




PROPOSED SOUTH WESTERN ELEVATION
Scale 1:150

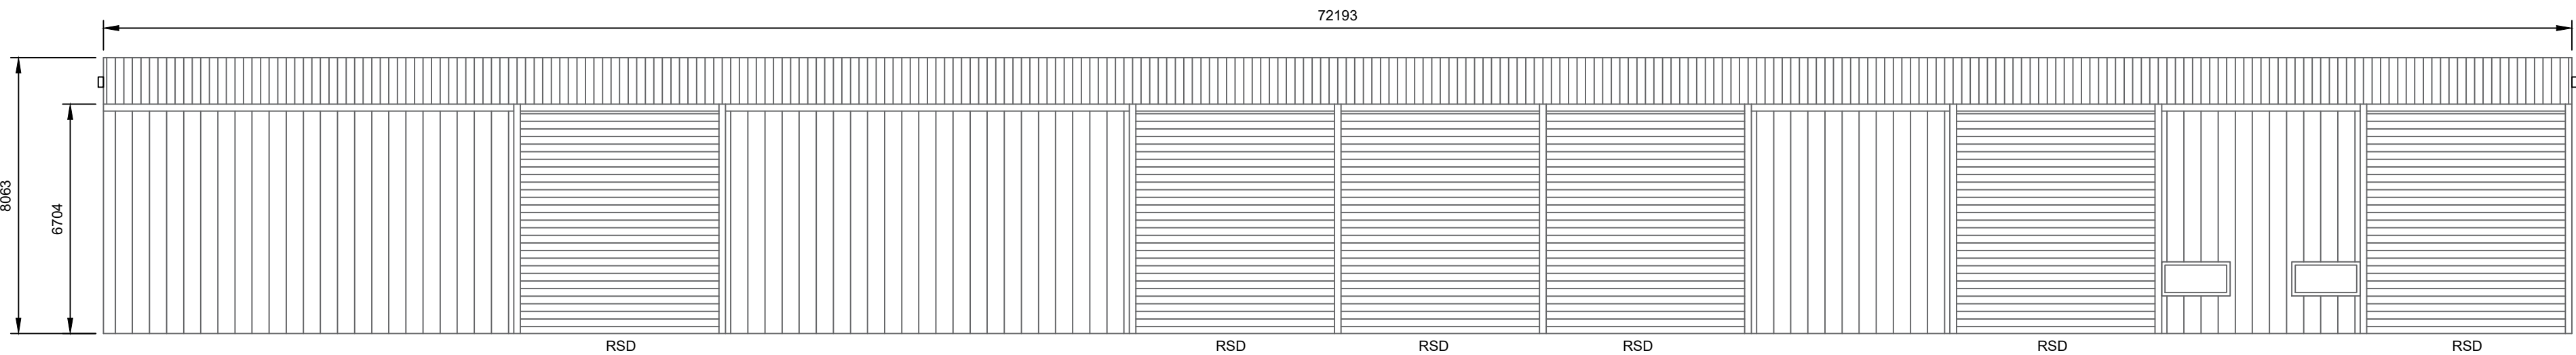


PROPOSED NORTH EASTERN ELEVATION
Scale 1:150

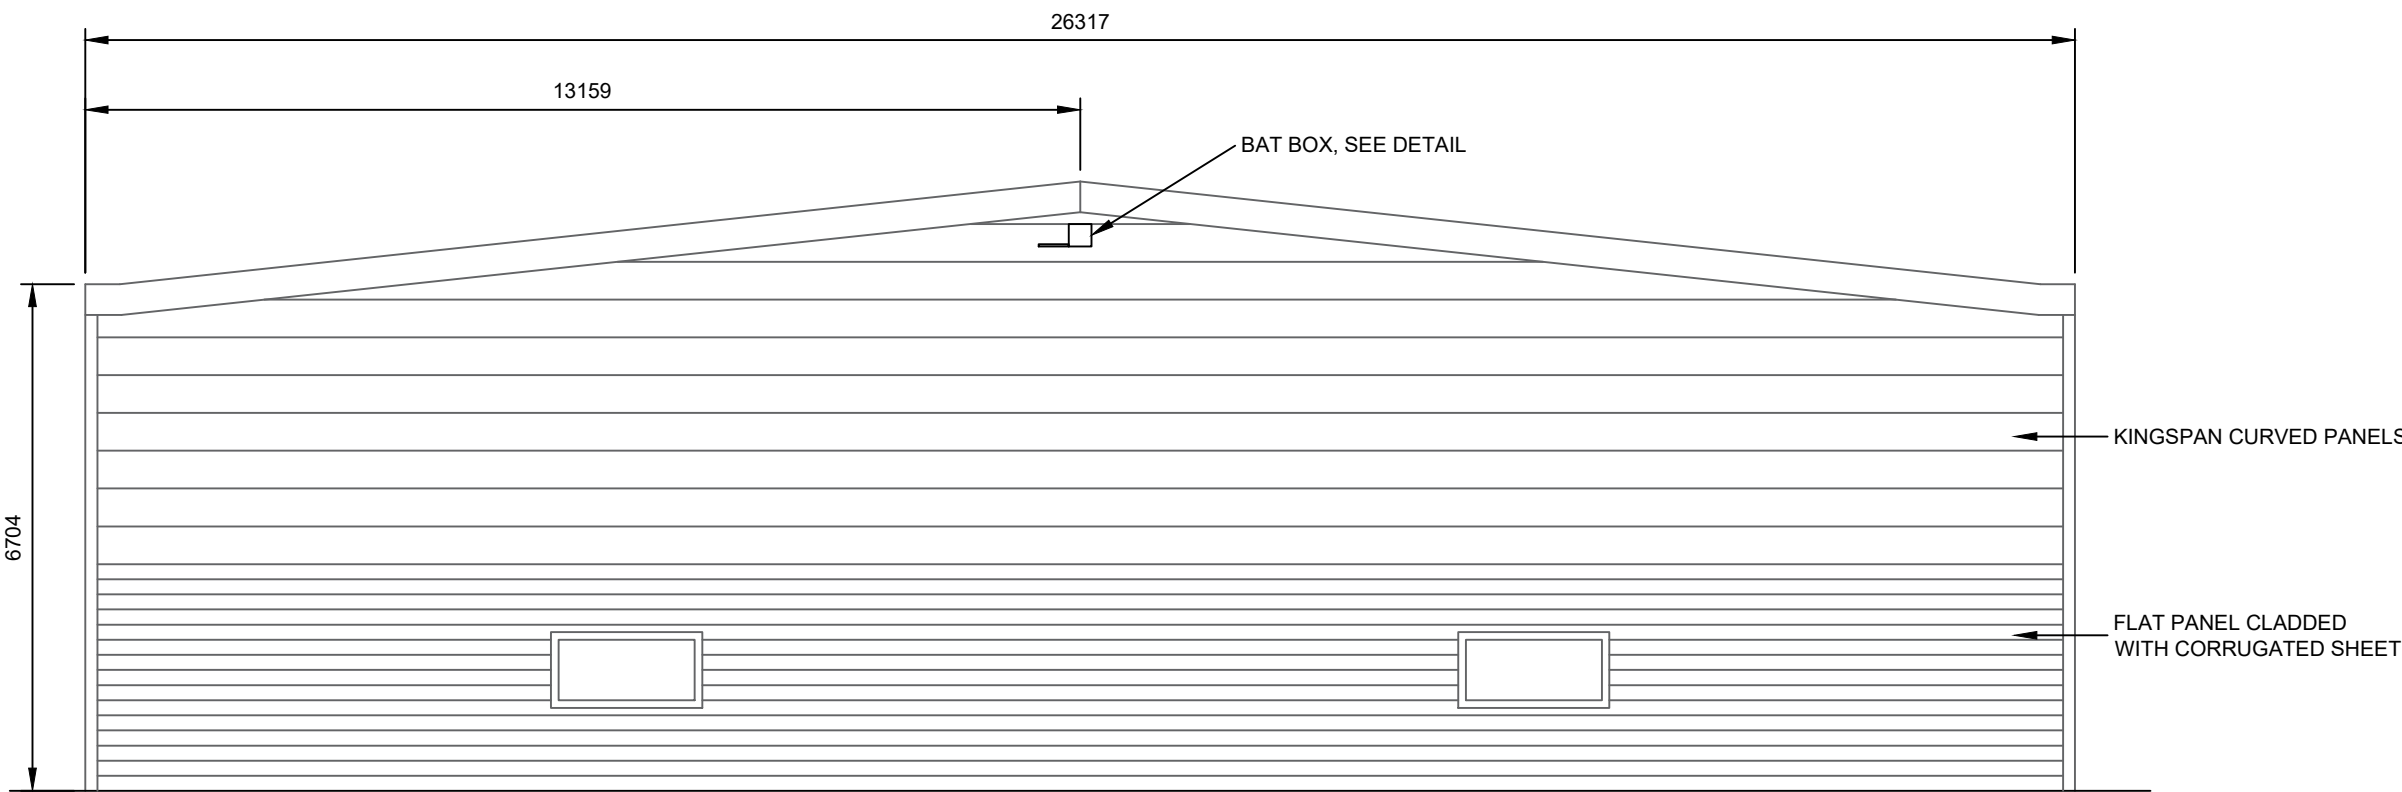

PROPOSED SOUTH EASTERN ELEVATION
Scale 1:100

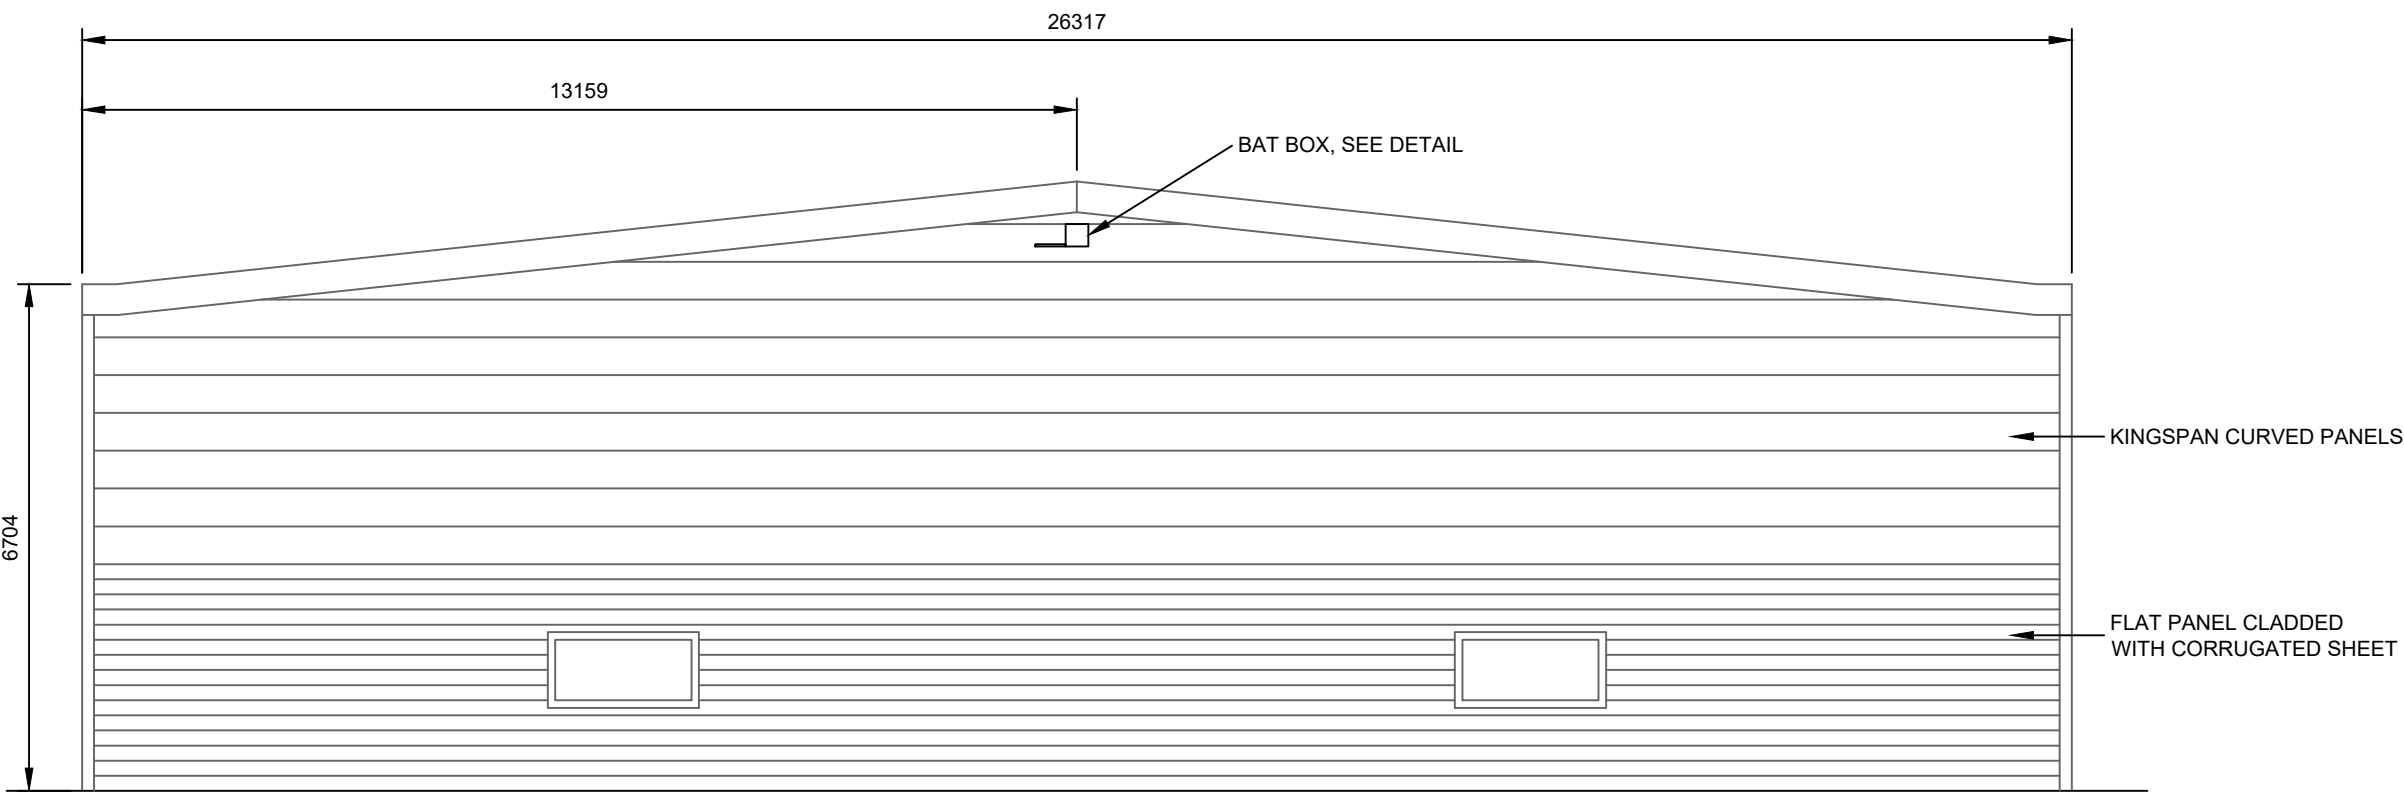

PROPOSED NORTH WESTERN ELEVATION
Scale 1:100

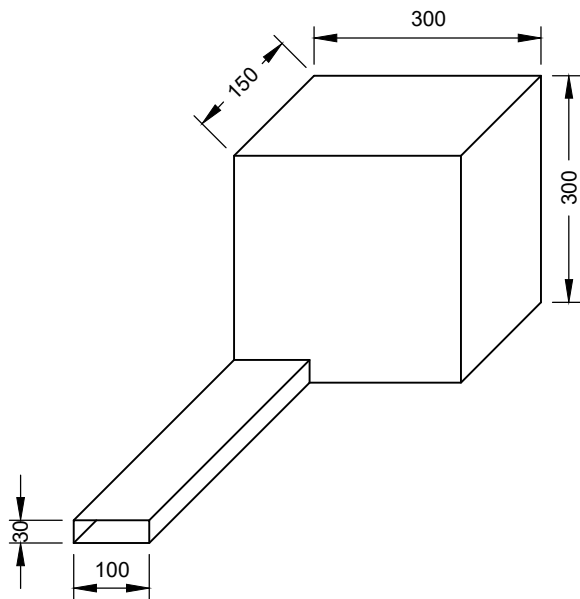

BAT BOX DETAIL
Scale 1:10

General Notes :

- 1.) Do not scale from this drawing except for planning purposes.
- 2.) All dimensions are in millimetres.
- 3.) All levels are in metres relative to datum.
- 4.) All dimensions stated are to be confirmed on site prior to commencement of any works and any discrepancies found are to be reported to **Steve Morgan Associates Limited** immediately.

C	JH	15/08/24	AMENDED
B	JH	28/06/24	INITIAL ISSUE
A	JH	04/01/24	INITIAL ISSUE
REV.	By	Date	Description

Client

Project Description
B P ROLLS

Drawing Title
PROPOSED ELEVATIONS

Drawn	JH	Date	25/10/23
-------	----	------	----------

Checked	SM	Date	25/10/23
---------	----	------	----------

Scales 1:150,1:100@A1



STEVE MORGAN ASSOCIATES
CONSULTING ENGINEERS
9 Clytha Park Road Newport NP20 4PB
tel: 01633 266244 fax: 01633 266275
e-mail: engineers@smalimited.co.uk Web: smalimited.co.uk

Project Number	1238594
----------------	----------------

Drawing Number	GA-03	Rev C
----------------	--------------	--------------