


Newport City Council

Communication Hub Proposal

Site 1 - Pavement outside
33 High Street, Newport NP20 1GH

SITE PLAN & IMAGES

KEY
Proposals Location: 

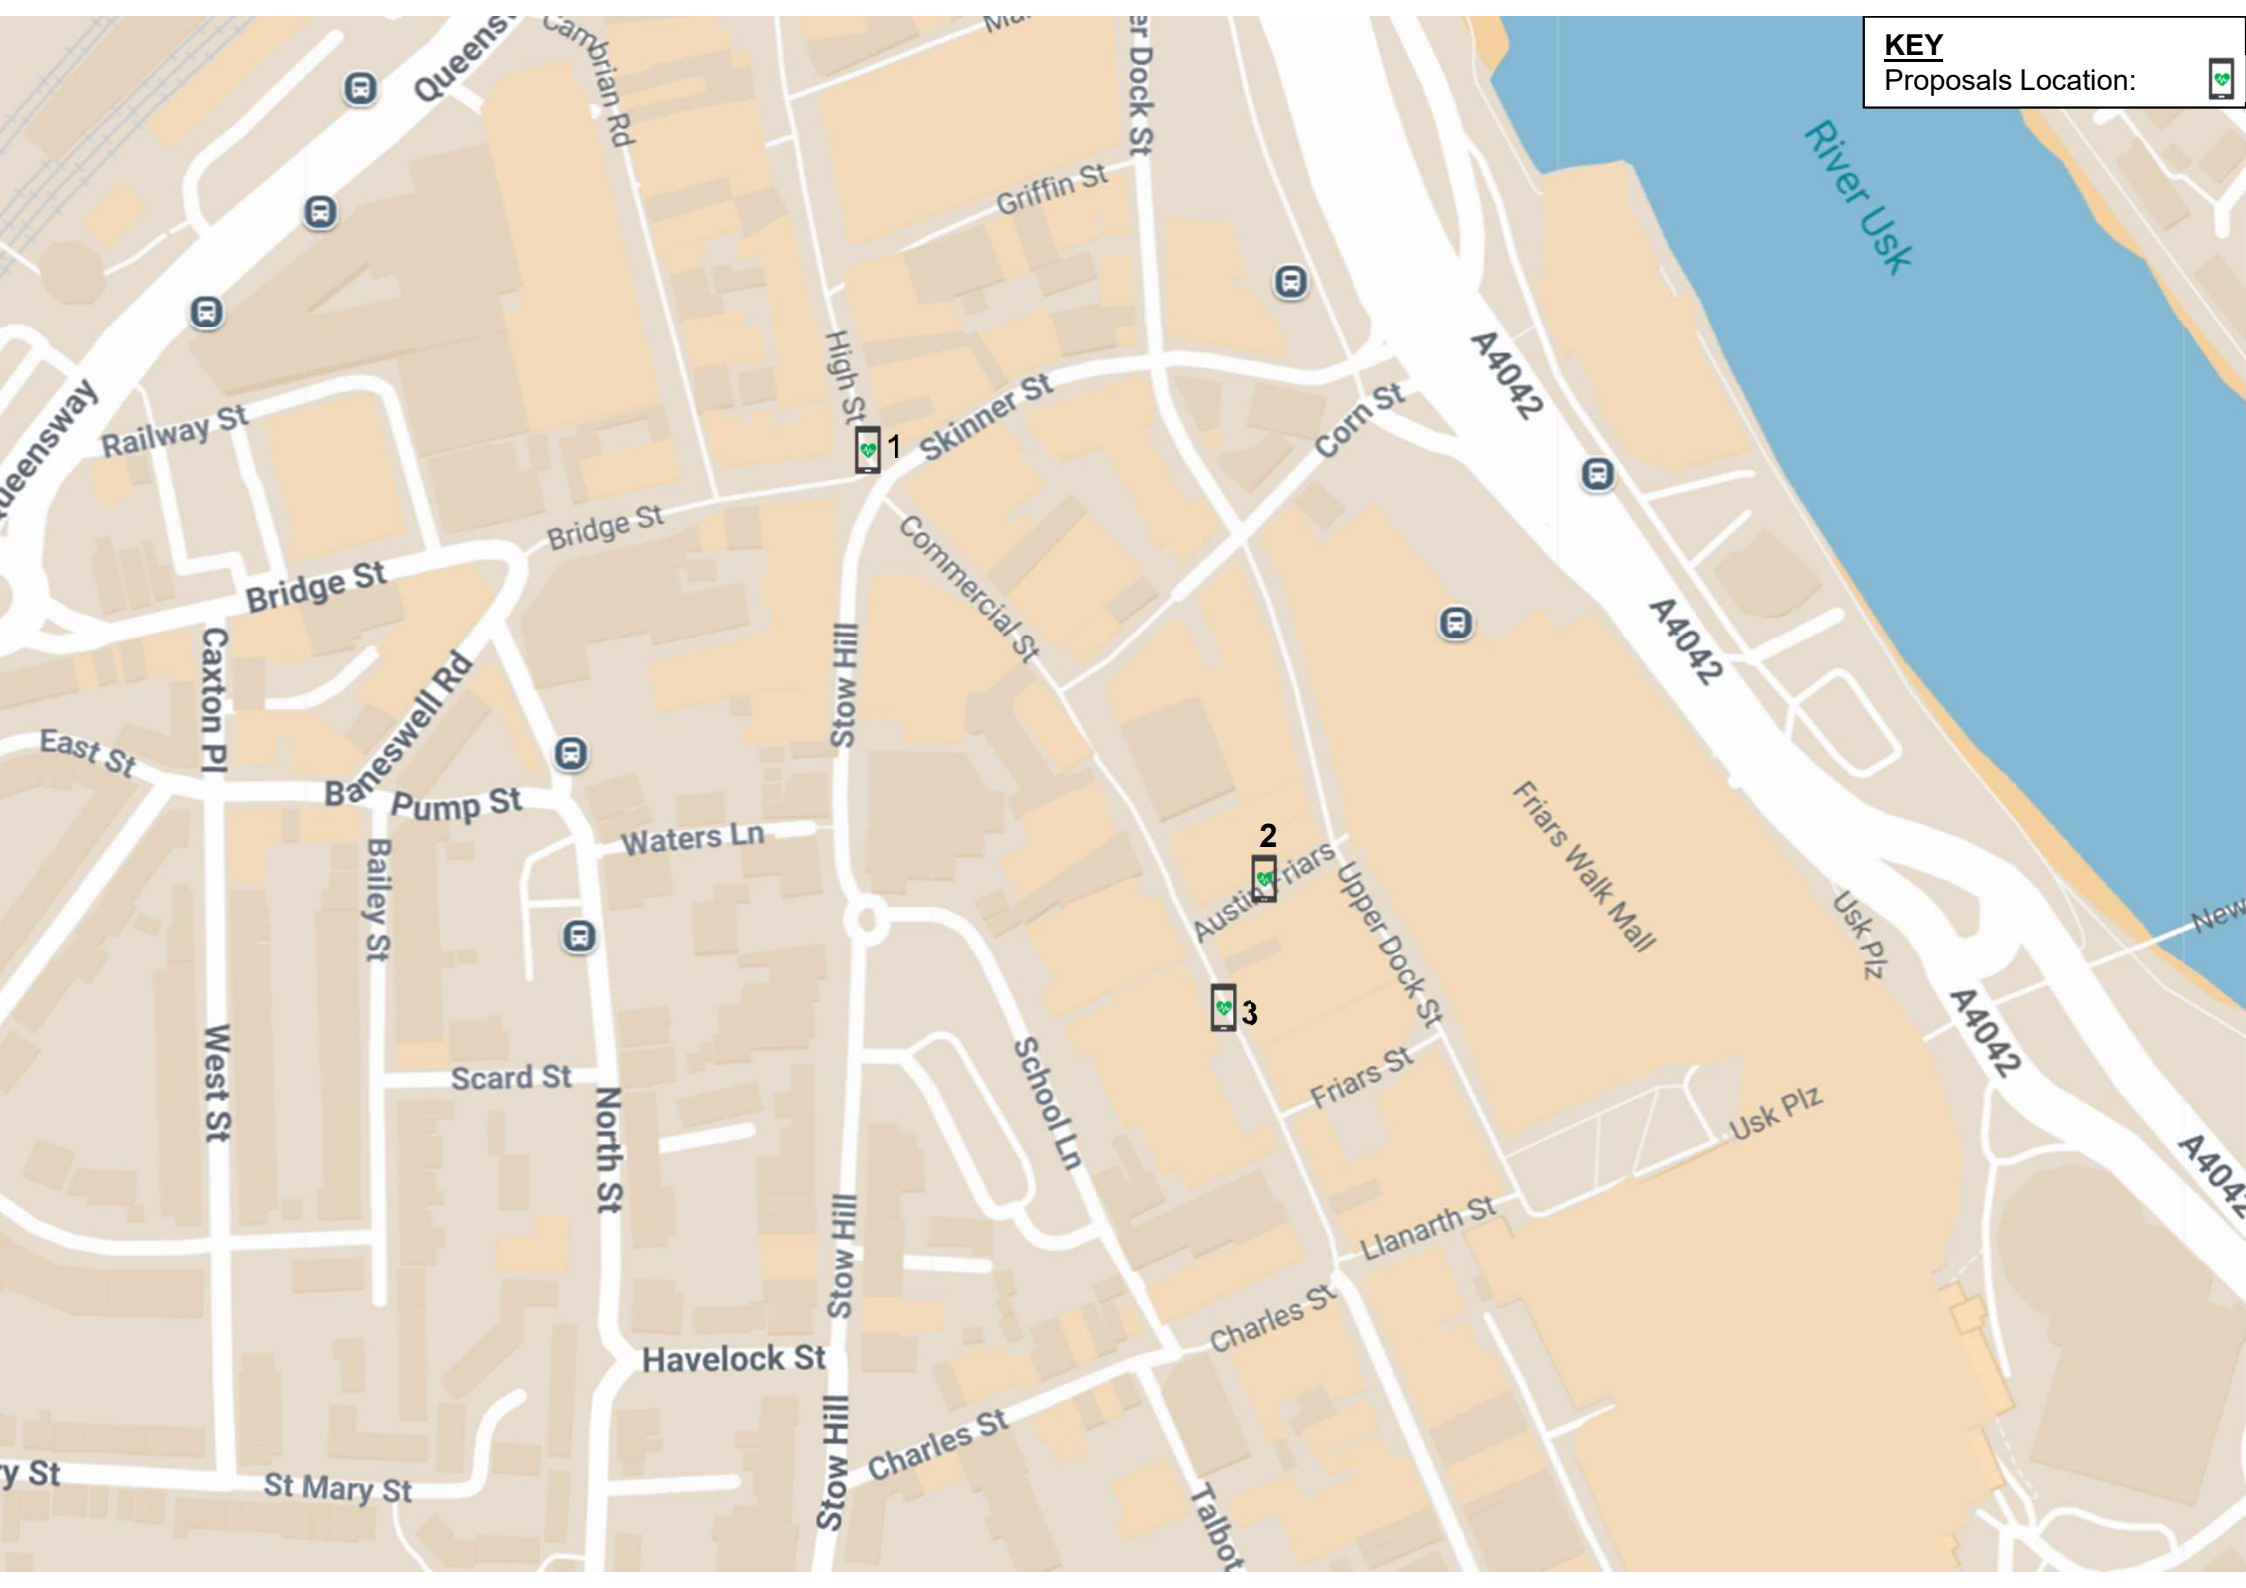

JCDecaux



Pavement outside

o/s 33 High Street

NP20 1GH


Easting: 331039

Northing: 188164

 APPLICATION SITE



Scale 1:1250

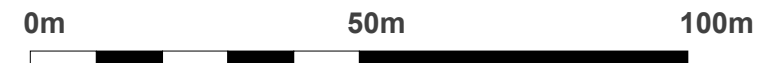

JCDecaux



Pavement outside
o/s 33 High Street


NP20 1GH

Easting: 331039m

Northing: 188164m



Proposed
Hub Unit

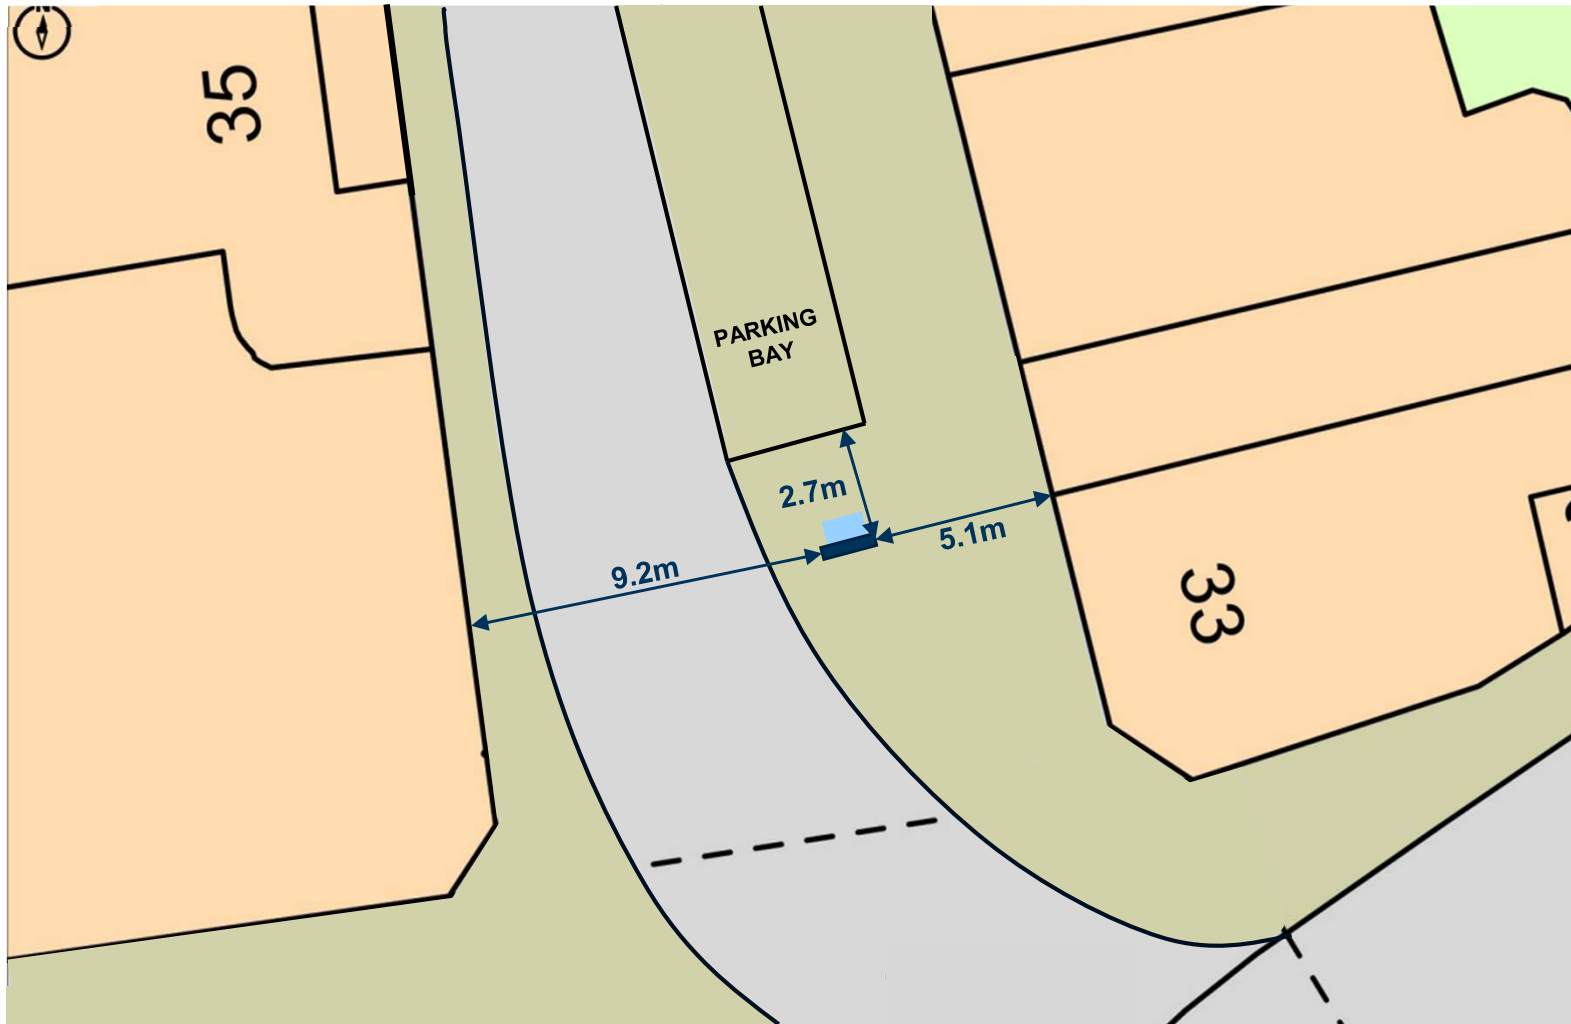

Scale 1:200





Existing Street View



Proposed Street View



Existing Street View



Proposed Street View