



100
Millimetres
0 10

DO NOT SCALE

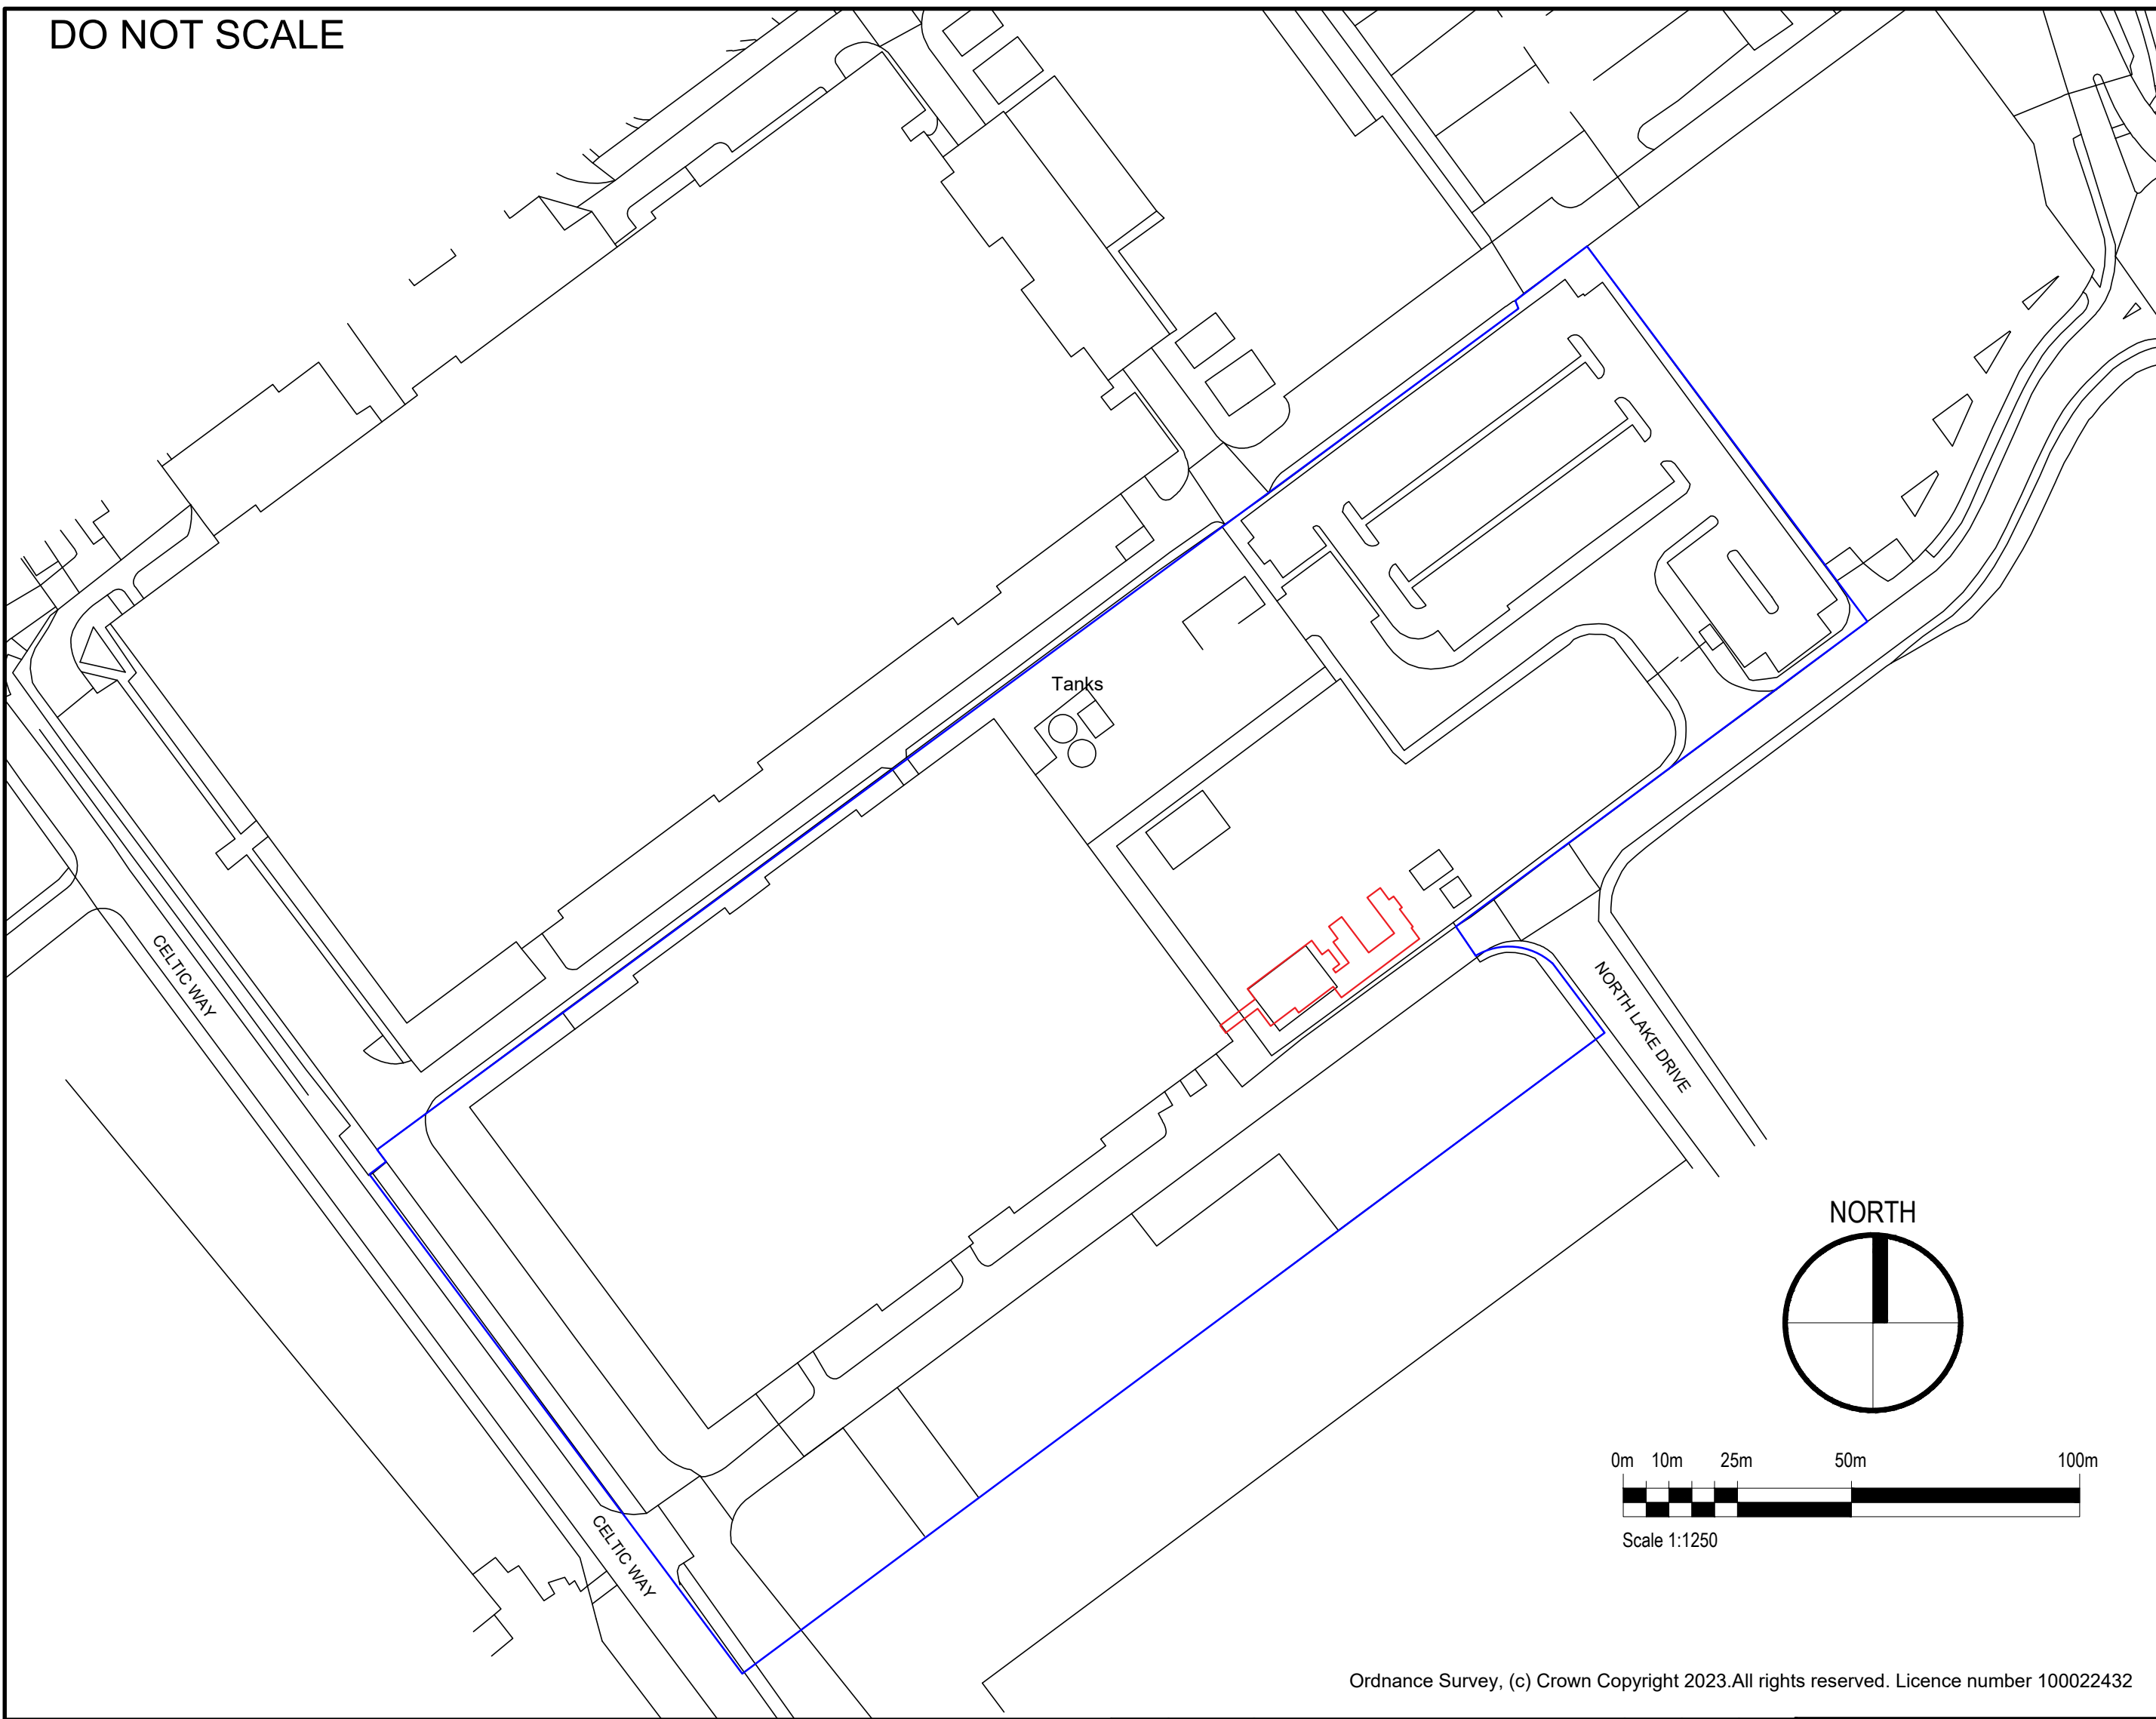

Ordnance Survey, (c) Crown Copyright 2023. All rights reserved. Licence number 100022432

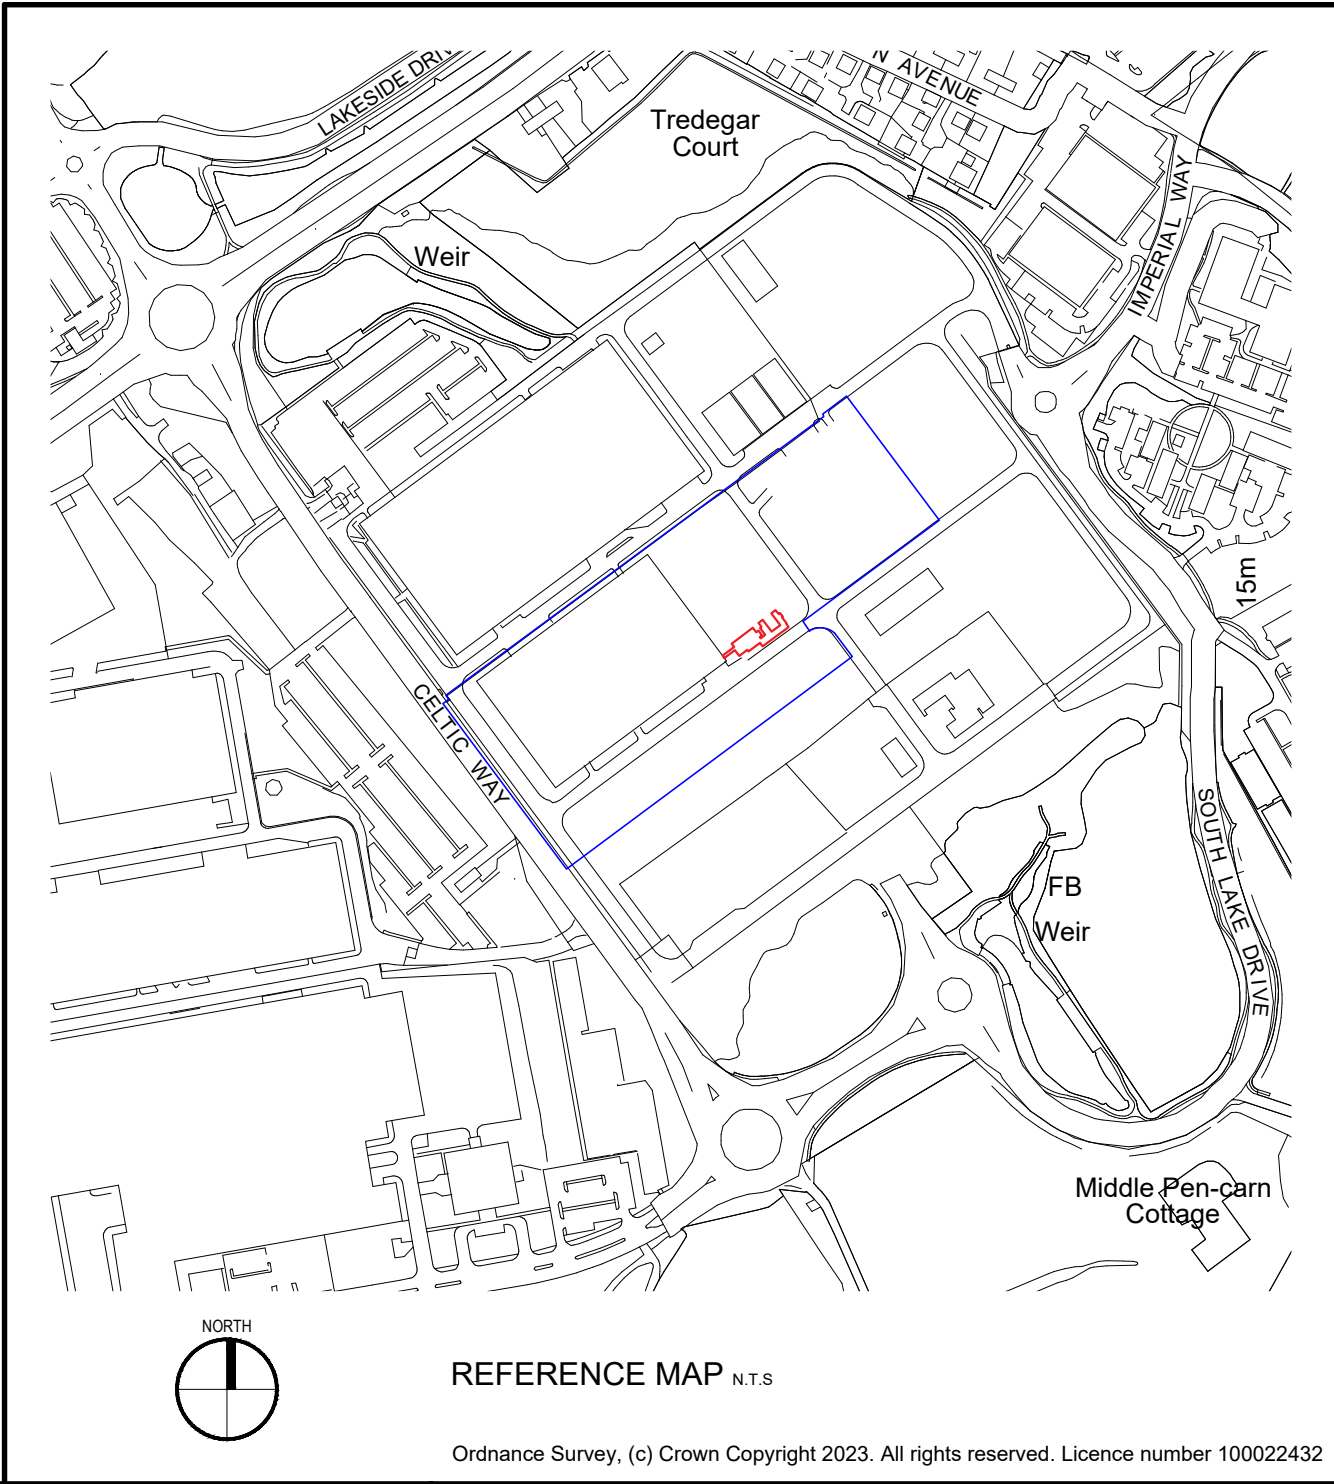

REFERENCE MAP N.T.S

Ordnance Survey, (c) Crown Copyright 2023. All rights reserved. Licence number 100022432

GENERAL NOTES

- ALL MEASUREMENTS IN MILLIMETRES UNLESS STATED OTHERWISE.
- RESPONSIBILITY IS NOT ACCEPTED FOR ERRORS MADE BY OTHERS SCALING FROM THIS DRAWING
- THIS DRAWING TO BE READ IN CONJUNCTION WITH ALL RELEVANT FIGURED CONSTRUCTION ARCHITECTURAL, STRUCTURAL, MECHANICAL AND ELECTRICAL DRAWINGS AND SPECIFICATIONS.

KEY

APPLICATION SITE
OTHER LAND IN THE LEASE OF APPLICANT IQE



Rev.	Date	Description	By	Chk'd	App'd
P1	24/10/2024	FOR PLANNING	LD	STC	OE

Drawing Status

FOR PLANNING

AtkinsRéalis

Copyright © AtkinsRéalis (2024)

Client

Suitability

S2

The Hub
500 Park Avenue
Aztec West
Bristol
BS32 4RZ
Tel: +44 (0)1454 662000
Fax: +44 (0)1454 663333
www.atkinsrealis.com

Project Title PART RETROSPECTIVE FULL PLANNING APPLICATION				
Drawing Title SITE LOCATION PLAN IQE NEWPORT FACILITY				
Scale 1:1250	Designed LD	Drawn LD	Checked STC	Authorised OE
Original Size A2	Date 24/10/24	Date 24/10/24	Date 24/10/24	Date 24/10/24
Drawing Number IQE-ATK-03-XX-DR-B-006				Revision P1