


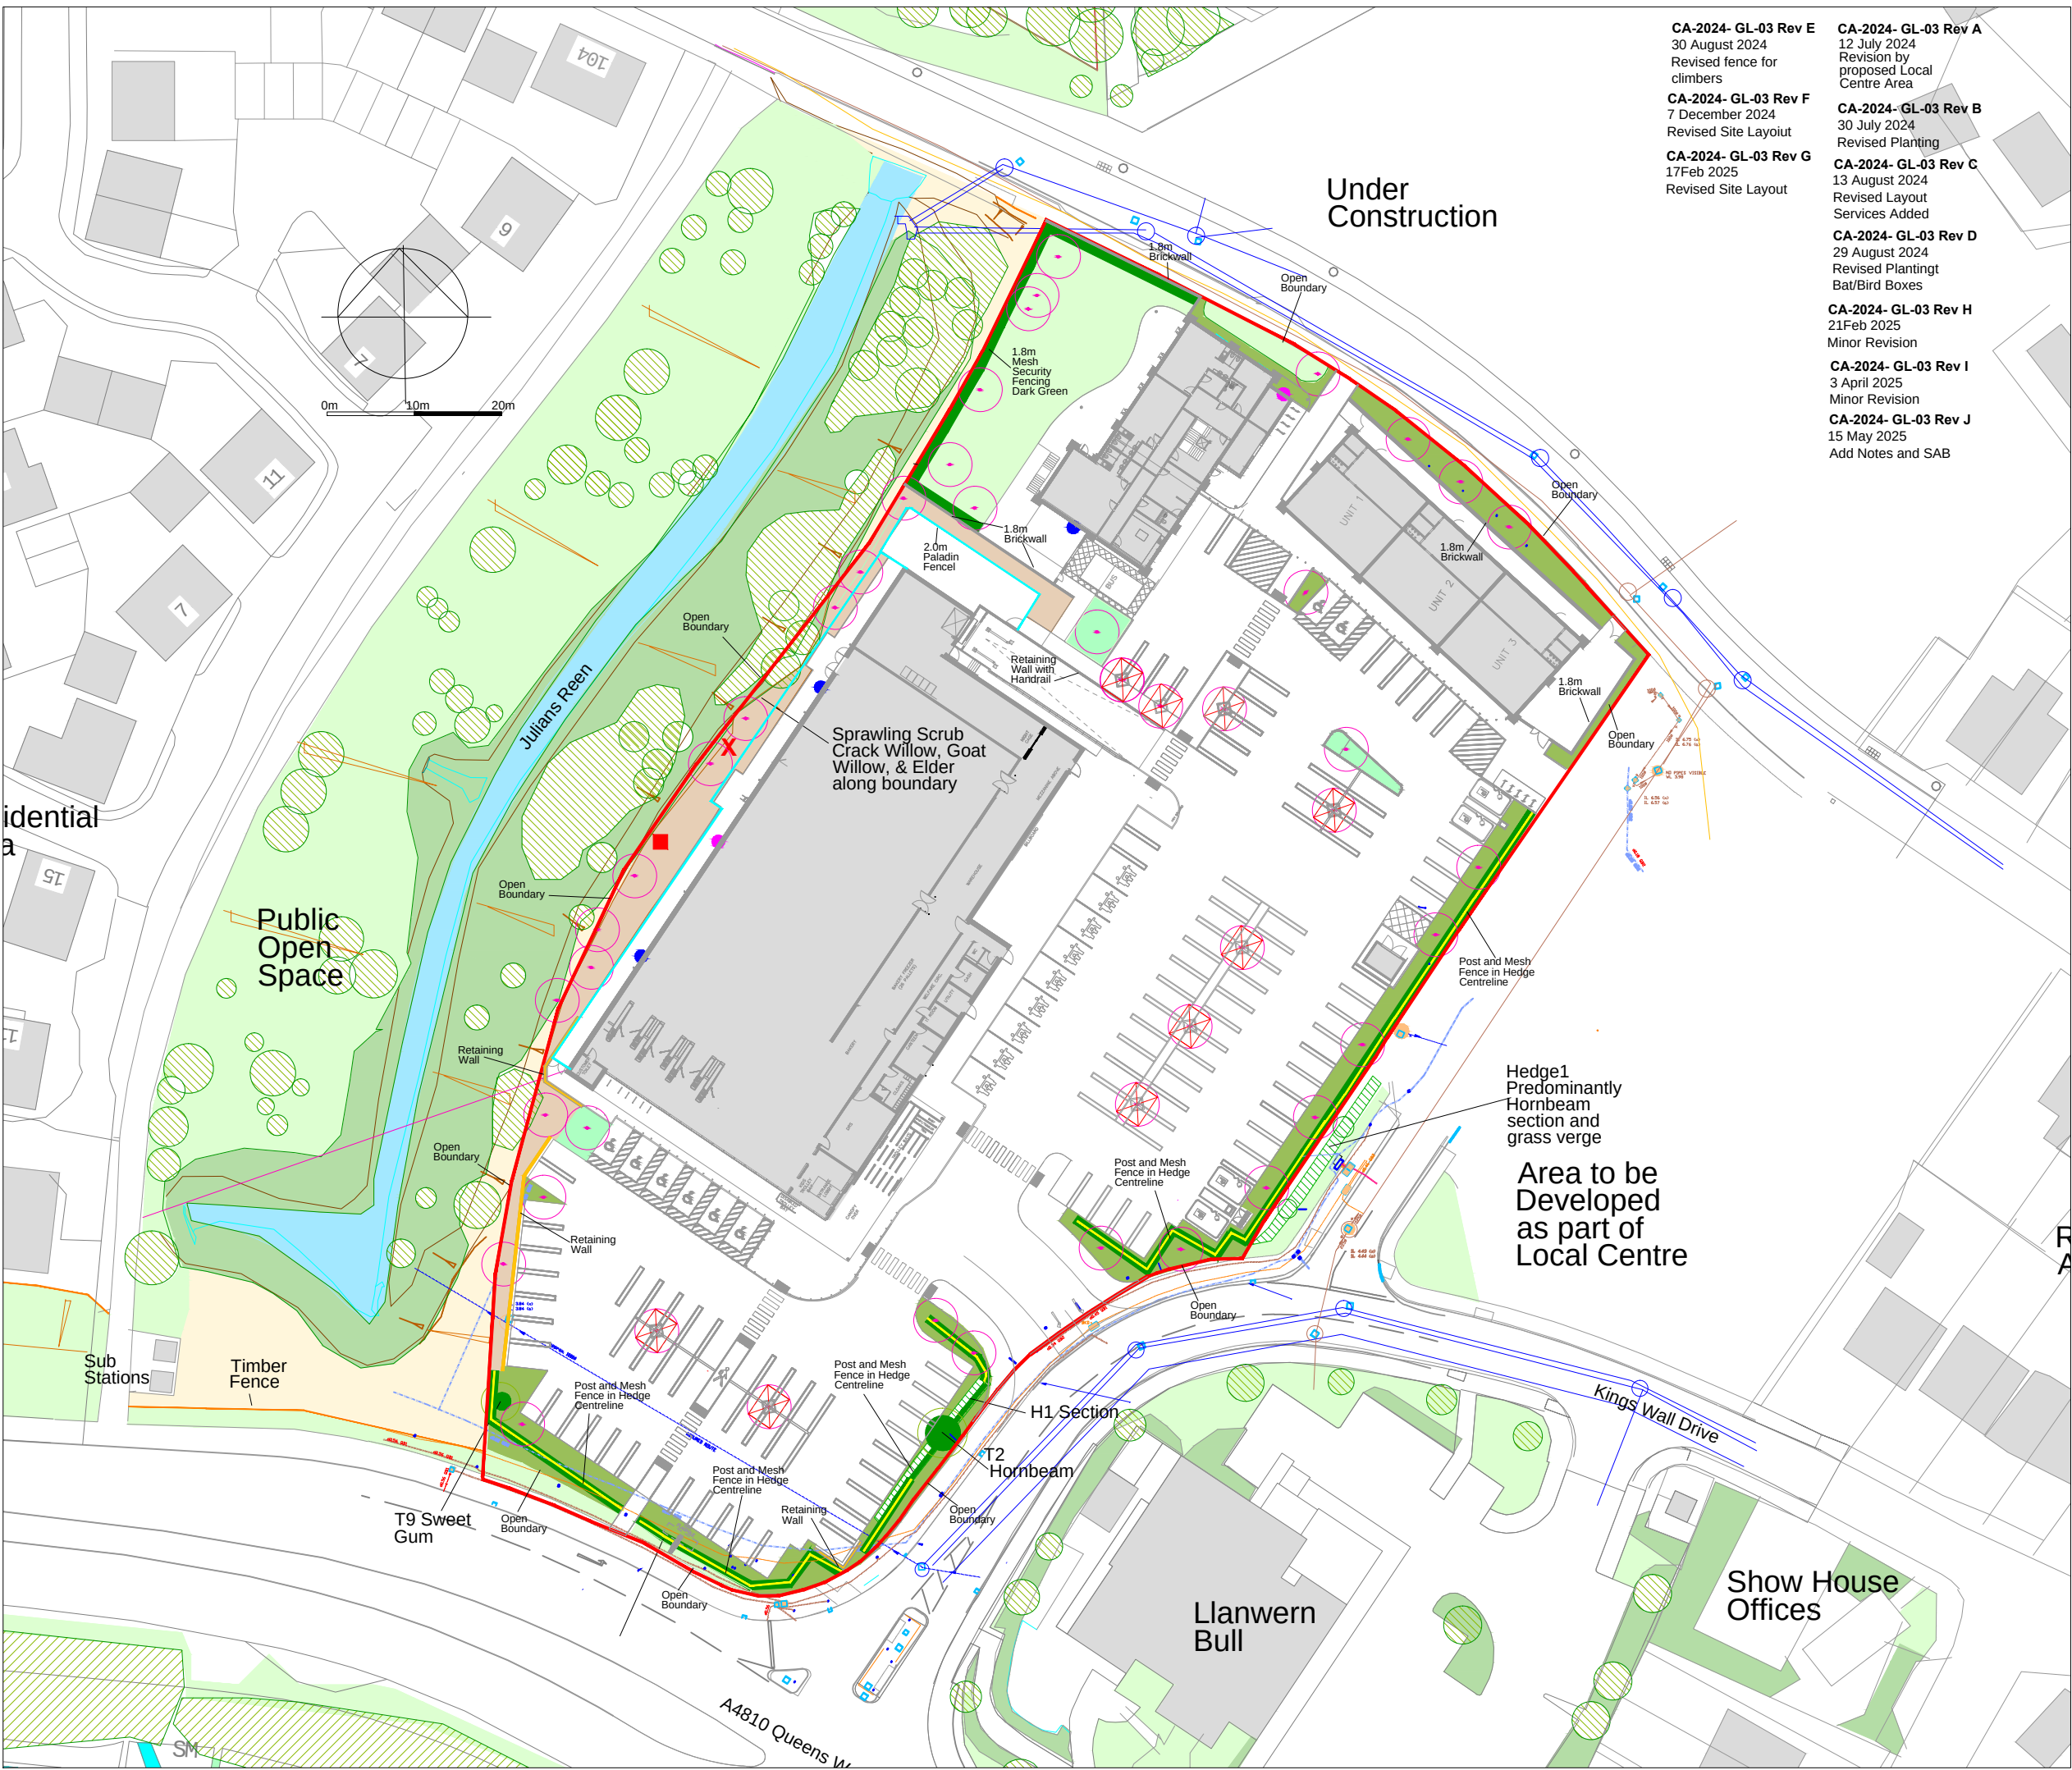

- CA-2024- GL-03 Rev E
30 August 2024
Revised fence for
climbers
- CA-2024- GL-03 Rev F
7 December 2024
Revised Site Layout
- CA-2024- GL-03 Rev G
17Feb 2025
Revised Site Layout
- CA-2024- GL-03 Rev A
12 July 2024
Revision by
proposed Local
Centre Area
- CA-2024- GL-03 Rev B
30 July 2024
Revised Planting
- CA-2024- GL-03 Rev C
13 August 2024
Revised Layout
Services Added
- CA-2024- GL-03 Rev D
29 August 2024
Revised Plantingt
Bat/Bird Boxes
- CA-2024- GL-03 Rev H
21Feb 2025
Minor Revision
- CA-2024- GL-03 Rev I
3 April 2025
Minor Revision
- CA-2024- GL-03 Rev J
15 May 2025
Add Notes and SAB

- Retained Hedge Section
- Retained Tree on Site
- Existing Trees and Vegetation and retained trees
- Grass Areas
- Existing Planting Beds/ Native Stream side Vegetation
- Rough Grass Area
- Bank/ Contours
- Pond, Streams & Reens
- Fence
- Application Boundary
- Proposed Tree Planting
- Proposed Tree Planting in hard areas with structural tree pit and tree grill
- Proposed 1800mm Trellis/Fence
- Proposed Hedge
- Proposed Hedge and central hedge
- Rain Garden
- Proposed Planting Beds
- Proposed Native blocks
- External Nursery Area
- Bat Box
- Bird Box
- In accordance with Ecologist's recommendations
- Hibernaculum
- Logpiles

Corscadden Associates
77 Fairleigh Road
Cardiff. CF11 9JW
Tel 07966 423074
email ca@corscaddenassociates.com

Project
**GLAN LLYN
NEWPORT
NP19 4TZ**

Drawing Title
**LANDSCAPE
PROPOSALS OVERALL**

Scale
1:500 at A2

Date
12 June 2024

Drawing No
173 CA-2024- GL-03 Rev J