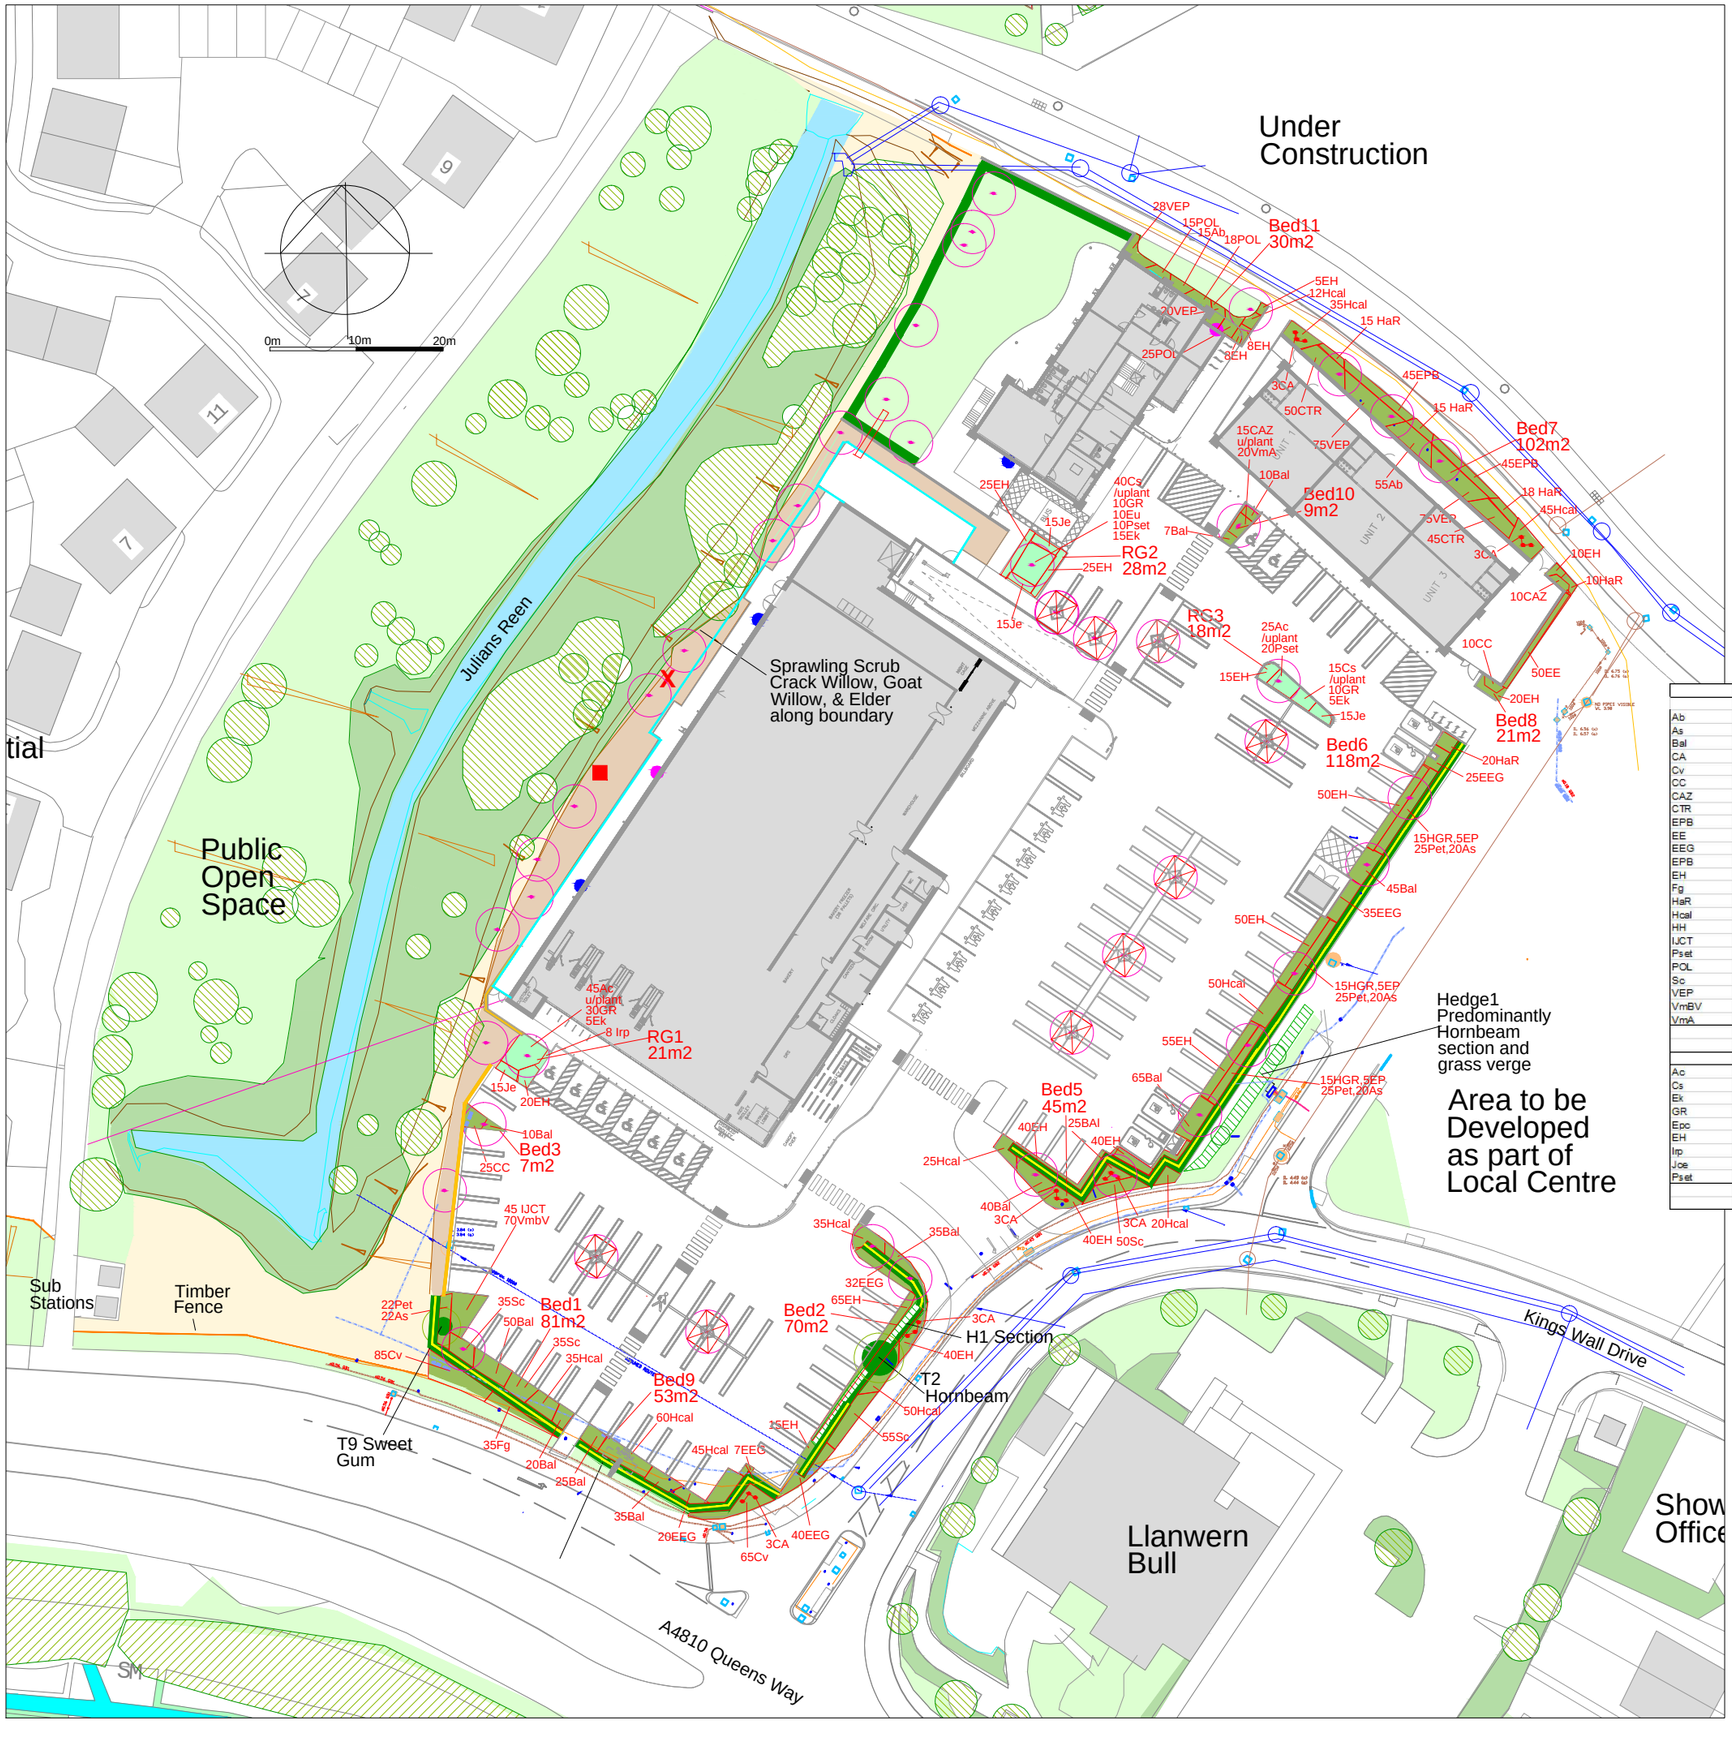


CA-2024- GLY-05 Rev A
30 August 2024
Fence modified
for climbers

CA-2024- GLY-05 Rev B
9 December 2024
Revised Layout

CA-2024- GLY-05 Rev C
17 February 2025
Revised Layout

CA-2024- GLY-05 Rev D
3 April 2025
Revised Layout

CA-2024- GLY-05 Rev E
15 May 2025
Rain Garden added

	PLANTING BEDS 1-10					536 m2
Ab	Abelia grandiflora		P	Abelia	40-60cm 3Lpot	70 No
As	Asplenium s colopendrium	N		Harts Tongue Fern	2Lpot	82 No
Bal	Ballota pseudodictamus		P	False Dittany	20-30cm 2Lpot	367 No
CA	Cordyline australis			Cordyline	90cm 10Lpot	18 No
Cv	Calluna vulgaris	N	P	Native Heather Pink	2Lpot	150 No
CC	Cistus corbariensis			Rock Rose	45-60cm 3Lpot	35 No
CAZ	Choisya Aztec Pearl			Mexican Orange	45-60cm 3Lpot	25 No
CTR	Ceanothus thrysiflorus Repens			Ceanothus	45-60cm 3Lpot	95 No
EPB	Erigeron Profusion		P	Mexican Fleabane	2Lpot	15 No
EE	Eleagnus ebbingei Silverlight		P	Eleagnus	45-60cm 3Lpot	50 No
EEG	Euonymus Emerald Gaiety			Dwarf Euonymus	20-30cm 2Lpot	159 No
EPB	Euonymus palmo Blanca			Dwarf Euonymus	20-30cm 2Lpot	90 No
EH	Euonymus Harlequin			Dwarf Euonymus	20-30cm 2Lpot	436 No
Fg	Festuca glauca Intense Blue			Blue Grass	2Lpot	35 No
HaR	Hebe albicans Red Edge		P	Hebe	20-30cm 2Lpot	78 No
Hcal	Hebe caledonia		P	Hebe	20-30cm 2Lpot	412 No
HH	Hedera Green Ripple	N	P	Form of Ivy	60-90cm 2Lpot	45 No
IJCT	Ilex JC Van Tol		P	Form of Holly	30-45cm 3Lpot	45 No
Pset	Polypodium setiferum	N		Evergreem Fern	2Lpot	97 No
POL	Prunus Otto Luyken			Dwarf Laurel	40-60cm 2Lpot	58 No
Sc	Santolina chamaecyparissus			Lavender Cotton	30-45cm 3Lpot	175 No
VEP	Viburnum tinus Gwenllian		P	Viburnum	45-60cm 3Lpot	198 No
VmBV	Vinca minor Bowles Variety			Periwinkle	20-30cm 2Lpot	70 No
VmA	Vinca minor Alba			Periwinkle	20-30cm 2Lpot	20 No
	TOTAL					2805 No
	RAIN GARDENS 1-3					67 m2
Ac	Amelanchier canadensis		P	Juneberry	60-90cm 3Lpot	70 No
Cs	Cornus sanguinea	N	P	Dogwood	60-90cm 3Lpot	55 No
Ek	Erigeron karvinskianus		P	Fleabane	2Lpot	25 No
GR	Geranium Rozanne		P	Geranium	20-30cm 2Lpot	50 No
Epc	Eupatorium cannabium	N	P	Hemp Agrimony	30-40cm 3Lpot	10 No
EH	Euonymus Harlequin			Dwarf Euonymus	20-30cm 2Lpot	85 No
Irp	Iris pseudacorus	N	P	Flag Iris	30-40cm 3Lpot	8 No
Joe	Juncus effusus	N		Sedge	30-40cm 3Lpot	60 No
Pset	Polystichum setiferum	N		Fern	2Lpot	30 No
	TOTAL					393 No

Corscadden Associates
77 Fairleigh Road
Cardiff. CF11 9JW
Tel 07966 423074
email ca@corscaddenassociates.com

Project
GLAN LLYN
NEWPORT
NP19 4TZ

Drawing Title
LANDSCAPE PLANTING BED & RAIN GARDENS

Scale
1:400 at A2

Date
19 August 2024

Drawing No
173 **CA-2024- GLY-05 Rev E**