



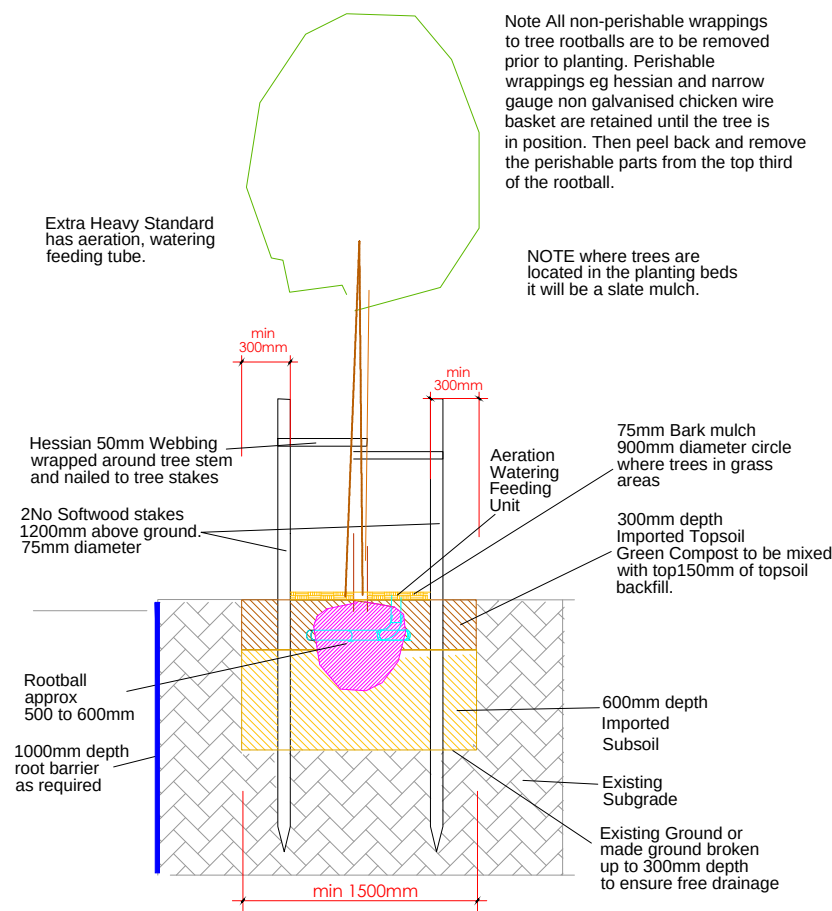


Tree Pit 1500 x1500mm

EXTRA HEAVY STANDARD

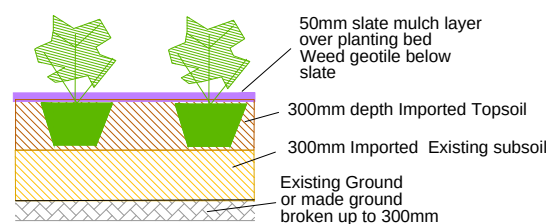


Shrubs container grown root mass dipped in seaweed extract.



PLANTING BEDS

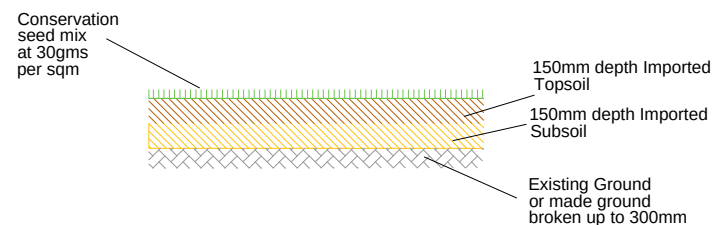


AMENITY GRASS AREAS

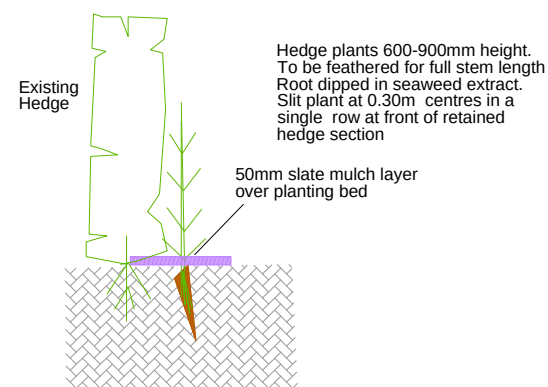


SINGLE ROW HEDGE

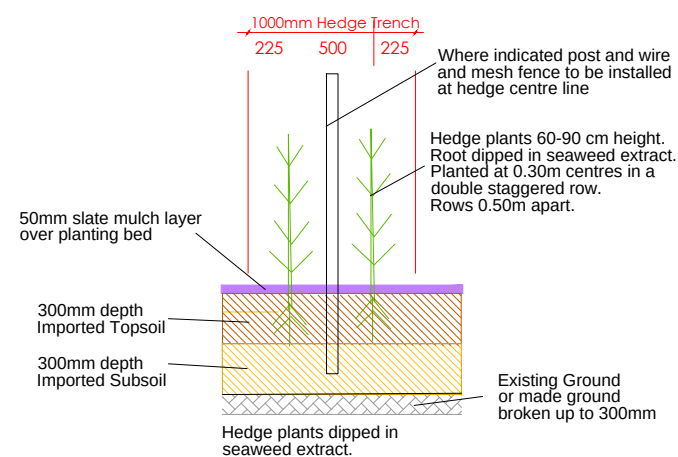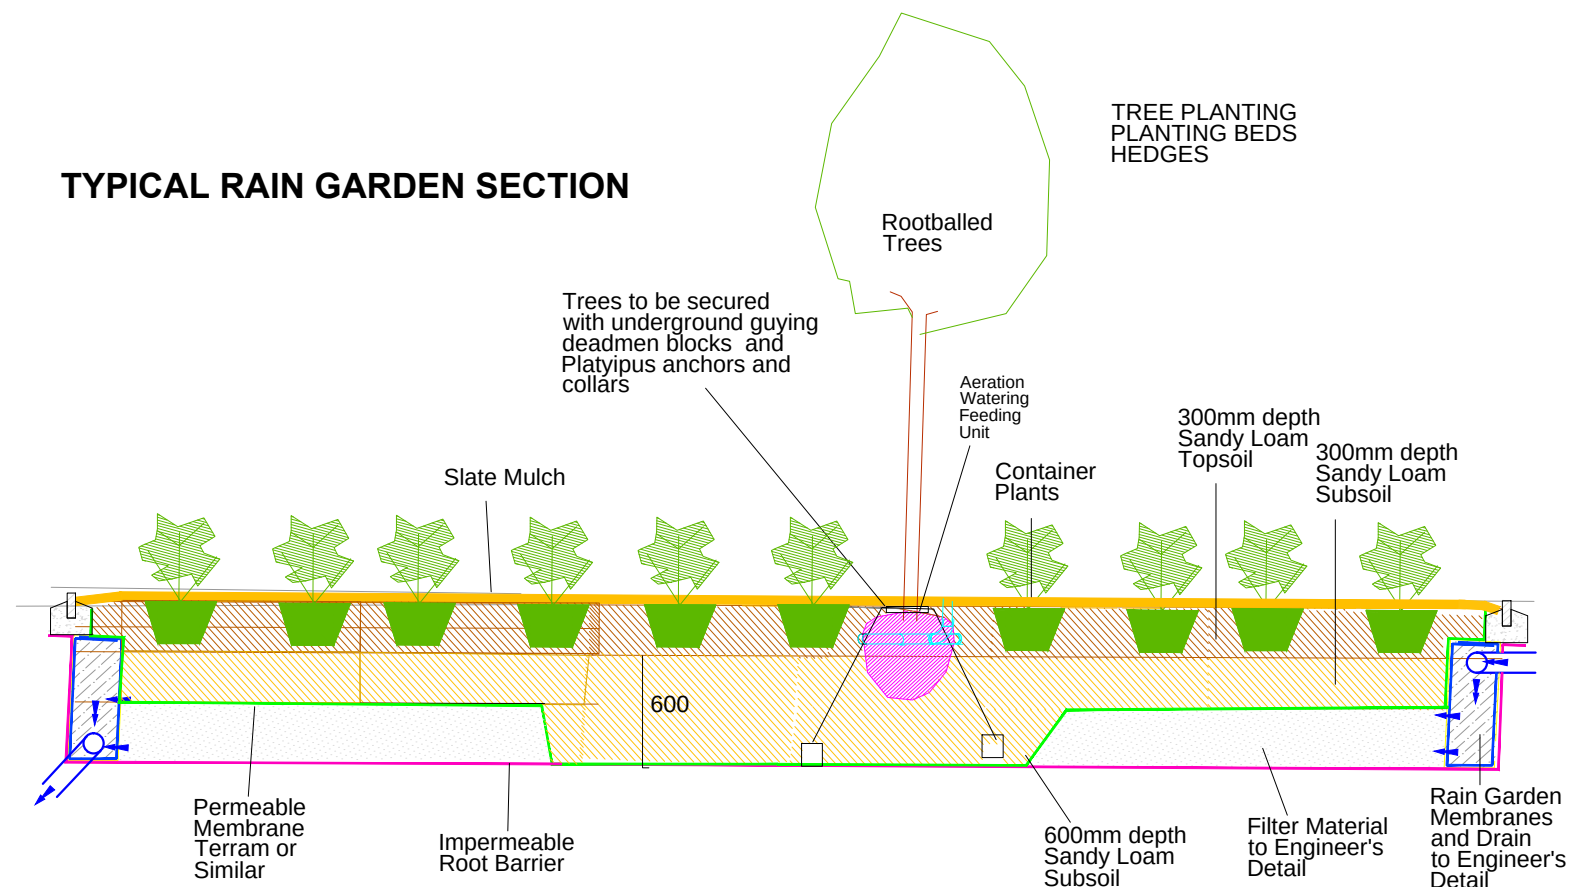

NATIVE HEDGEROWS

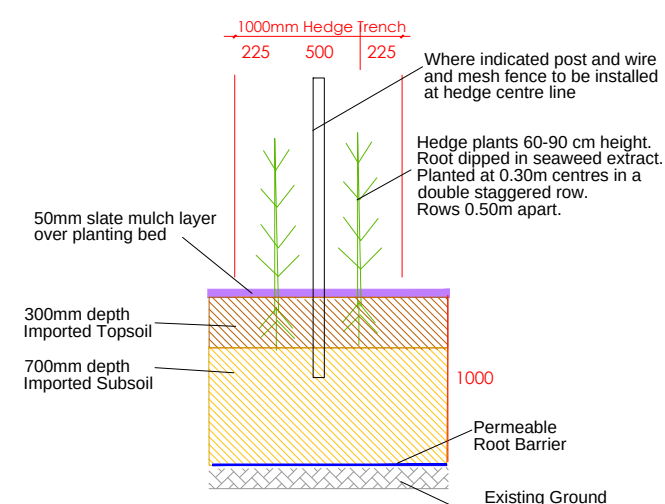

NATIVE HEDGEROW OVER EASEMENT

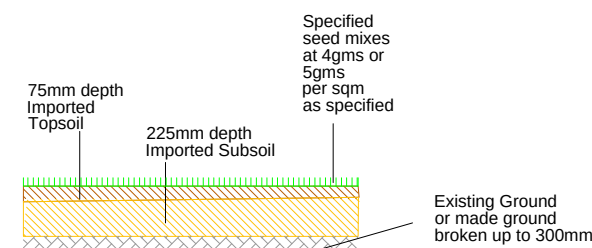

WILDFLOWER GRASS AREAS

Corscadden Associates
77 Fairleigh Road
Cardiff. CF11 9JW
Tel 07966 423074
email ca@corscaddenassociates.com

Project
**GLAN LLYN
NEWPORT
NP19 4TZ**

Drawing Title
LANDSCAPE SECTIONS

Scale
As Given

Date
19 August 2024

Drawing No
173 CA-2024- GL-06 Rev C

CA-2024- GL-06 Rev C
15 May 2025
Rain Garden Section
Added

CA-2024- GL-06 Rev B
2 Dec 2024
Structural Tree Pit
Omitted

CA-2024- GL-06 Rev A
30 August 2024
Modifications to tree pits