




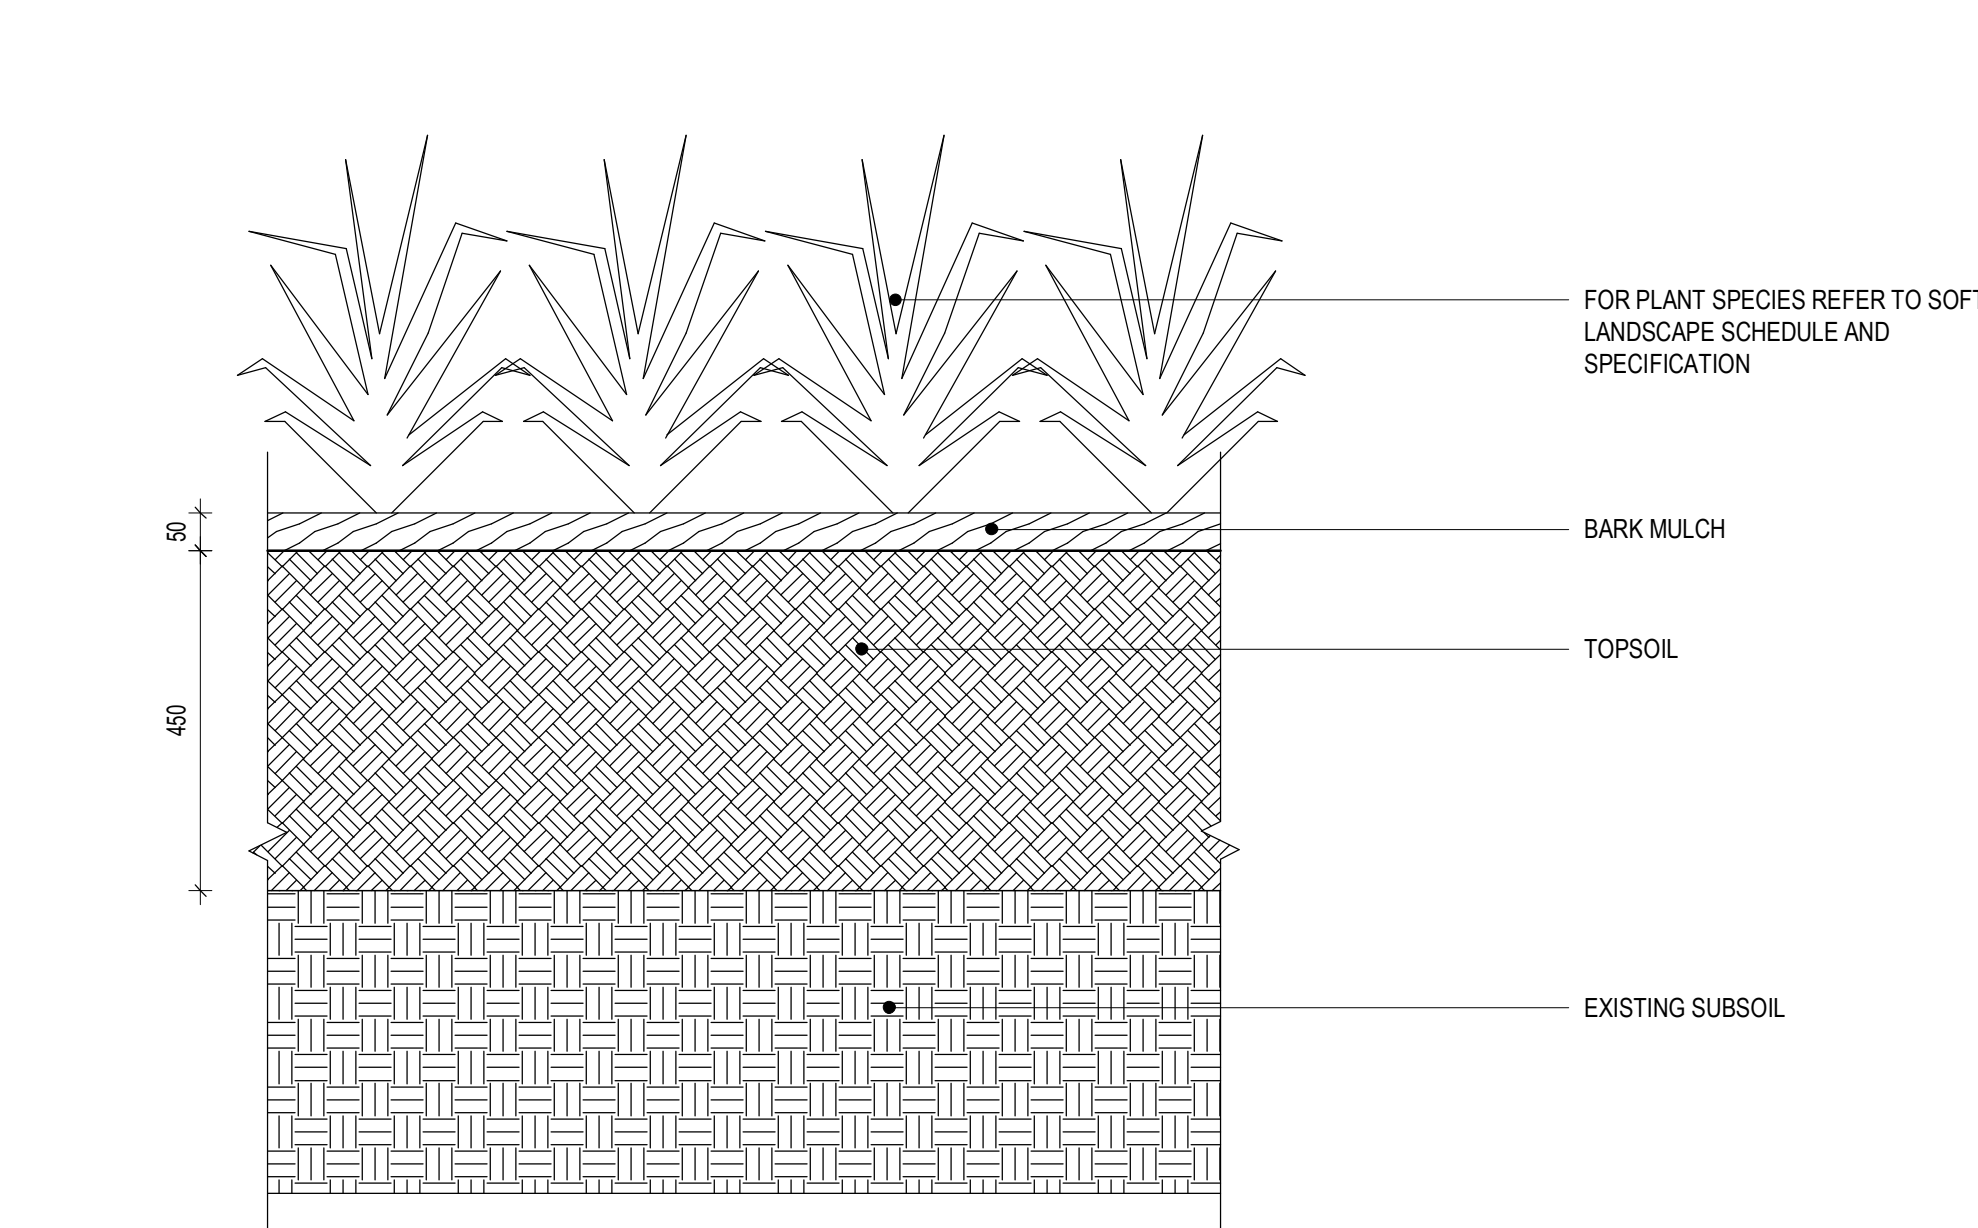


01 SOIL PROFILE / WOODLAND MIXES & GROUNDCOVER PLANTING  
SCALE: 1:10

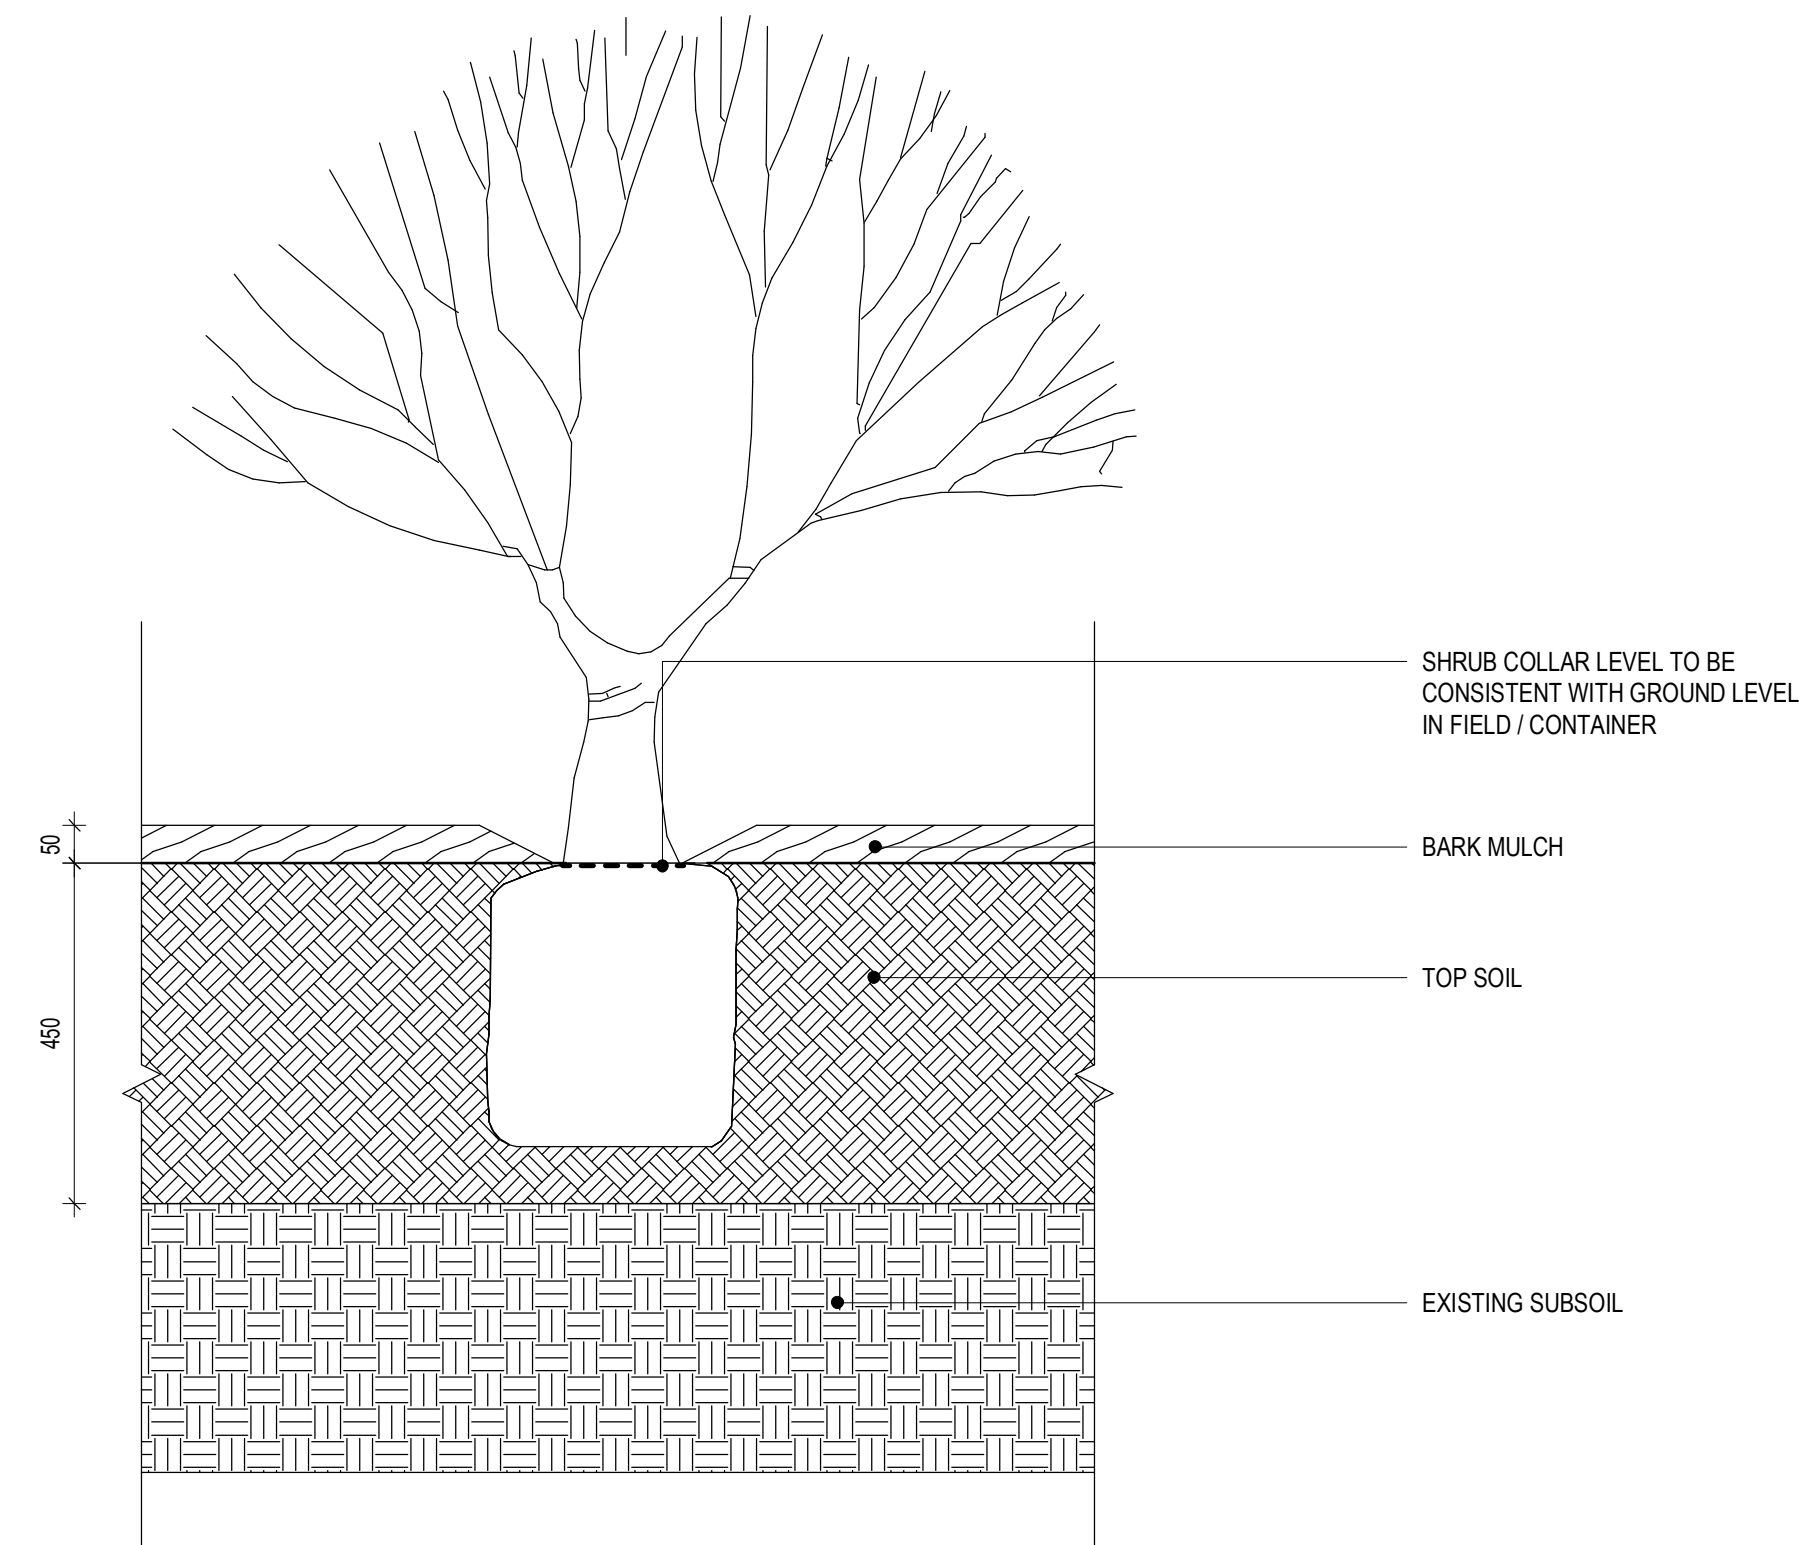


02 SOIL PROFILE / SPECIMEN SHRUB PLANTING  
SCALE: 1:10

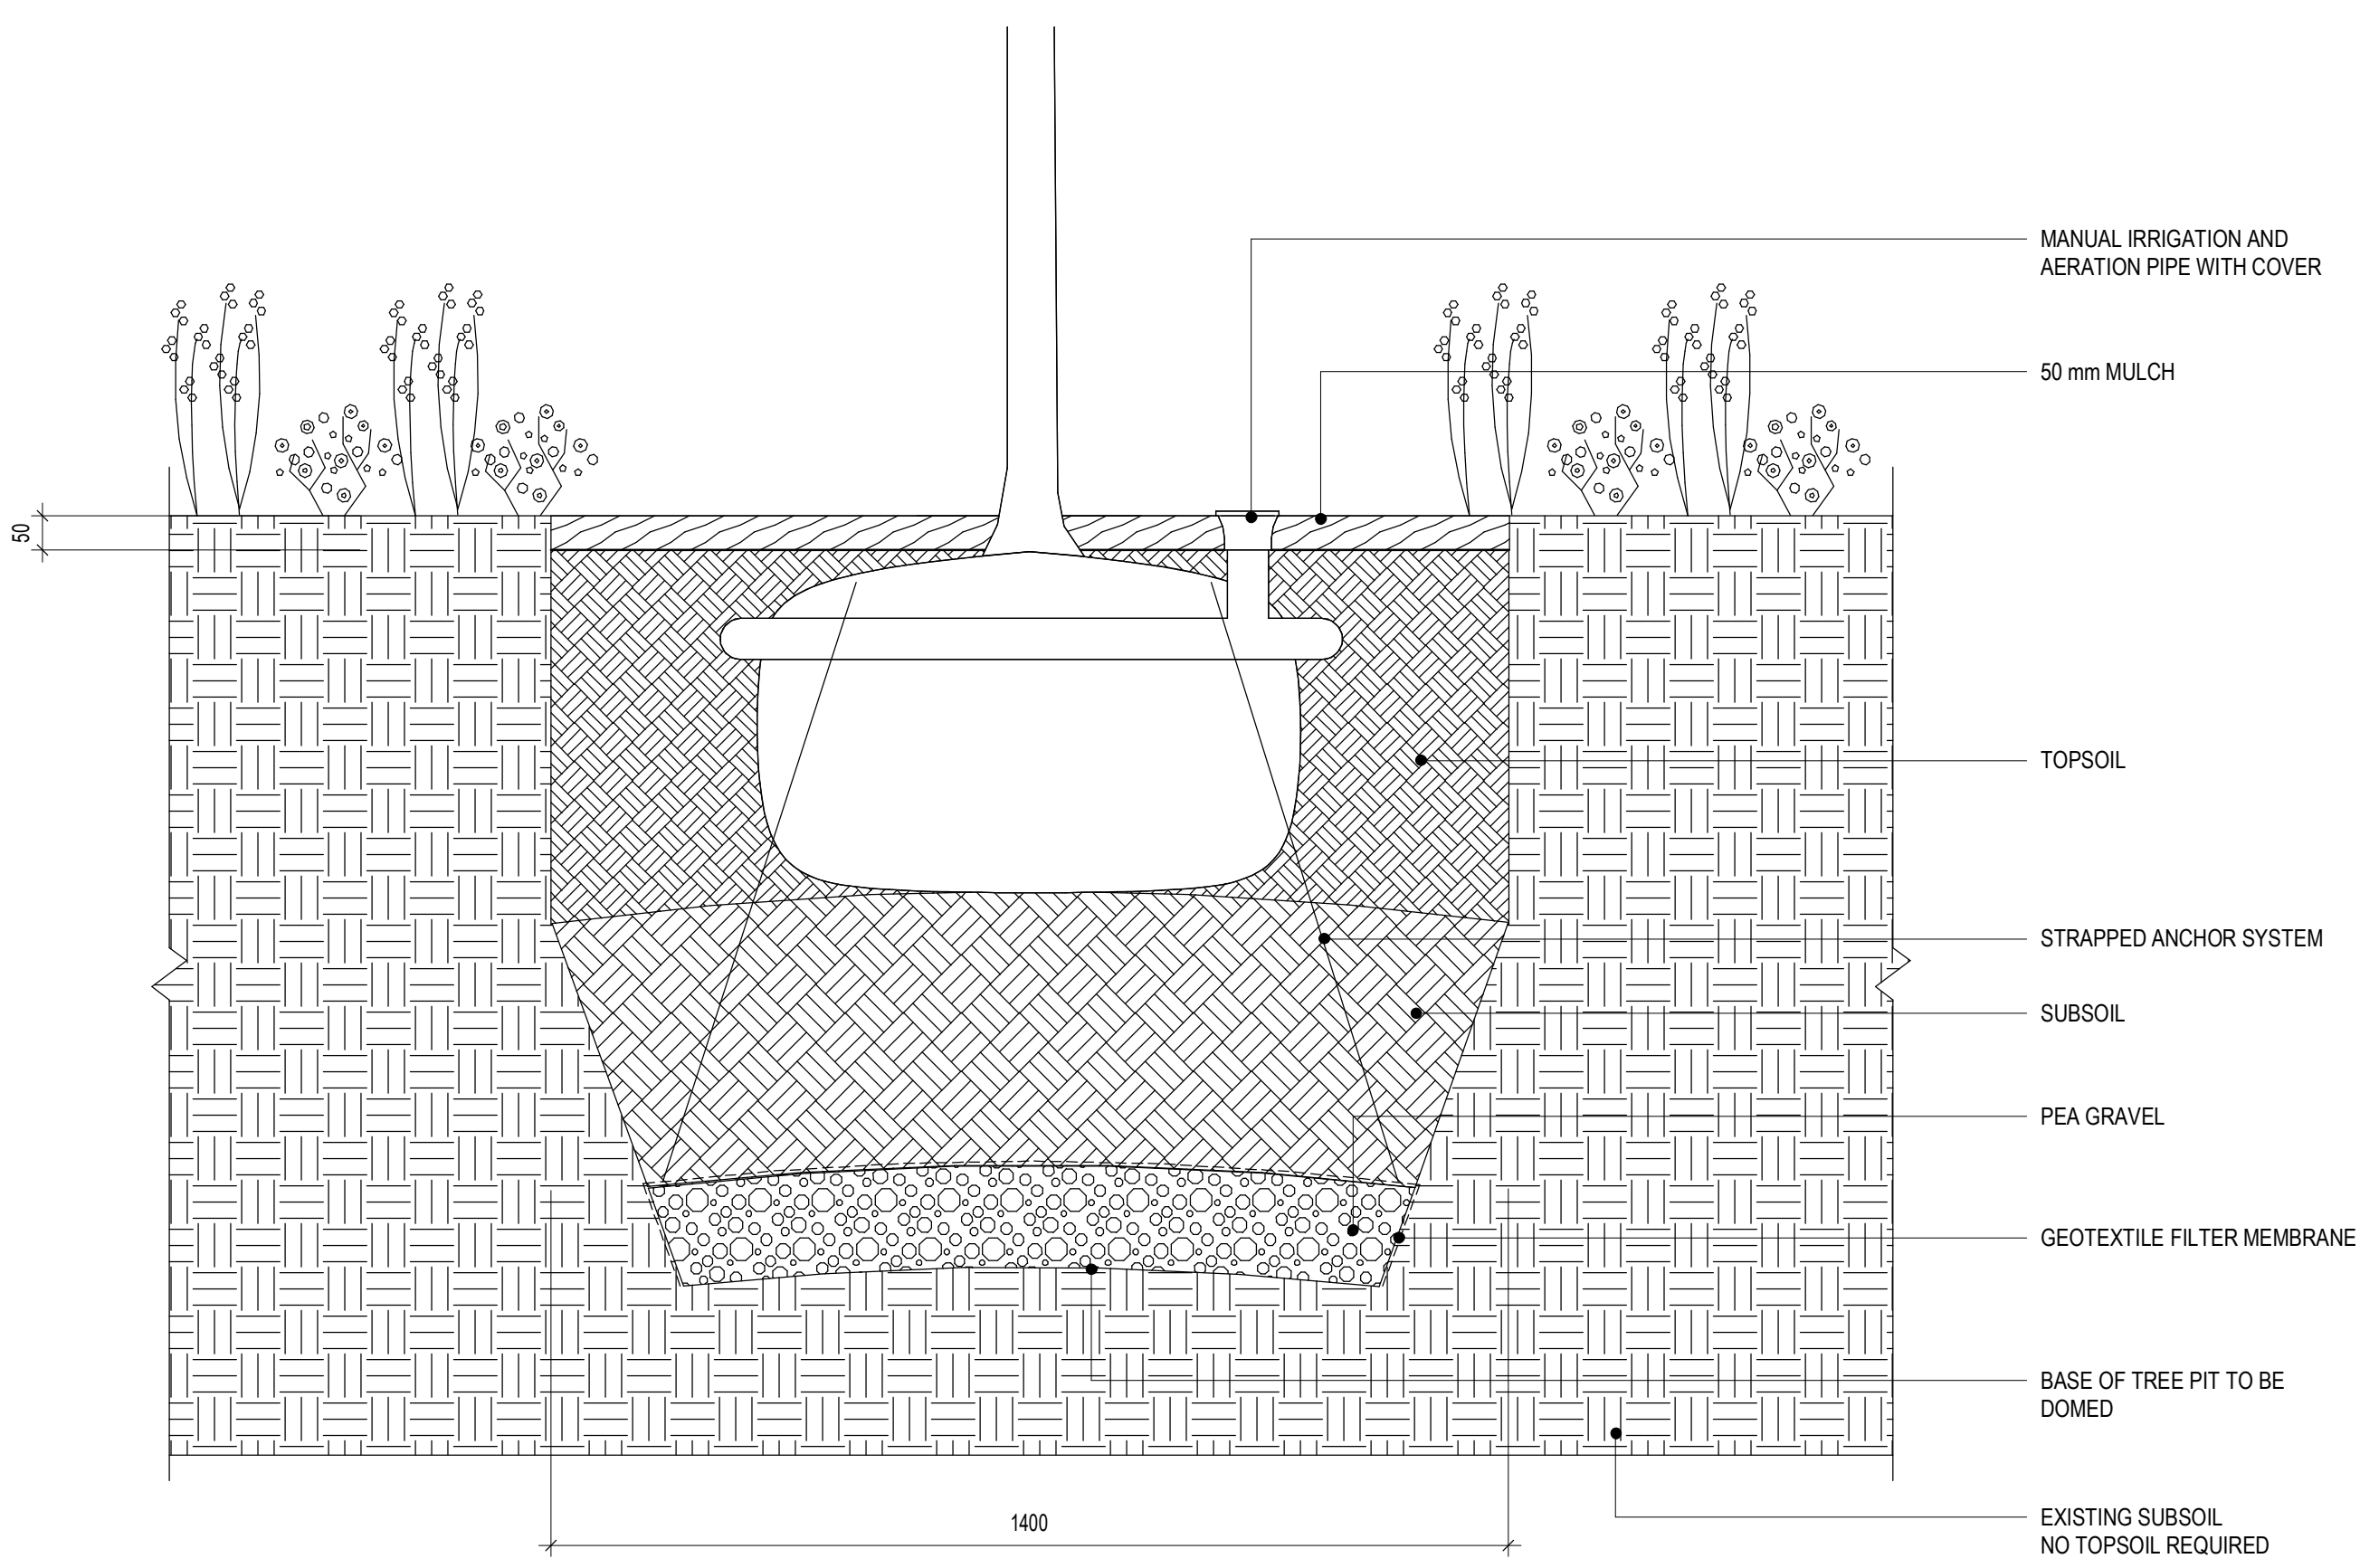


03 TREE PIT IN SOFT LANDSCAPE  
SCALE: 1:10

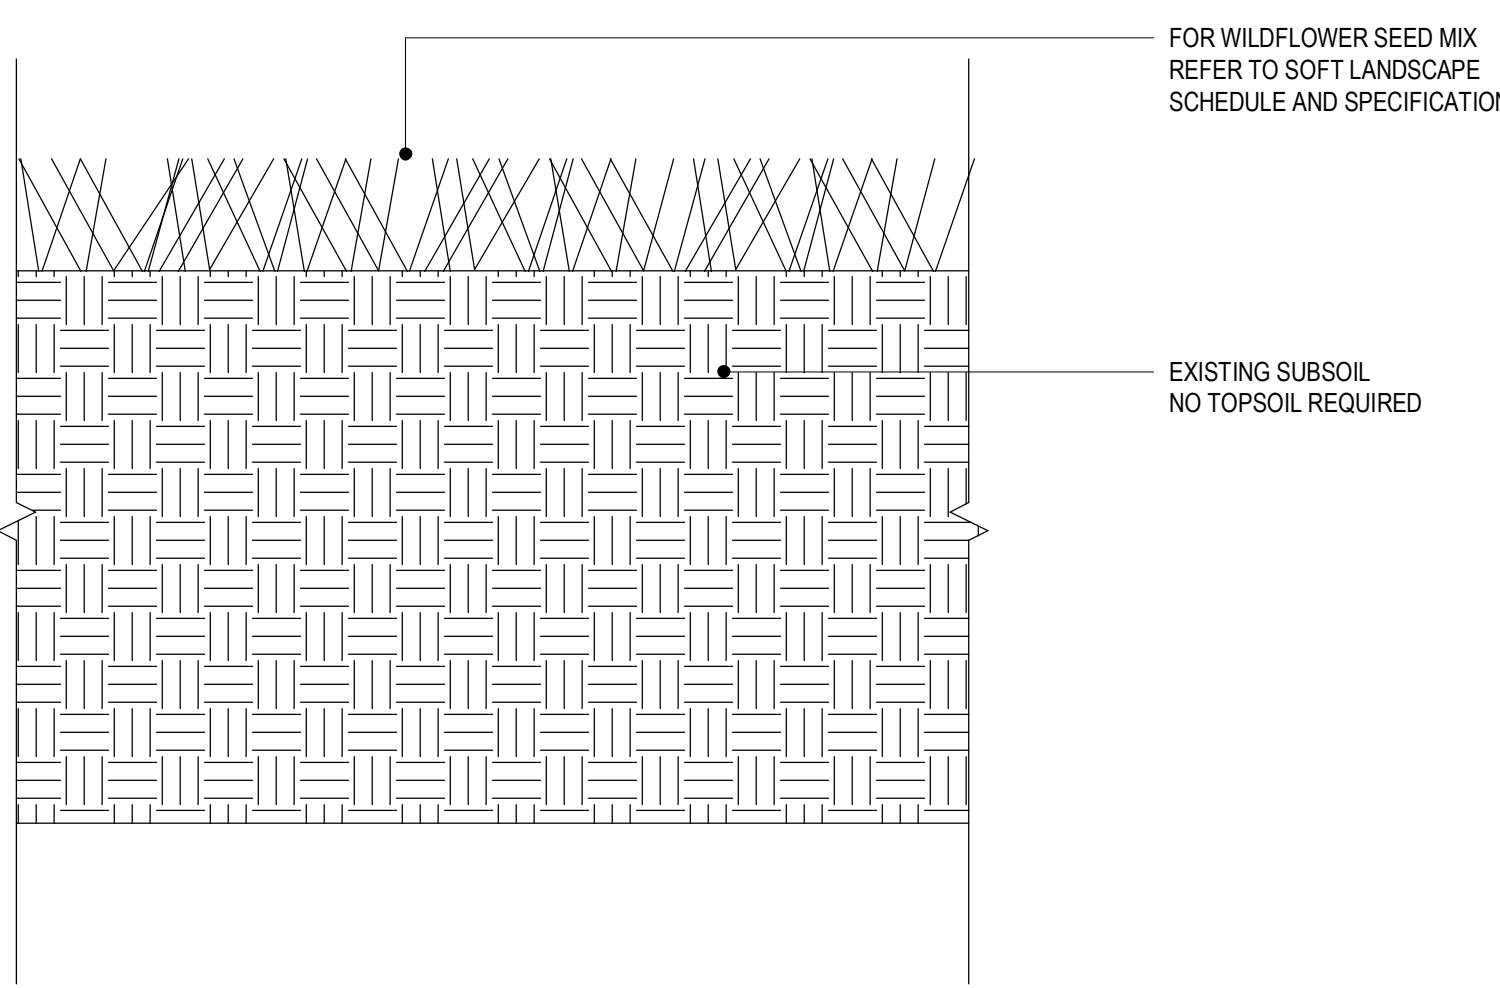



04 SOIL PROFILE / WILDFLOWER MEADOW SEED MIX  
SCALE: 1:10

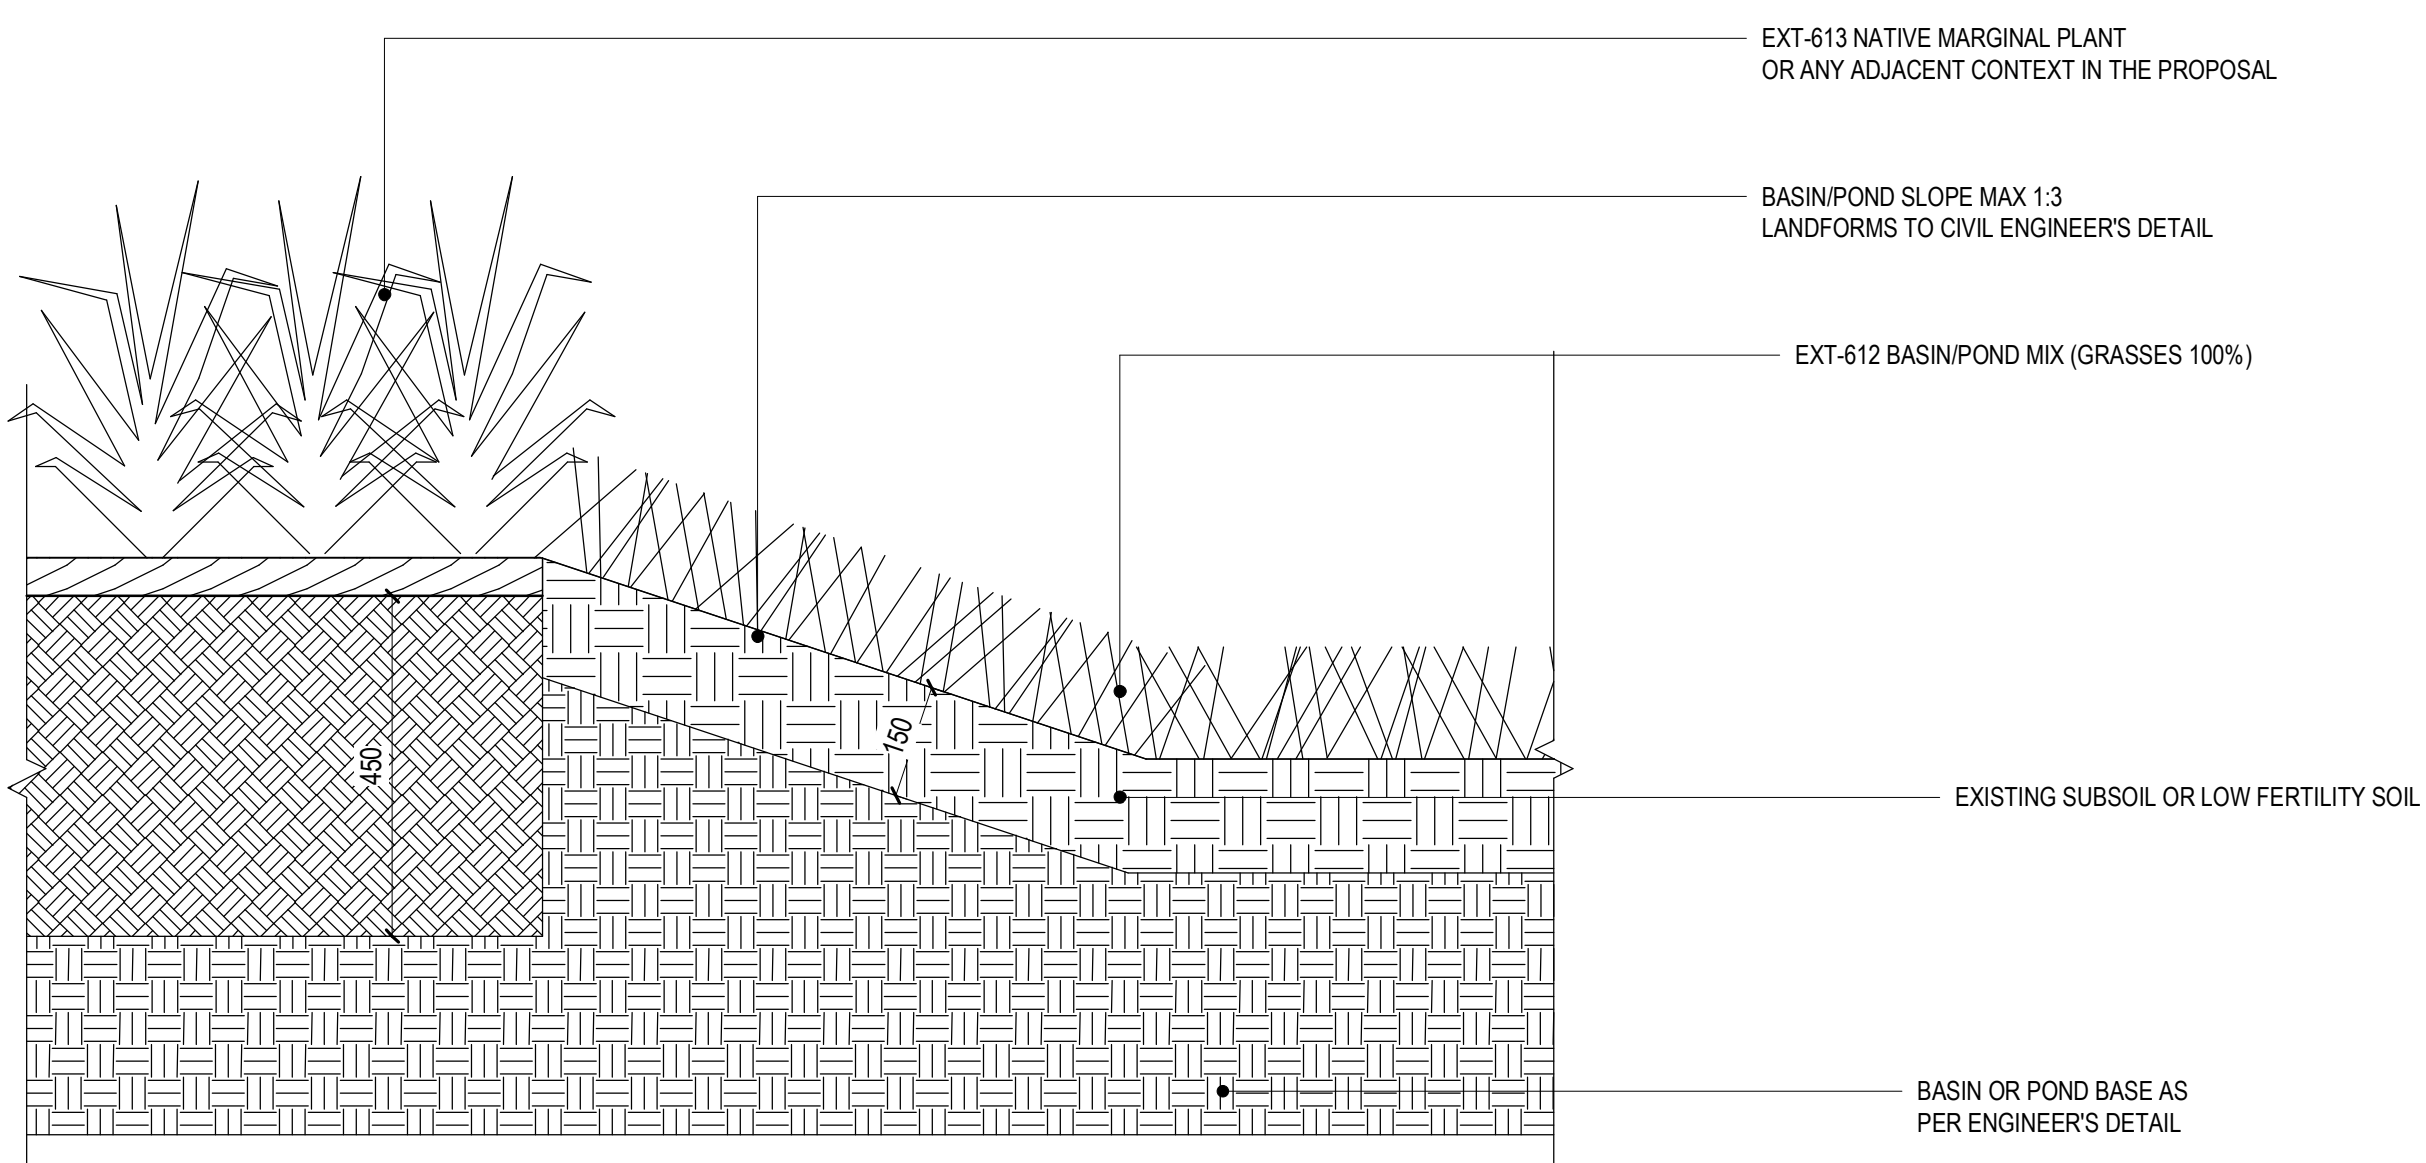

05 SOIL PROFILE / BASIN AND POND EDGE  
SCALE: 1:10

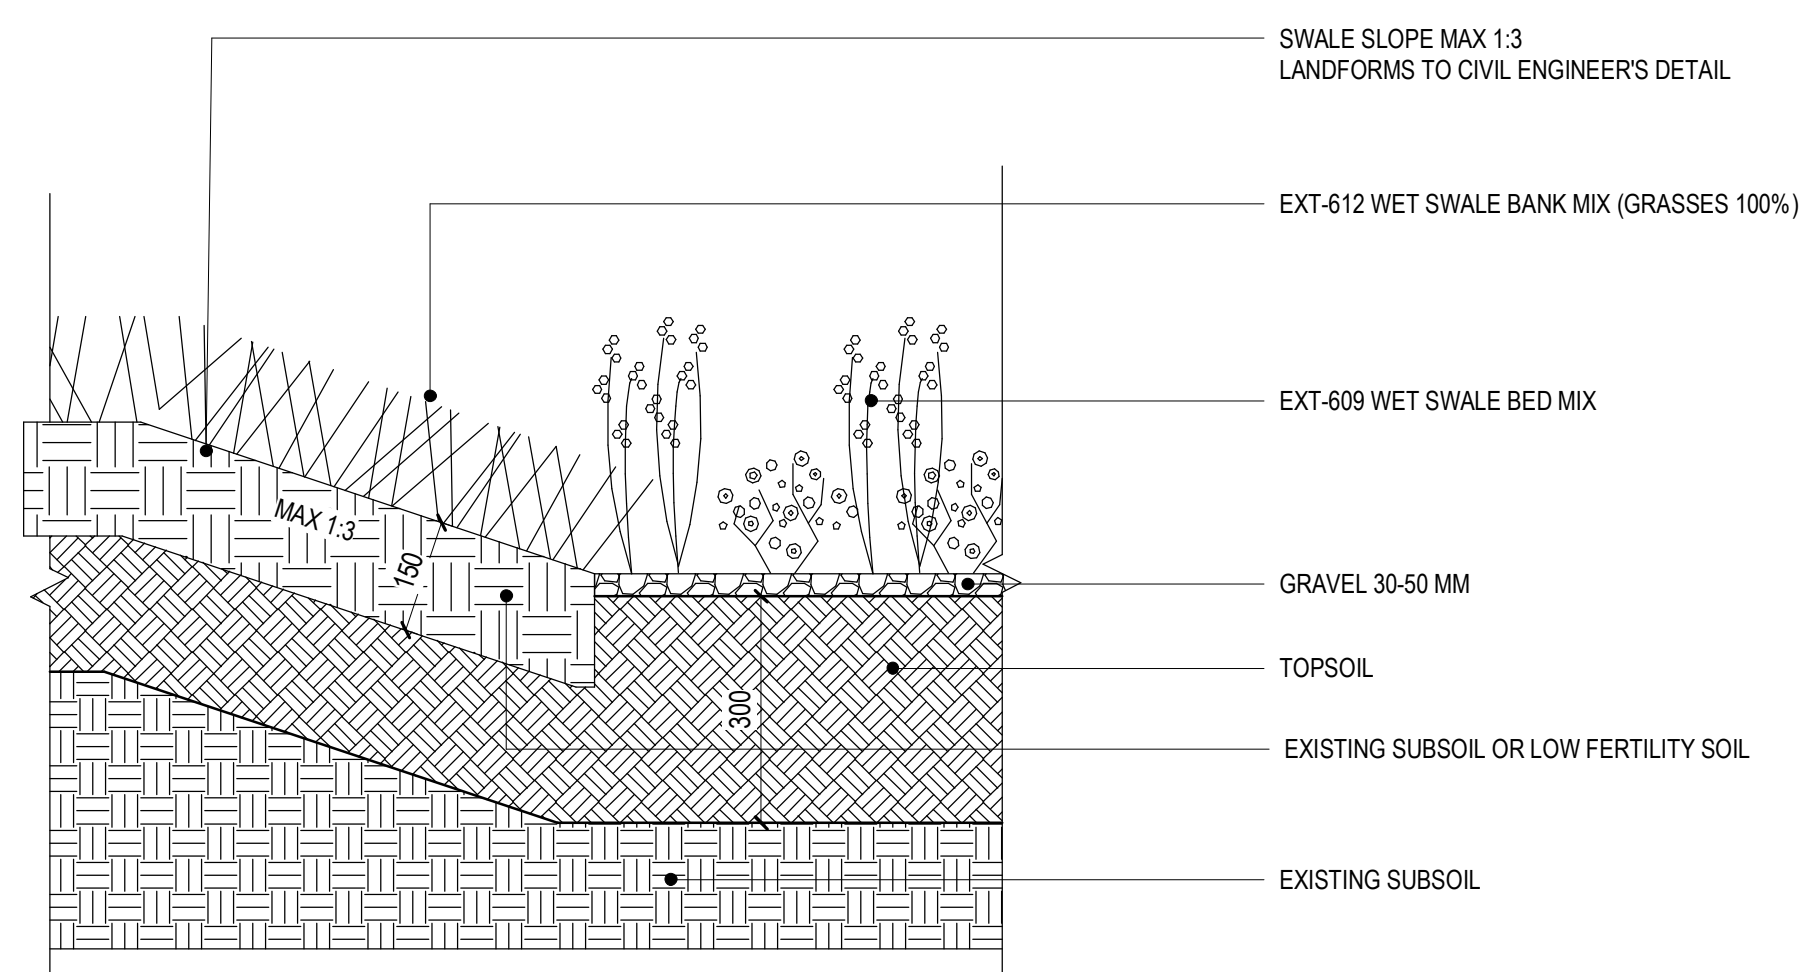

06 SOIL PROFILE / WET SWALE EDGE  
SCALE: 1:10

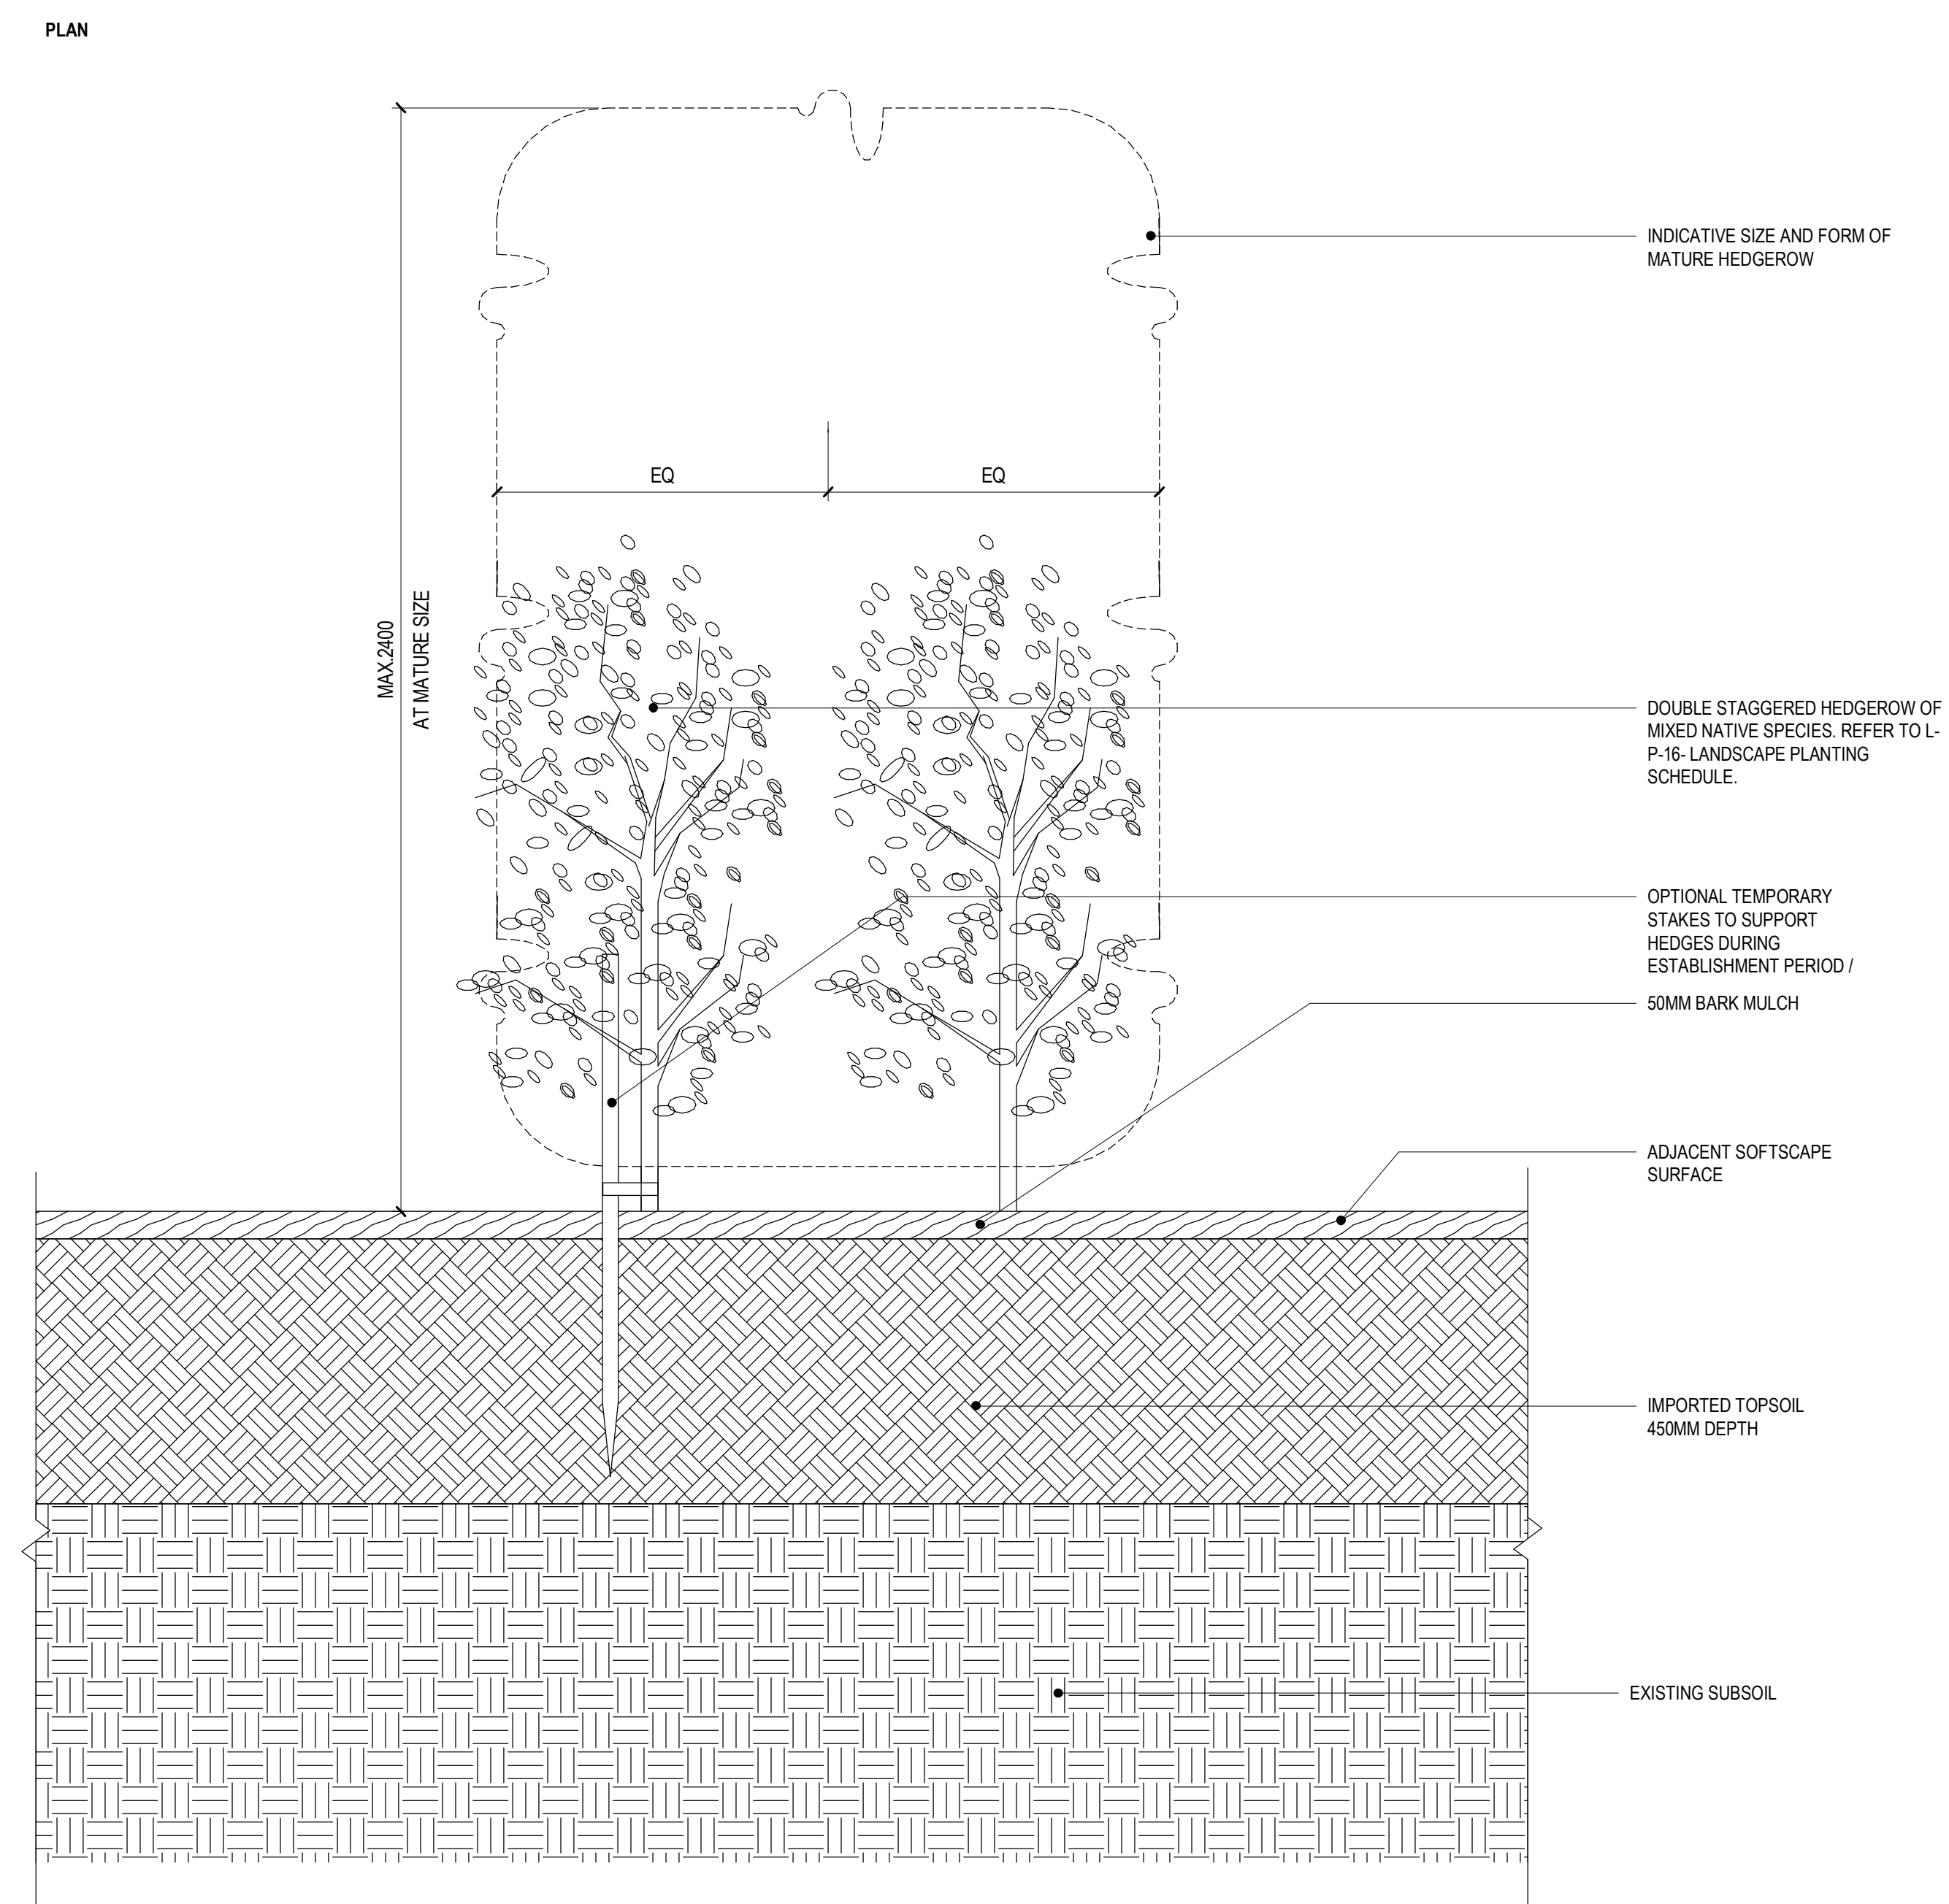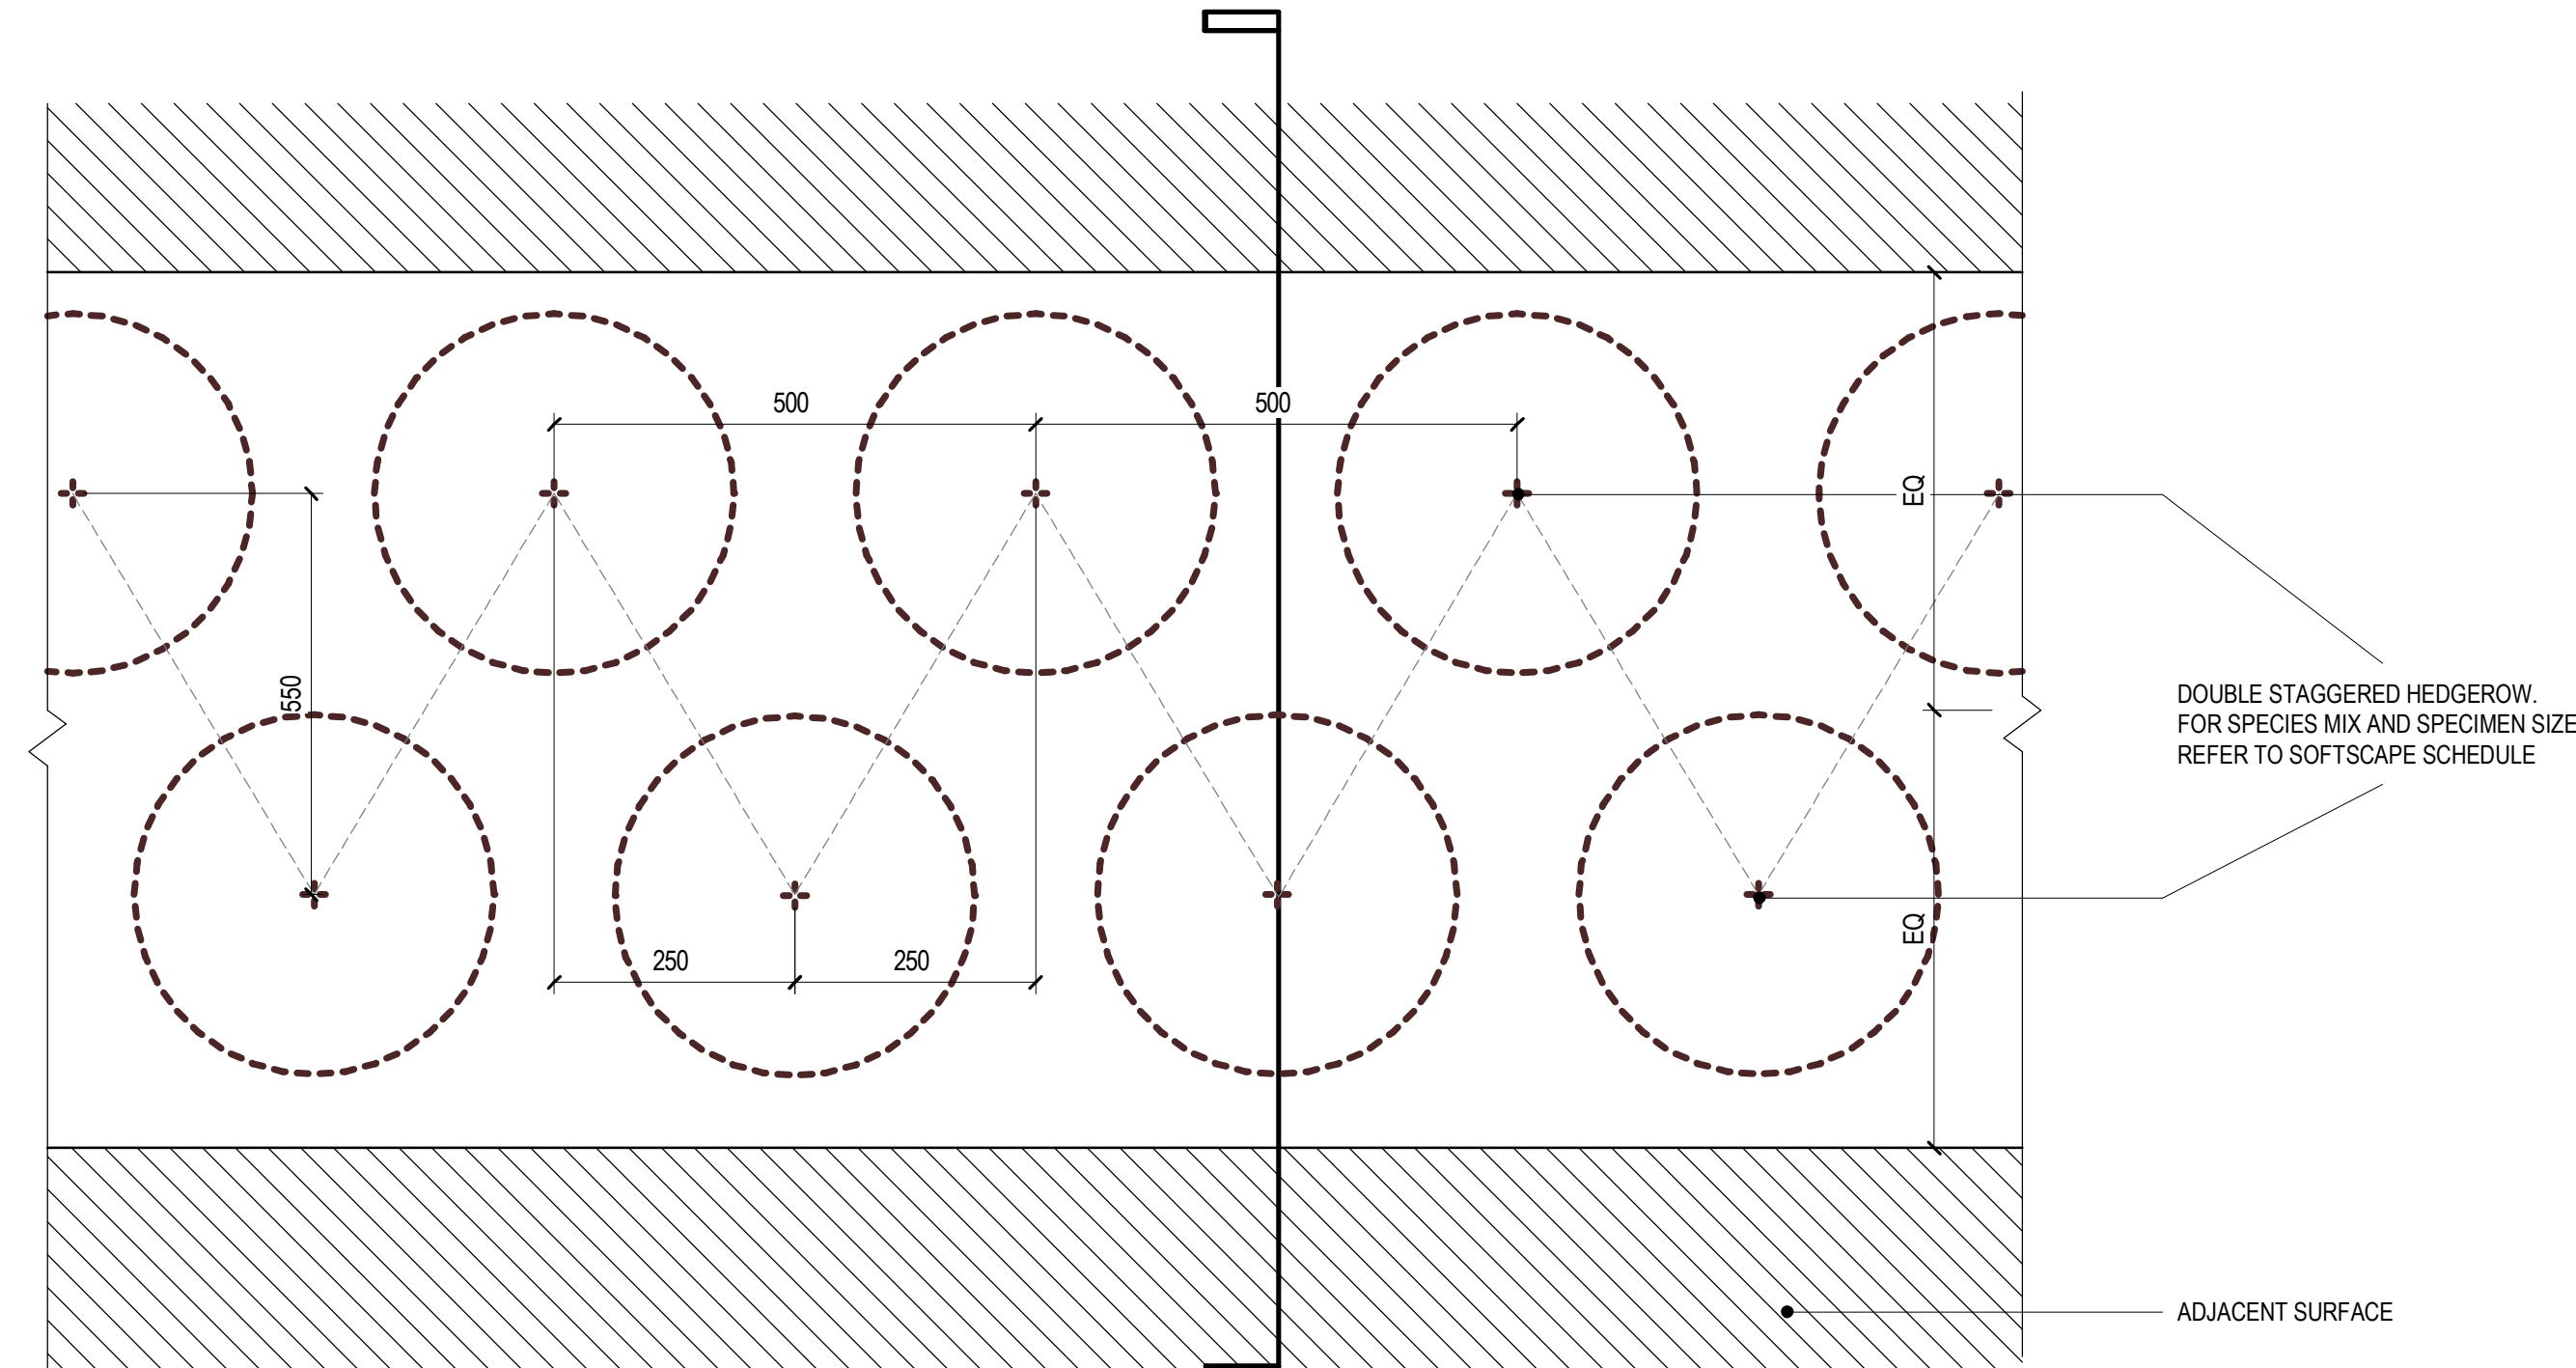

NOTE:  
• AS HEDGE MATURES SIDES AND TOP TO BE CLIPPED. DIMENSIONS AS SHOWN.  
• DOUBLE STAGGERED HEDGE - NATIVE SPECIES MIX.  
• FORMATIVE PRUNING JUST AFTER PLANTING, DURING FIRST WINTER, AND IN WINTER FOR THE FIRST TWO YEARS AFTER PLANTING. MAINTENANCE PRUNING EACH SUMMER.  
• HEDGE TO BE COORDINATED BY CONTRACTOR AT DETAILED DESIGN TO ENSURE NO CLASH WITH SECURITY FENCE MAINTENANCE STRIP.

07 DETAIL\_SOIL PROFILE / NATIVE HEDGEROW  
SCALE: 1:10

FOR PLANNING

NOTE:  
• ALL DIMENSIONS ARE 'AFTER SETTLEMENT' DEPTHS; MAKE UP AS REQUIRED TO ACHIEVE MINIMUM SHOWN.  
• TREE PITS TO BE TESTED FOR FREE DRAINAGE BEFORE PLANTING  
• THE BASE AND SIDES OF TREE PIT TO BE SCARIFIED



1 Lower Farm Barns  
Bairton Road, Bucknell  
Bicester OX27 7LT, UK  
www.red-eng.com  
t: +44 (1869)355600  
f: +44 (1869)250777  
e: oxfordcad@red-eng.com

Gensler

4 St Philip's Place  
First Floor  
Birmingham  
B3 2SL  
United Kingdom  
Tel. +44 (0)121 260 1600



CWL01-02

Duffryn Lane Newport  
NP10 8BE


| Design Team         |          |
|---------------------|----------|
| Design:             | GENSLER  |
| Drawn:              | BD       |
| Checked:            | JL       |
| Date:               | 04.04.25 |
| Company Project No: | P-003840 |
| M.S. Project No:    | P-003840 |

| Approvals                      |                                            |
|--------------------------------|--------------------------------------------|
| CUSTOMER: MICROSOFT            |                                            |
| Microsoft Design Manager:      | LEVI HOLLAND ALAN MARINCE                  |
| Microsoft Electrical Engineer: | MARK GLEESON                               |
| Microsoft Software Engineer:   | GERARD CLUNNAM                             |
| Microsoft Mechanical Engineer: | ANDY LAYNER                                |
| CSA:                           | PATRICK COHERTY ALAN ROWAN PRODIGE MARINCE |
| Travon:                        | JULIA PARSONS MARK KELLY                   |
| Security Manager:              | DAVID BEADLE                               |
| Environmental:                 | DEBORAH GORMAN                             |

| PROJECT MANAGEMENT        |  |
|---------------------------|--|
| Project Planner:          |  |
| Project Manager:          |  |
| Senior Project Manager:   |  |
| Development Manager:      |  |
| Project Manager:          |  |
| Quality Control Reviewer: |  |
| Quality Control FPAE:     |  |

| Revisions    |             |
|--------------|-------------|
| No.          | Description |
| P01 31.08.23 | PLANNING    |
| P02 27.10.23 | PLANNING    |
| P03 07.03.24 | PLANNING    |
| P04 18.10.24 | PLANNING    |
| P05 04.04.25 | PLANNING    |

Registration

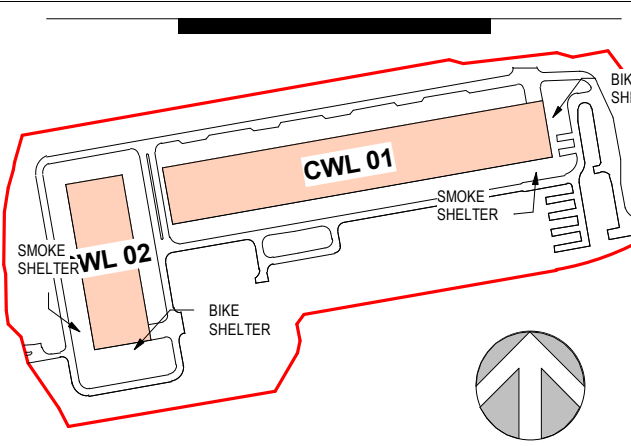

Bar Code  
Sheet Title/Number

TYPICAL SOFTSCAPE DETAILS

CWL01-02-  
L-P-15