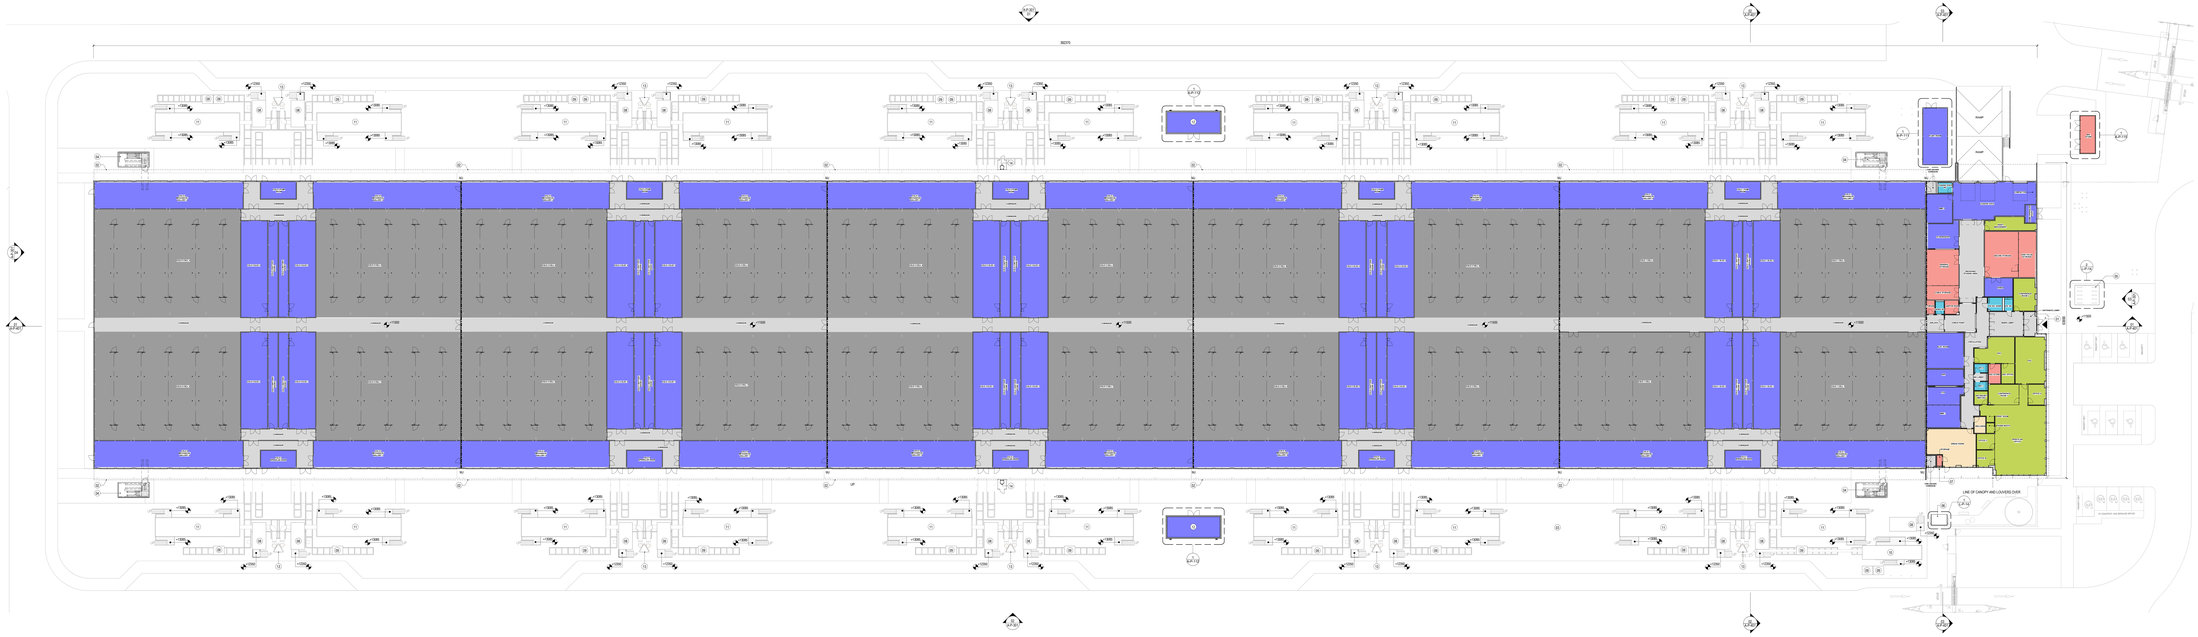

01 CWL01 - PROPOSED LEVEL 01 GA PLAN
SCALE : 1:200

1m 4m 8m 12m 16m 20m

SHEET NOTES

ALL VERTICAL DIMENSIONS ARE RELATIVE TO ASSOCIATED BUILDING SLAB (LEVEL)

DO NOT SCALE FROM DRAWINGS.
ALL DIMENSIONS TO BE CHECKED ON SITE TO GENSLER ARCHITECTS IMMEDIATELY. ALL DIMENSIONS TO BE CHECKED ON SITE BY THE CONTRACTOR BEFORE WORKS GRAVANCE TO BE PRINTED IN COL DUN

No.	Description
01	MAIN ENTRANCE
02	TRAIL HEAD AIR MACCHINA LINE ABOVE
03	GENERATOR YARD
04	SOLAR PANELS AND PICKS ROOF AND RAIN GALLERY
05	DECKS ROOF BIKE STORE
06	DECKS ROOF ABOVE WHL TOS
07	DECKS ROOF ABOVE
08	TRANSFORMER
09	GENERATOR LONG BANK
10	ADMIN GENERATOR
11	GENERATOR FUEL STORE
12	LINE ENCLOSURE
13	GENERATOR FLUE SUPPORT
14	SOLAR CHASES ABOVE FROM ROOF AND RAIN GALLERY

LEGEND

NU - MOVEMENT JOINT LOCATION

MOVEMENT JOINT

DEPARTMENT LEGEND

- CIRCULATION
- OFFICE / MEETING ROOM
- DATA HALL
- ANCILLARY SPACE / STORAGE
- BREAK ROOM / WELLNESS ROOM
- TECHNICAL ROOM
- WC / SHOWER
- CWL 01 BUILDING ENTRANCE

RED
Unit 2 Red Store
Station Road, Bucknell
Shropshire, SY7 0AA
www.red-dog.info

T: +44 (1588)620600
F: +44 (1588)620777
E: info@red-dog.info

Gensler
4 St Pancras Place
First Floor
Granary
Square
London
United Kingdom
Tel: +44 (0)121 285 1500

Microsoft

CWL01-02

Duffryn Lane Newport
NP10 8BE

Design Team

Drawn	Gensler
Checked	JH
Approved	JL
Date	04.04.22
Drawing Title No.	0001-BR-GA
M & E Project No.	21-20005

Approvals

Last Update	MICROSOFT	Date
Microsoft Project Manager	JULIA COLLARD	
Microsoft Electrical Engineer	MARK ALDRIDGE	
Microsoft Mechanical Engineer	JAMIEMAY PRENDER	
Microsoft Structural Engineer	Jacob WARD	
CDM	BAMBANDRA ANELL CONSULT MANAGEMENT	
Planner	MARK WILLIAMS BARRETT	
Security Manager	DAVID BEVELLS	
Environmental	DAVIDE GORMAN	
	PROJECT MANAGEMENT	
Project Planner		
Project Manager		Date
Senior Project Manager		
Development Manager		
Project Manager		
Quality Control Reviewer		
Quality Control Plan		

Revisions

P01	21.06.22	PLANNING
P02	21.10.22	PLANNING
P03	04.04.23	PLANNING

Registration

Site Cover

Sheet Title/Number

CWL01 - PROPOSED LEVEL 01 GA PLAN

CWL01-02-A-P-101

© 2022 RED
All rights reserved, including but not limited to the Copyright Design and Patents Act 1988