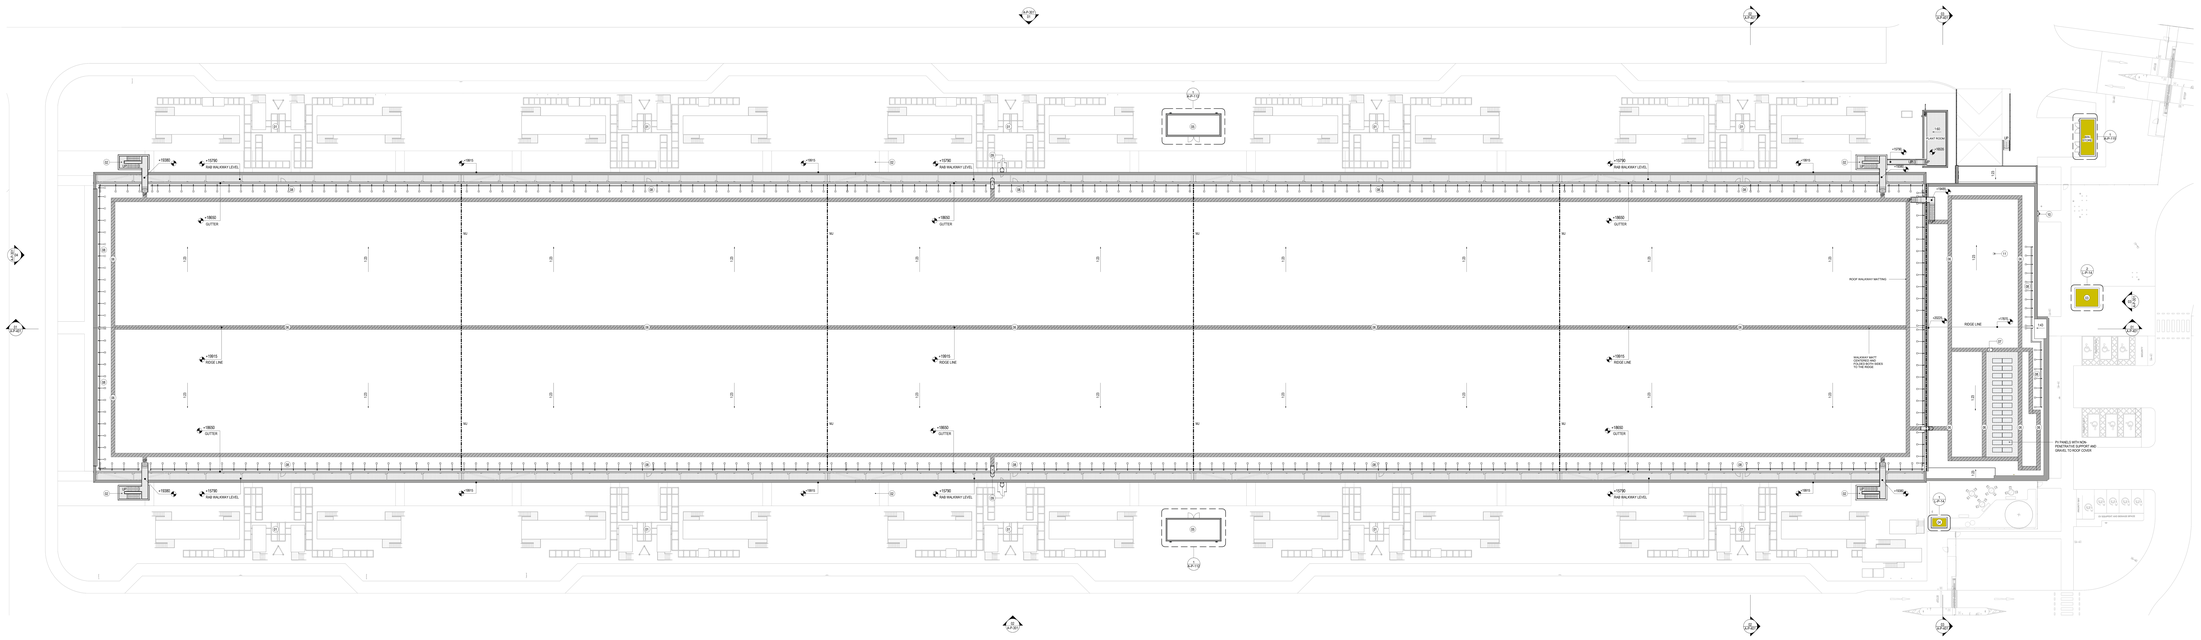

01 CWL01 - PROPOSED ROOF GA PLAN
SCALE: 1 : 200

1m 4m 8m 12m 16m 20m

FOR PLANNING

SHEET NOTES

ALL VERTICAL DIMENSIONS ARE RELATIVE TO ASSOCIATED BUILDING SLAB (LFL).

DO NOT SCALE FROM DRAWINGS.
ALL DIMENSIONS TO BE CHECKED PRIOR TO GENSLER ARCHITECTS IMMEDIATELY. ALL DIMENSIONS TO BE CHECKED BY CONTRACTOR ON SITE PRIOR TO ANY WORKS.

No	Description
01	GENERATOR
02	SOLAR STARS - PITCH ROOF
03	CWL 01 SEDUM ROOF BAS STORE
04	CWL 01 SOLAR ROOF SHOW CAS TER
05	RAB ENCLOSURE
06	ROOF WALKWAY
07	STOP GAP SYSTEM
08	ROOF EDGE PROTECTION, FREESTANDING ROOF GUARD
09	SOLAR CABLE LADDER FROM ROOF AND RAB ENCLOSURE
10	SOLAR STARS - ANTENNA
11	WEATHER STATION

LEGEND

NU - MOVEMENT JOINT LOCATION

	MOVEMENT JOINT
	ROOF SLOPE
	SEDUM ROOF
	EXTERNAL METAL GRATING RAB WALKWAY
	ROOF GUARDING
	PV PANEL
	GRAVEL UNDER PV PANEL ZONES

RED
Unit 2 Kingsway Business Park
Rainton Road, Bucknall
Newcastle-Upon-Tyne, NE11 0QN
www.red-dog.info

T: +44 (1665)528600
F: +44 (1665)528777
E: info@red-dog.info

Gensler
4 St Pancras Place
First Floor
Pancras Square
London
N1C 4AG
United Kingdom
Tel: +44 (0)113 295 1500

Microsoft

CWL01-02

Duffryn Lane Newport
NP10 8BE

Design Team

Drawn	GENSLER
Checked	JH
Scale	A
Date	04.04.20
Drawing Title No.	000-MP-100
M & E Project No.	P-00000

Approvals

LANDLORD	MICROSOFT	Date
Microsoft Group Manager	JULIE COLLARD	
Microsoft Group Engineer	MARK GLADDEN	
Microsoft Mechanical Engineer	JAMEEKA PRENDER	
Microsoft Electrical Engineer	Jacob WEST	
CDM	BAMBANGSO, ADELL CHRIST MAGSOMA	
Planner	MARK HOLLYWELL BARRY	
Security Manager	DAVID BEGELLY	
Structural Engineer	GARRIE GORMAN	

PROJECT MANAGEMENT

Project Planner	
Project Manager	Date
Senior Project Manager	
Development Manager	
Project Manager	
Quality Control Reviewer	
Quality Control Filed	

Revisions

P01	27.08.20	PLANNING
P02	27.10.20	PLANNING
P03	04.04.20	PLANNING

Registration

Site Code

Drawn Title/Number

CWL01 - PROPOSED ROOF GA PLAN

CWL01-02-A-P-102

© 2020 GENSLER
All rights reserved, including but not limited to The Copyright Design and Patents Act 1988

CWL01-02-A-P-102 (TD)