


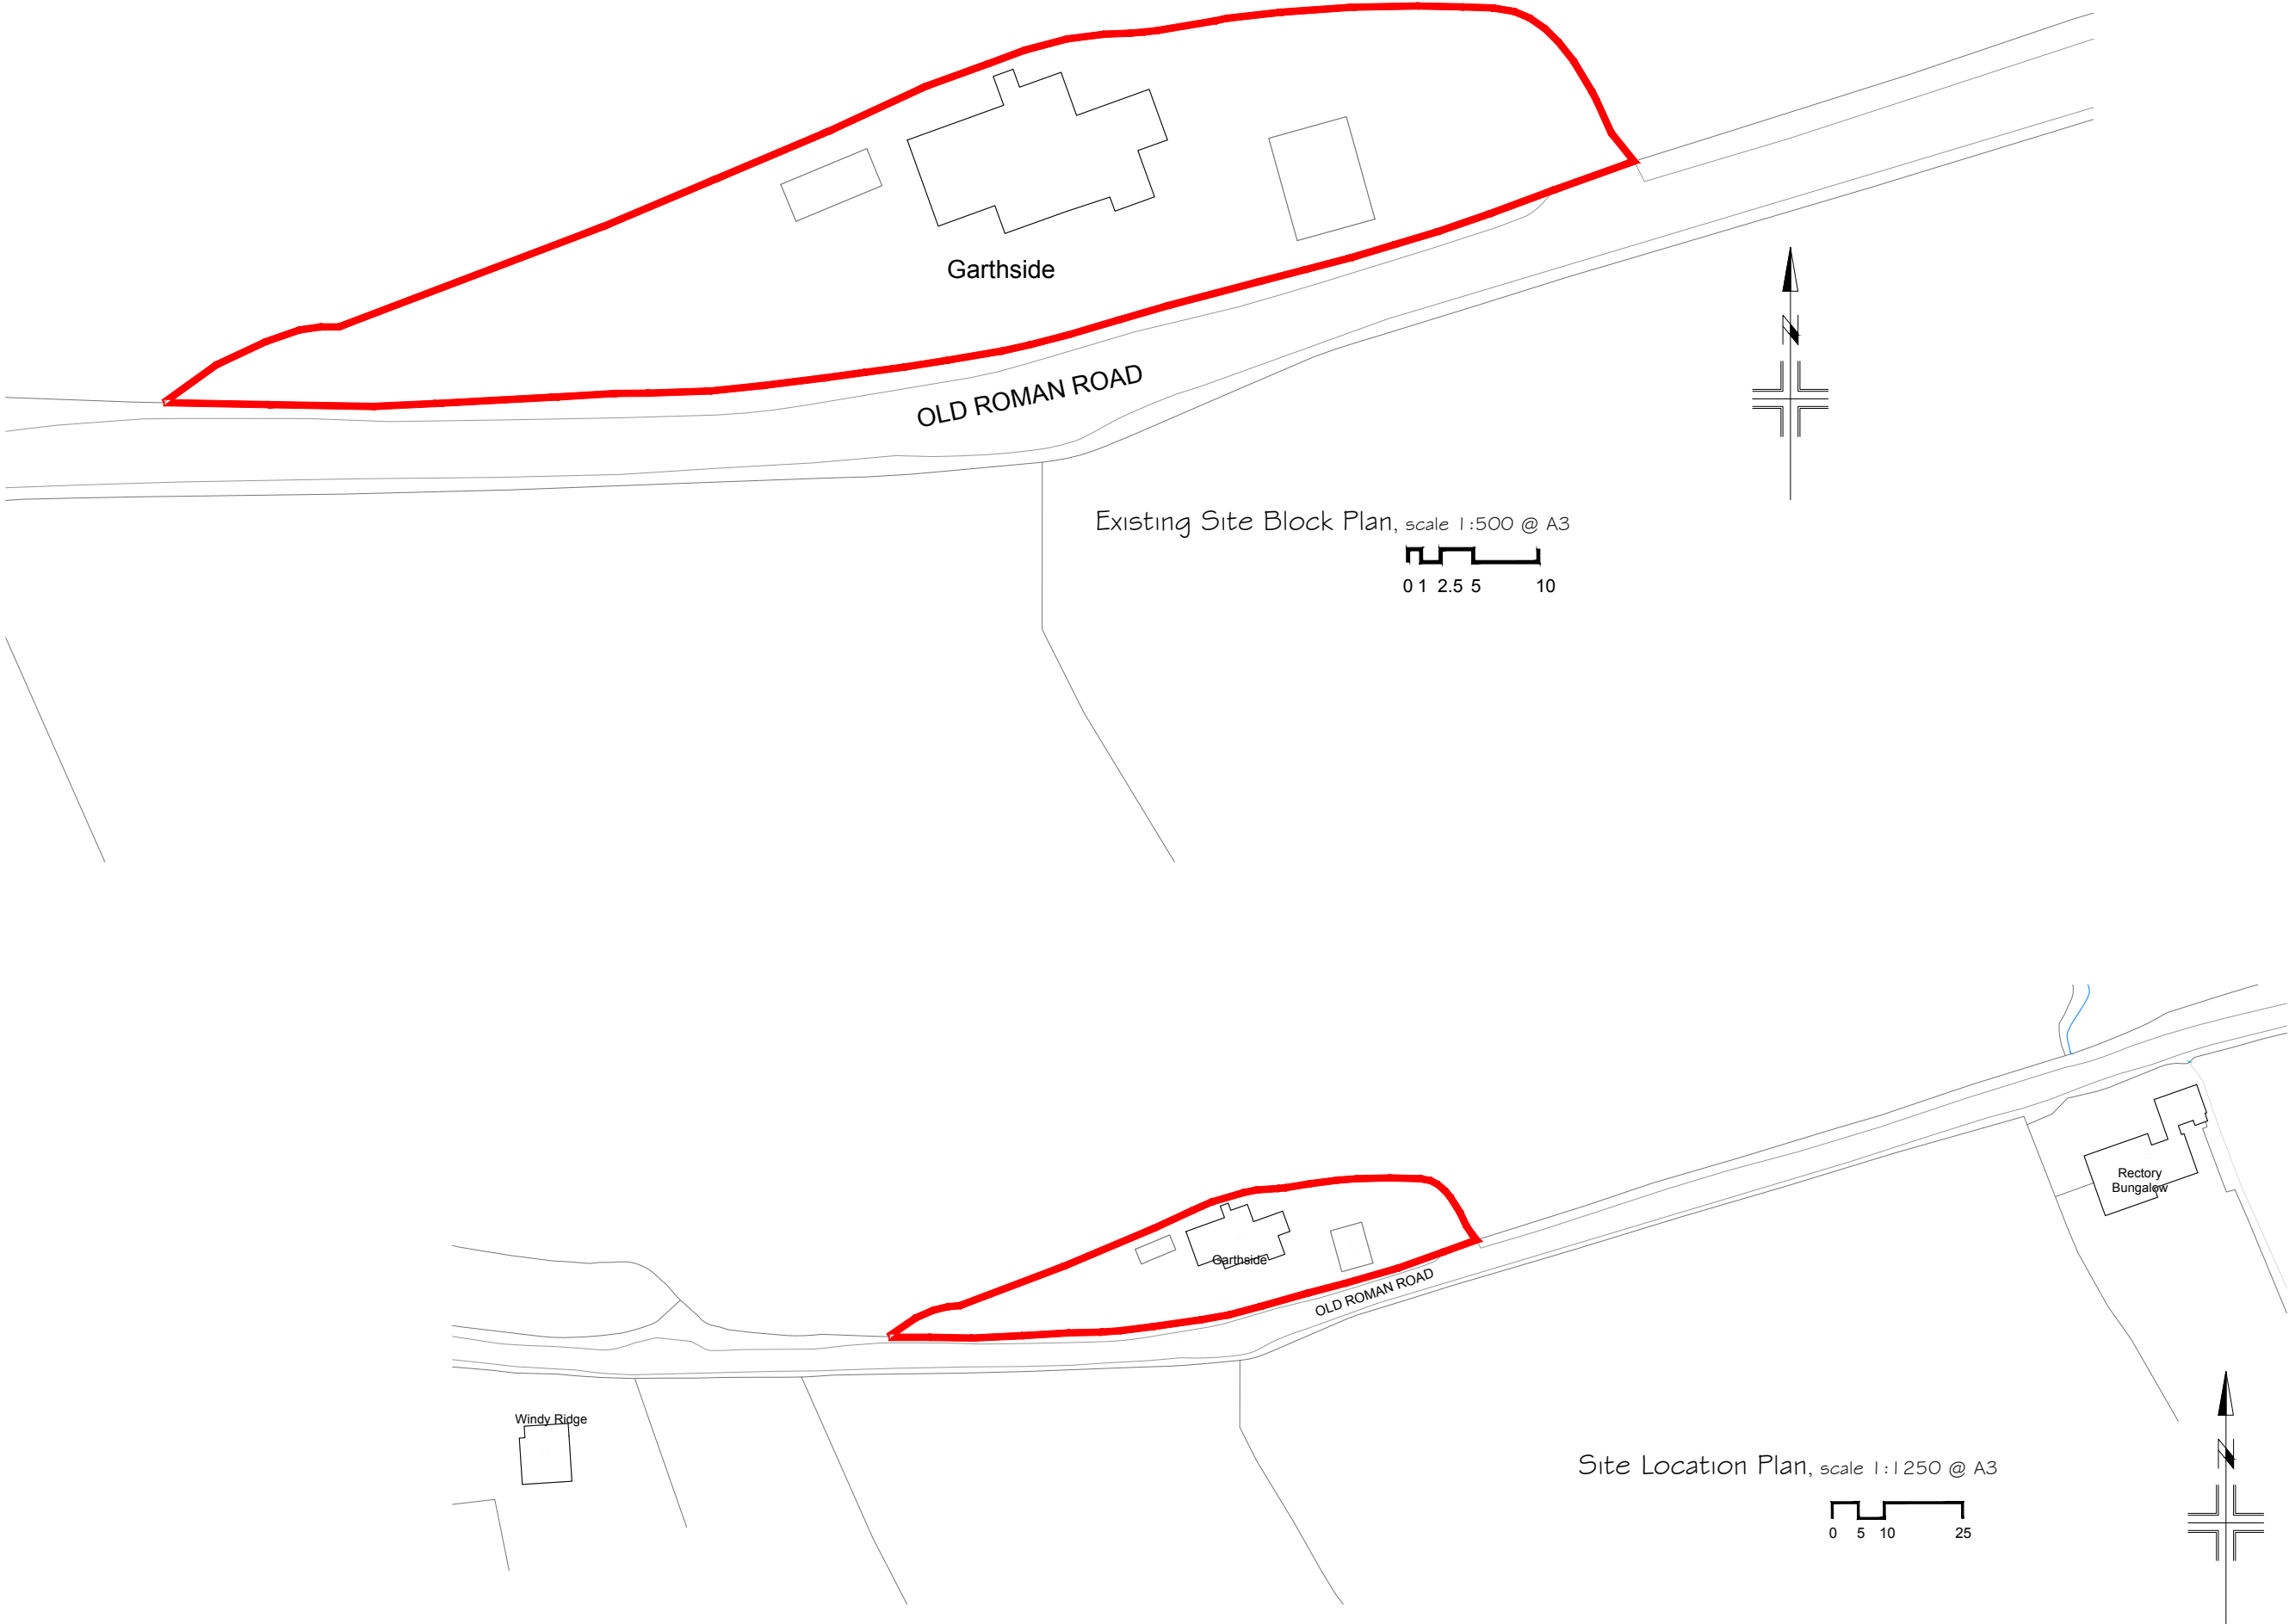

- NOTE -
All dimensions to be checked on site by contractor prior to commencement of any & all works & manufacture of prefabricated items. Any discrepancy or query to be reported and clarified before any associated / all work proceeds. All construction to be in accordance with current relevant Trade and Professional Standards and Guidelines, Statutory requirements and product manufacturers specifications and details. Read drawing in conjunction with finishing specification, workmanship specification, all other associated drawings issued and details which may be issued from time to time.
© GSH Architects LTD 2021
All rights reserved / All copyrights retained

Revision	
Title	
GARTHSTIDE, OLD ROMAN ROAD LANGSTONE NEWPORT NP18 1JQ	
Description	
SITE LOCATION & EXISTING BLOCK PLAN	
Drg. No	
25/0483/001	
Drg. Issue	
PLANNING ISSUE	
Scale	
A5 NOTED @ A3	
Date	
MAY 2025	

gsh architects
Chartered Architects

3 Hollow Road
Almondsbury
South Gloucestershire
BS32 4DP
Tel: 07516 522885
email: info@gsharchitects.co.uk