


REV

—

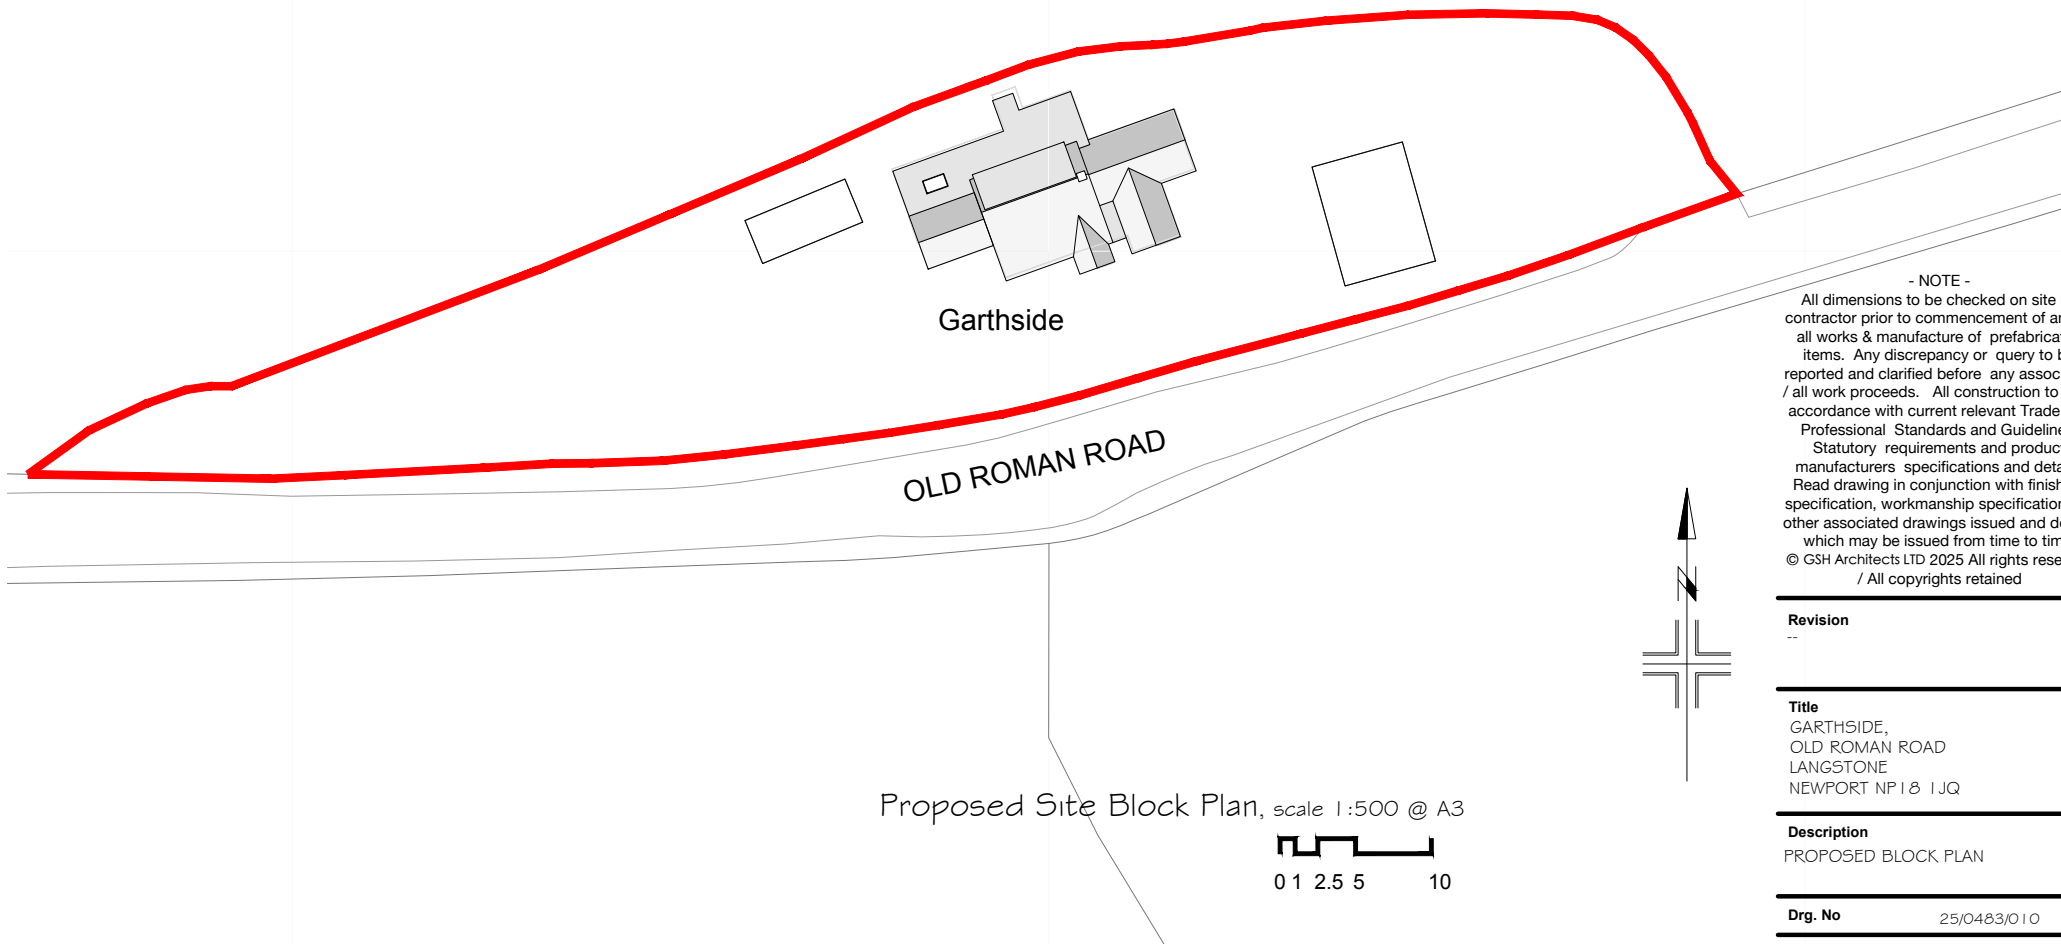

Garthside

OLD ROMAN ROAD

Proposed Site Block Plan, scale 1:500 @ A3

0 1 2.5 5 10

- NOTE -

All dimensions to be checked on site by contractor prior to commencement of any & all works & manufacture of prefabricated items. Any discrepancy or query to be reported and clarified before any associated / all work proceeds. All construction to be in accordance with current relevant Trade and Professional Standards and Guidelines, Statutory requirements and product manufacturers specifications and details. Read drawing in conjunction with finishing specification, workmanship specification, all other associated drawings issued and details which may be issued from time to time. © GSH Architects LTD 2025 All rights reserved / All copyrights retained

Revision

--

Title

GARTHSIDE,
OLD ROMAN ROAD
LANGSTONE
NEWPORT NP18 1JQ

Description

PROPOSED BLOCK PLAN

Drg. No

25/0483/010

Drg. Issue

PLANNING ISSUE

Scale

1:100 @ A3

Date

JULY 2025

gsh architects

Chartered Architects

3 Hollow Road
Almondsbury
South Gloucestershire
BS32 4DP
Tel: 07516 522885
email: info@gsharchitects.co.uk