



© This drawing is the copyright of Concept Fabrications Cymru Ltd., and should not be reproduced in whole or in part or used in any other manner whatsoever without their written permission.

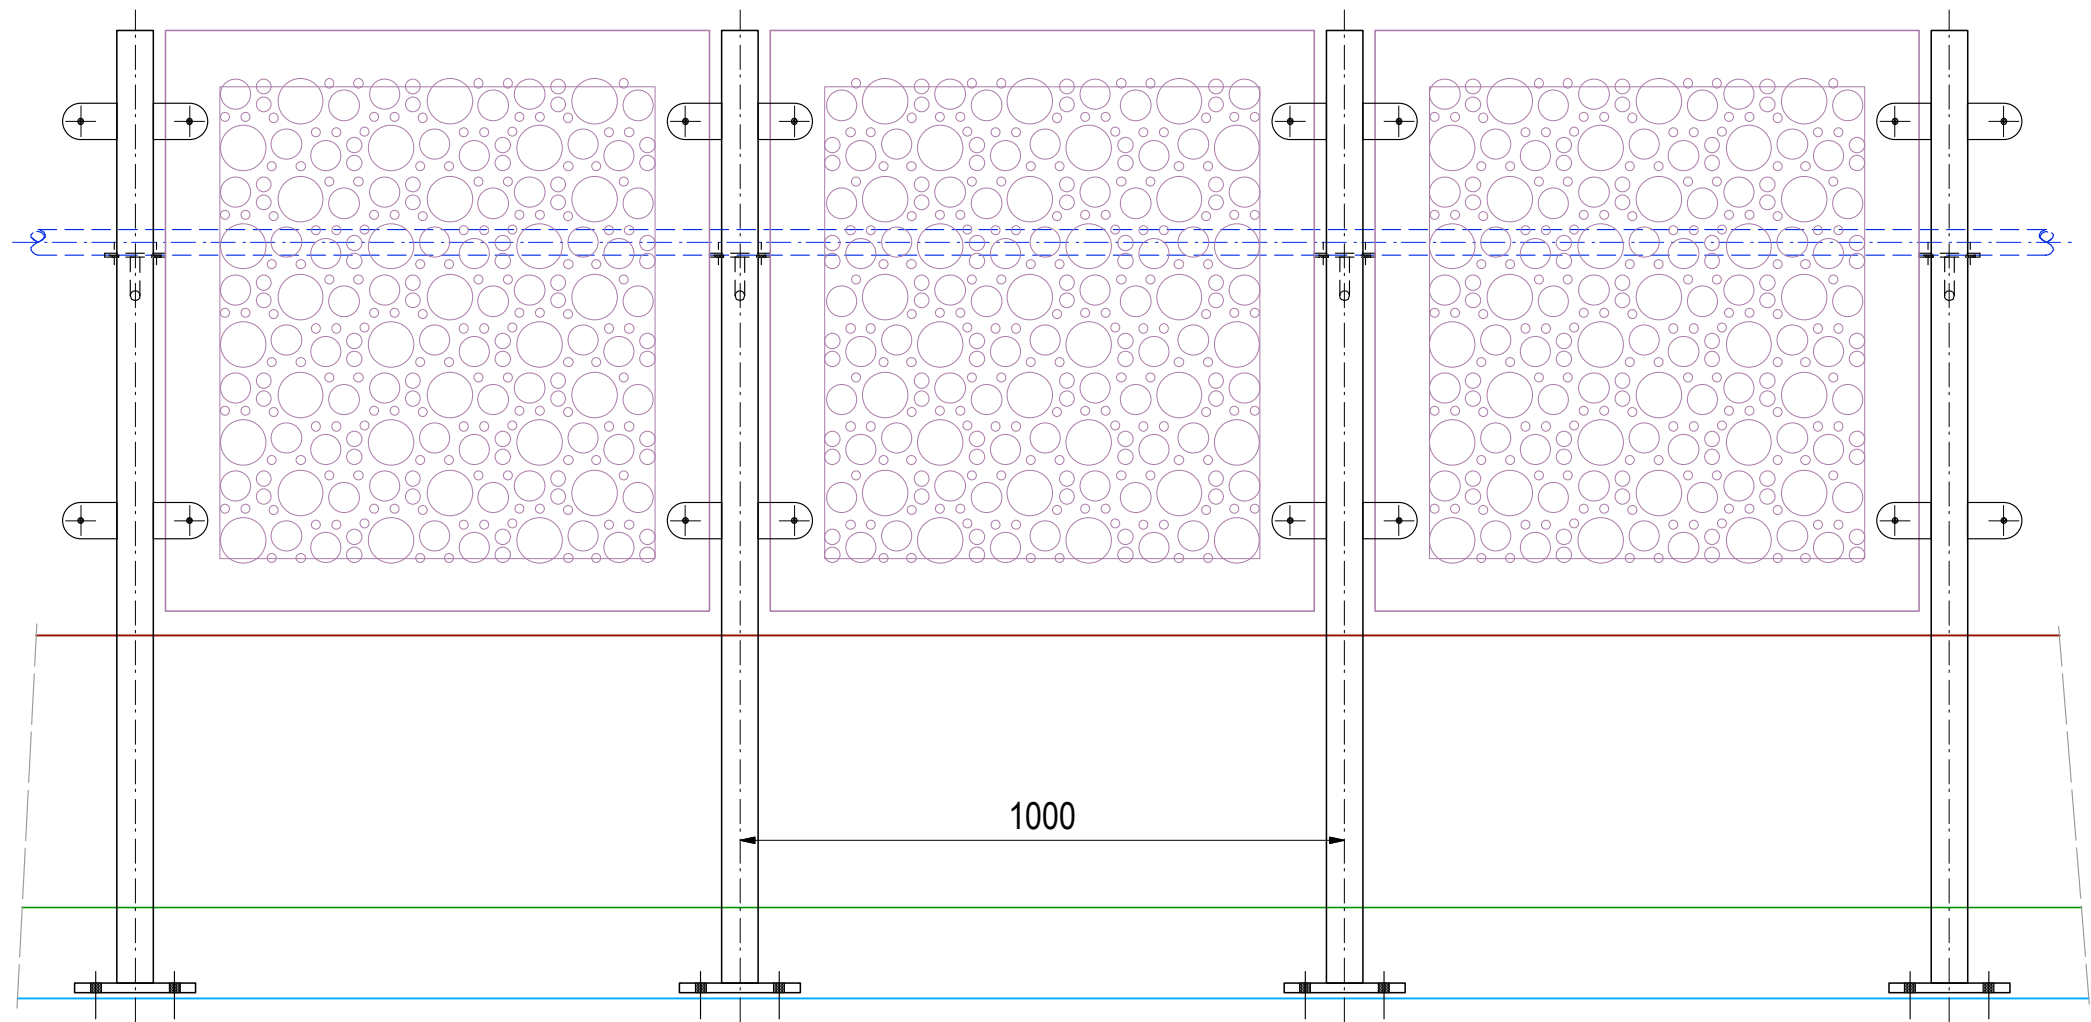

Elevation On Walkway Balustrade Viewed From Non-userside.

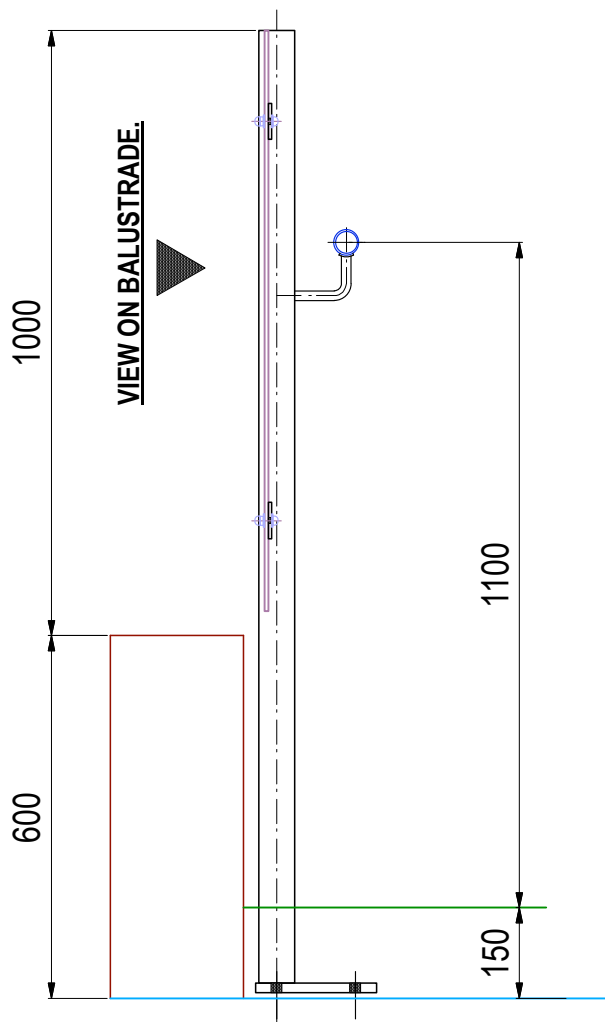

Section Through Posts.

Walkway Balustrade : 0.74kN/m loading.
Posts : 60x60x4 thk SHS. [S235]
Top Rail : 42Ø x3 thk CHS [S235]
Base Plates : 200x15 thk x200 lg. [S275]
with 4~holes for M12 HD bolts.
Infills : All mild steel [S275] with max
75Ø +50Ø +25Ø holes down to 15Ø
& with 90mm solid border to 4 sides.
Finish : Galvanised & PPC.
RAL Colour to be confirmed.

Proposed Walkway Balustrade Panel Details RB1. Ringland Regeneration.			Concept Fabrications Cymru Ltd. Unit 9 Paper Mill Road, Cardiff. CF11 8DH. Tel : 02920 220040 enquiries@conceptfabs.com
Lovell.			
Drawn	Date	Drawing No.	
GGJ	4-7-25.	J2008-WW.	