


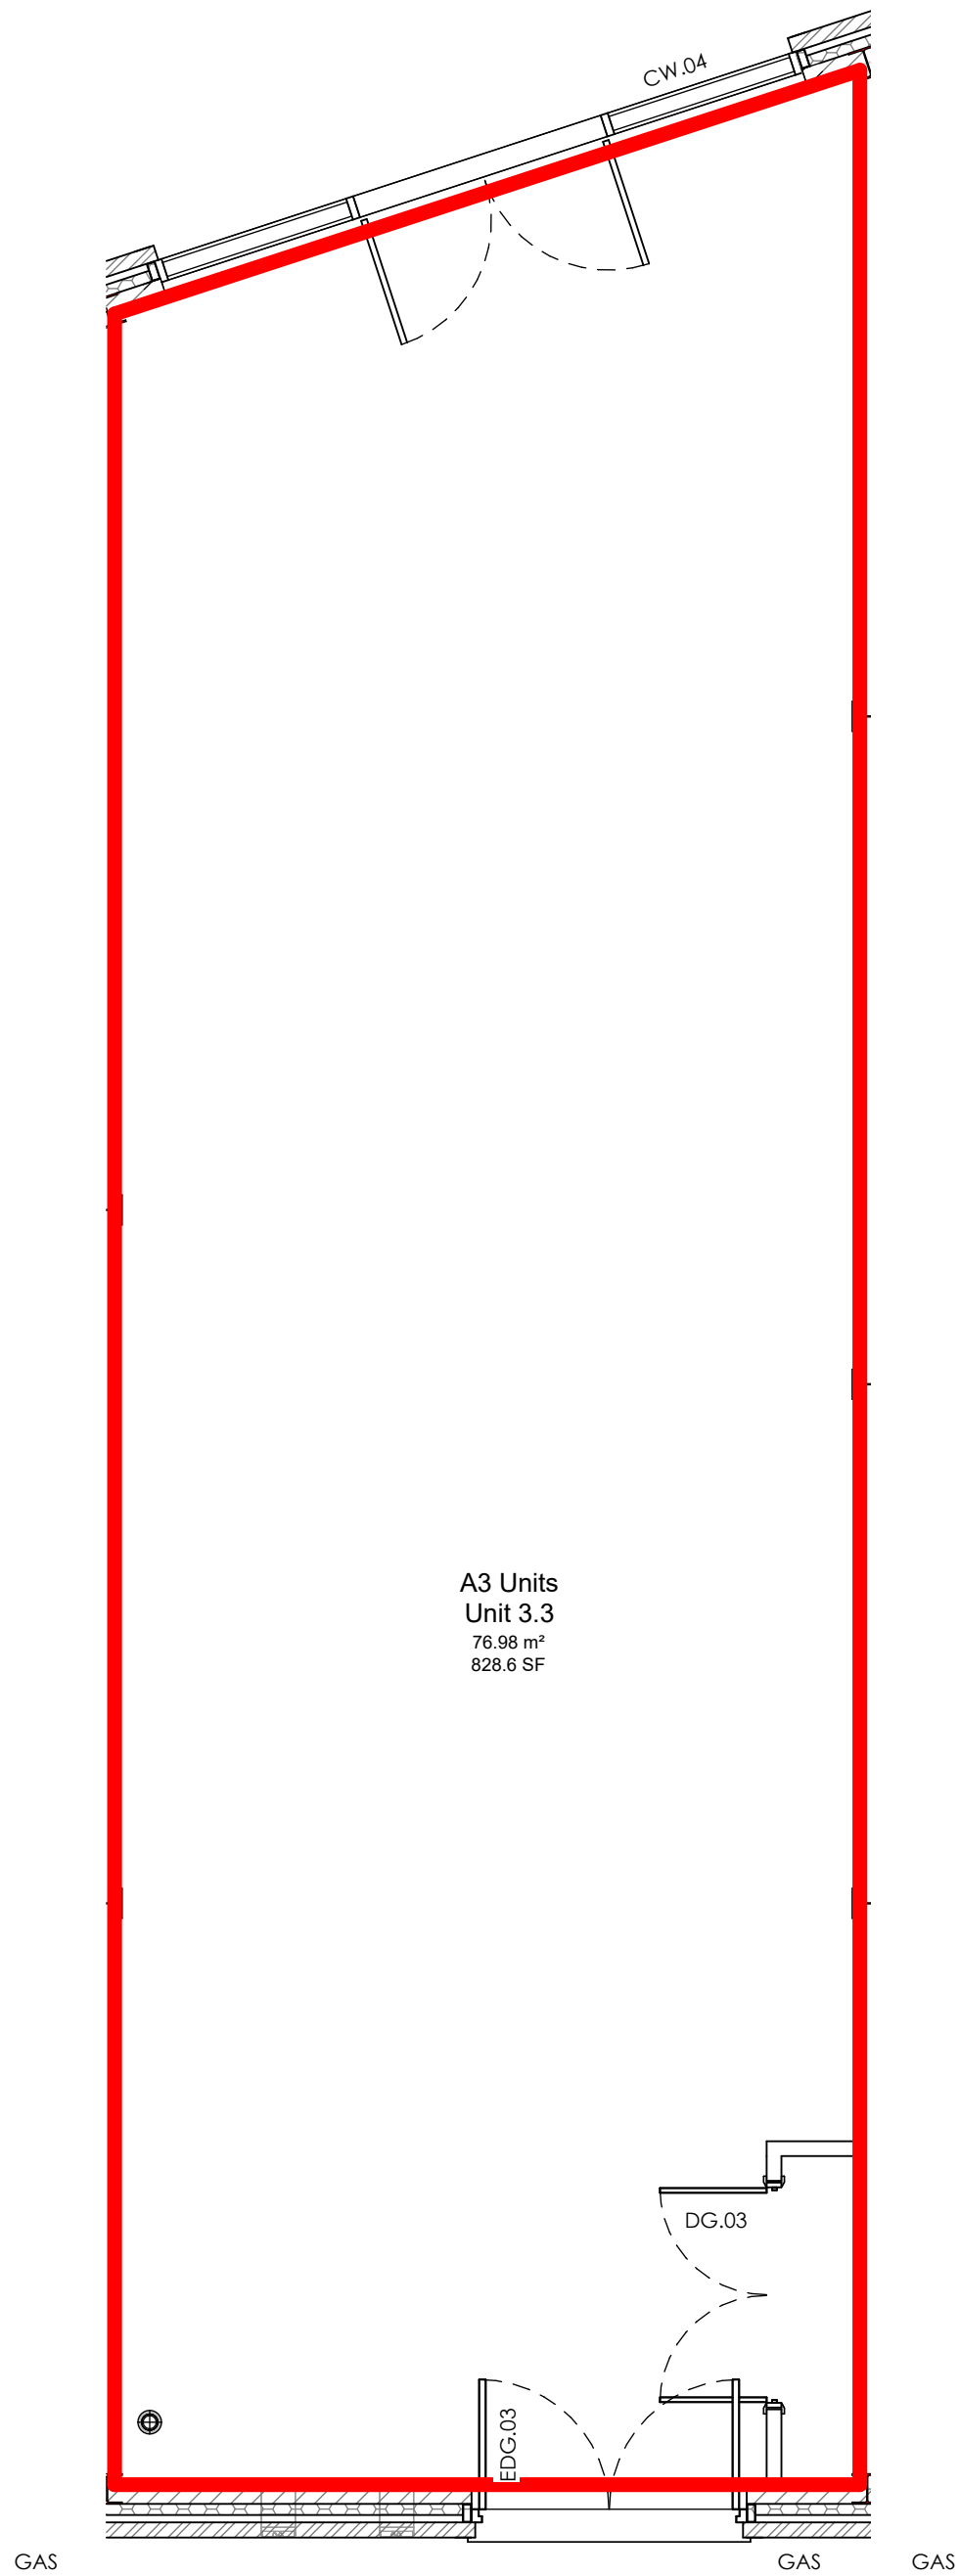

Retail Block 03 - Unit 3.3 Retail Leasing Plan

SCALE 1:50 @ A1/ 1:100 @ A3

Retail Unit Areas		
Room	G.I.A	Perimeter
Unit 3.1	76.64 m²	371.65
Unit 3.2	70.90 m²	384.53
Unit 3.3	76.98 m²	41.497
Unit 3.4	151.32 m²	521.91
Grand total: 4	375.84 m²	

GENERAL NOTES

- DO NOT SCALE THIS DRAWING. ONLY USE FIGURED DIMENSIONS IF IN DOUBT ASK.
- UNLESS NOTED OTHERWISE ALL DIMENSION ARE IN MILLIMETRES & AND ALL LEVELS ARE IN METRES RELATIVE TO ORDNANCE DATUM.
- ALL LONGITUDINAL AND TRANSVERSE DIMENSIONS ARE MEASURED IN PLAN UNLESS OTHERWISE NOTED.
- THIS DRAWING IS TO BE READ IN CONJUNCTION WITH ALL SCHEME DRAWINGS AND DESIGNERS RISK ASSESSMENT
- THE CONTRACTOR IS TO CHECK ALL DIMENSIONS PRIOR TO CONSTRUCTION AND ANY DISCREPANCIES MUST BE REPORTED TO SPRING DESIGN BEFORE PROCEEDING.
- ALL STATUTORY SERVICES INFORMATION SHOWN HAS BEEN PROVIDED BY THE RELEVANT STATUTORY AUTHORITIES, THE CONTRACTOR IS TO SATISFY HIMSELF AS TO THE ACCURACY OF THE LOCATIONS, SIZE AND MATERIAL AND OWNERSHIP OF THE SERVICES PRIOR TO ANY WORKS BEING CARRIED OUT.
- THIS DRAWING IS TO BE READ IN STRICT CONJUNCTION WITH ALL M&E AND STRUCTURAL ENGINEER DRAWINGS. ANY DISCREPANCIES ARE TO BE REPORTED BACK TO ARCHITECT.

A1

Original sheet size

Note: This Drawing is copyright. Its use or reproduction is subject to permission from Spring Design Consultancy Limited. All rights are reserved until invoices are paid in full. Contact SDC regarding terms & conditions. Check printed scale, responsibility is not accepted for reproduction of digital media or measuring from this document. Only figured dimensions to be used for construction. No responsibility will be taken for any design used for construction prior to receipt of relevant approvals. Report doubts/discrepancies to project Architect.

THESE DRAWINGS ARE TO BE READ IN STRICT CONJUNCTION WITH PHG ENGINEER DRAWINGS. ANY DISCREPANCIES OR DIFFERENCES NEED TO BE REPORTED BACK TO SITE MANAGER STRAIGHT AWAY

A 05.12.24 Units changed from A1 to A3 Rev Date Description				MLM By			
Client Lovell Group				Project. Ringland Regeneration			
Drawing Status. Construction				Drawing Title. Unit 3.3 Retail Leasing Plan			
Date. 23.07.21				Drawing No. RB03 (20) 93			
Drawn By: MLM				Checked: CW			
Director: CW				Scale: As indicated@A1			
Job No. 2603				Rev. A			
Unit 2 Chapel Bams Merthyr Mawr Bridgend CF32 0LS www.spring-consultancy.co.uk				T: 01656 456267			

