




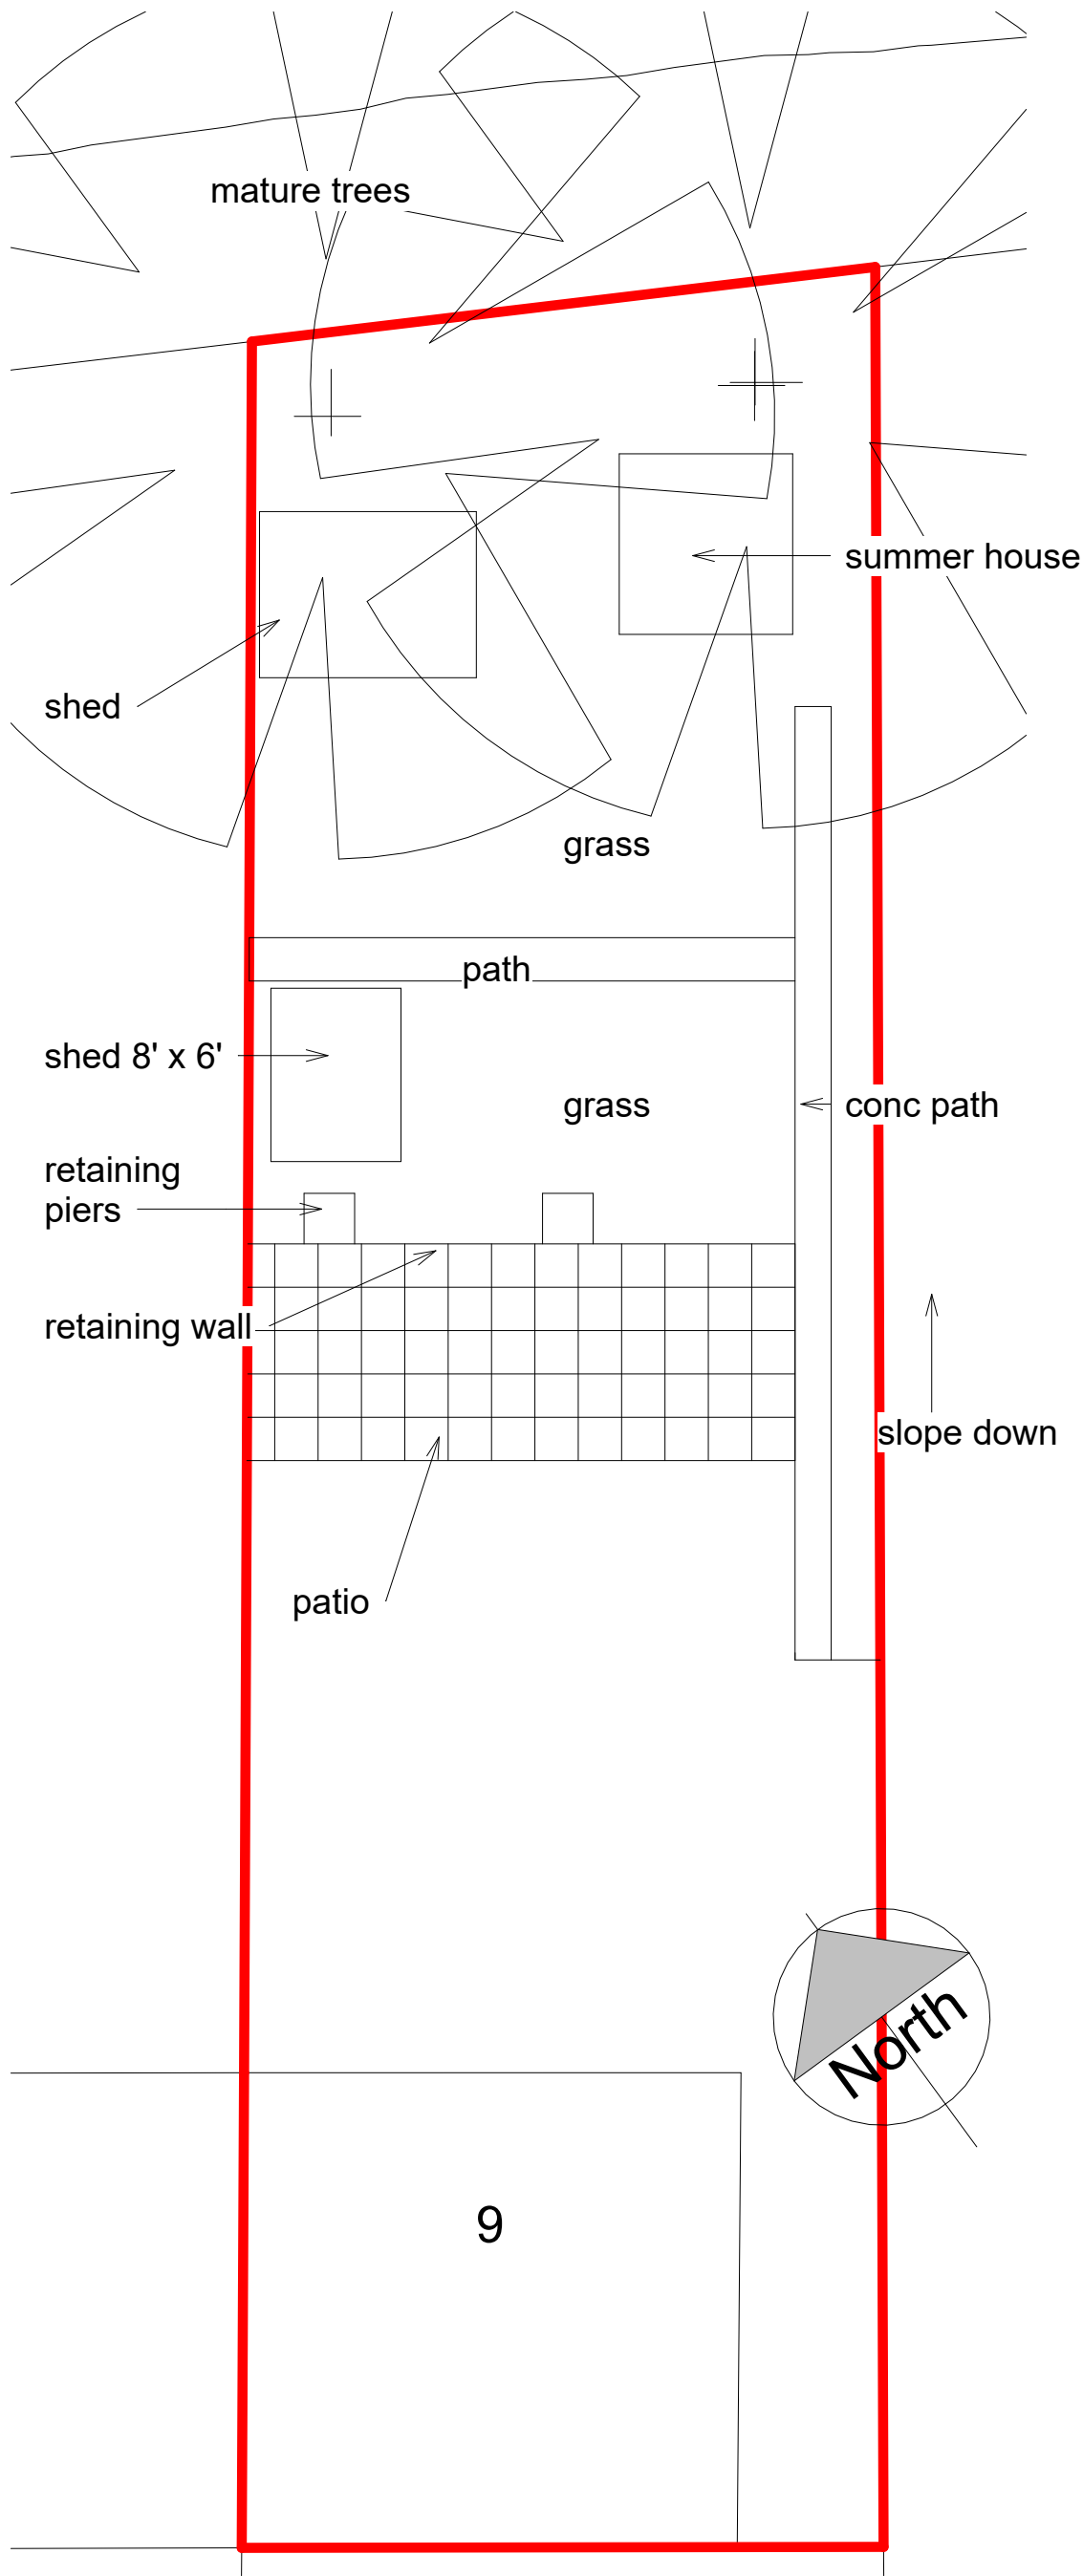

3 Block Project North
1 : 100

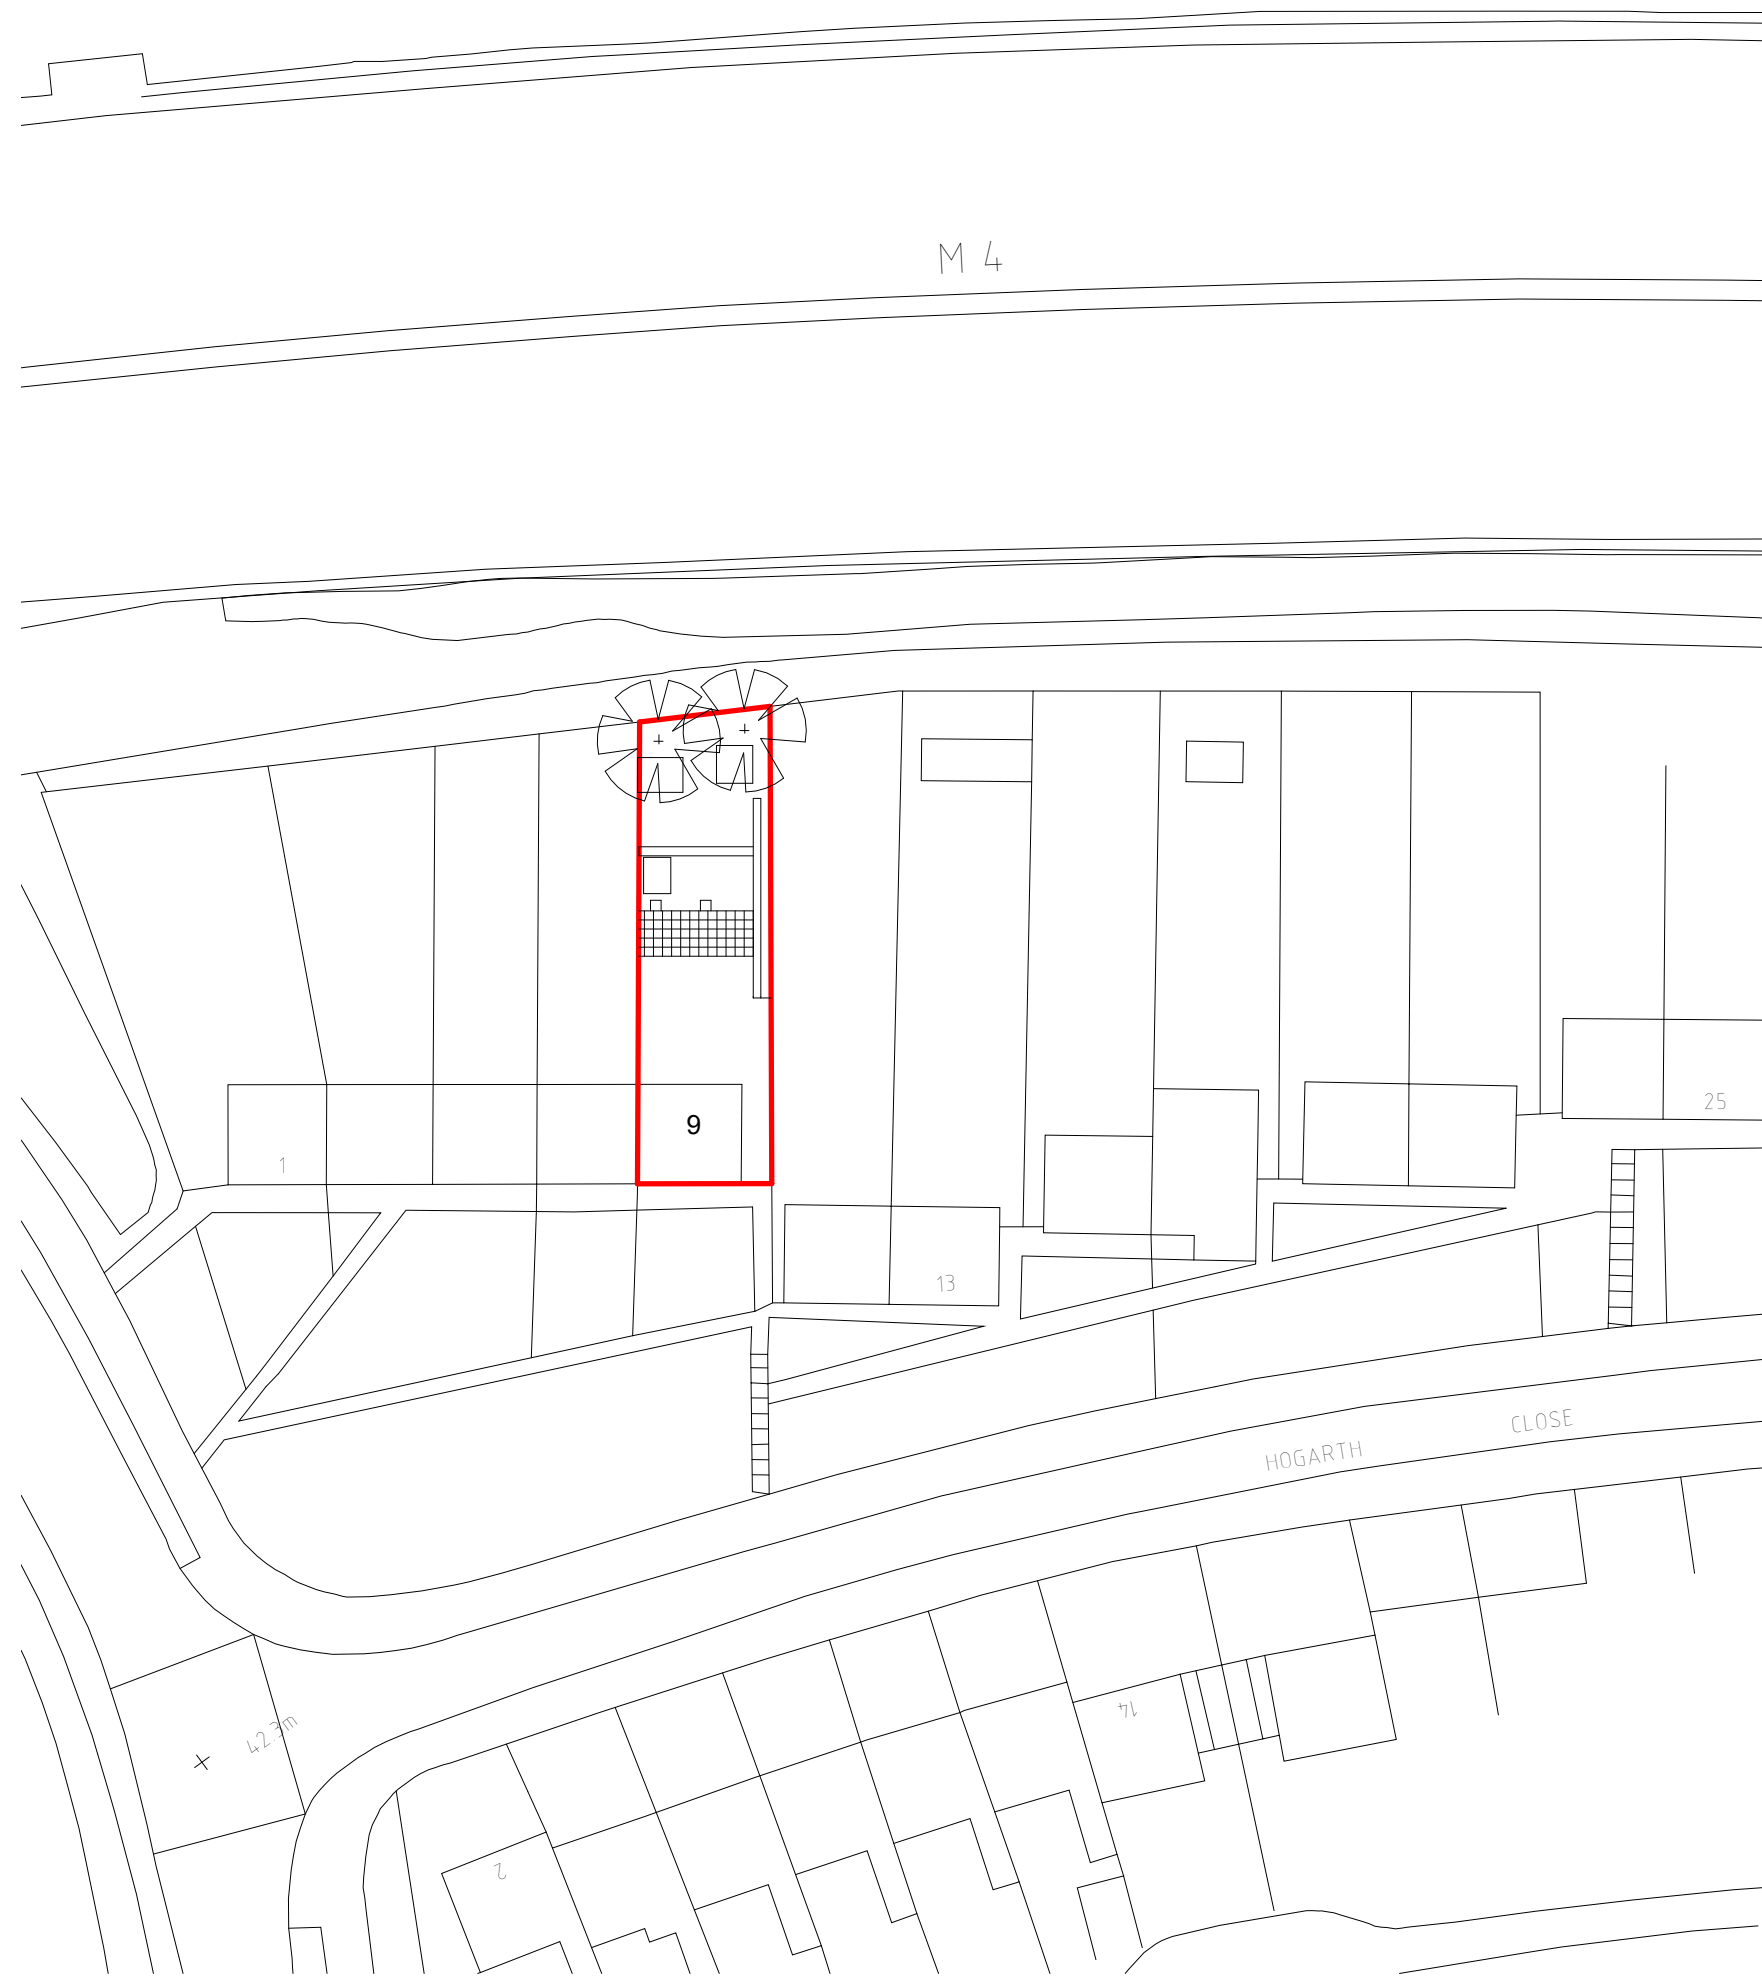

2 Site Project North
1 : 500

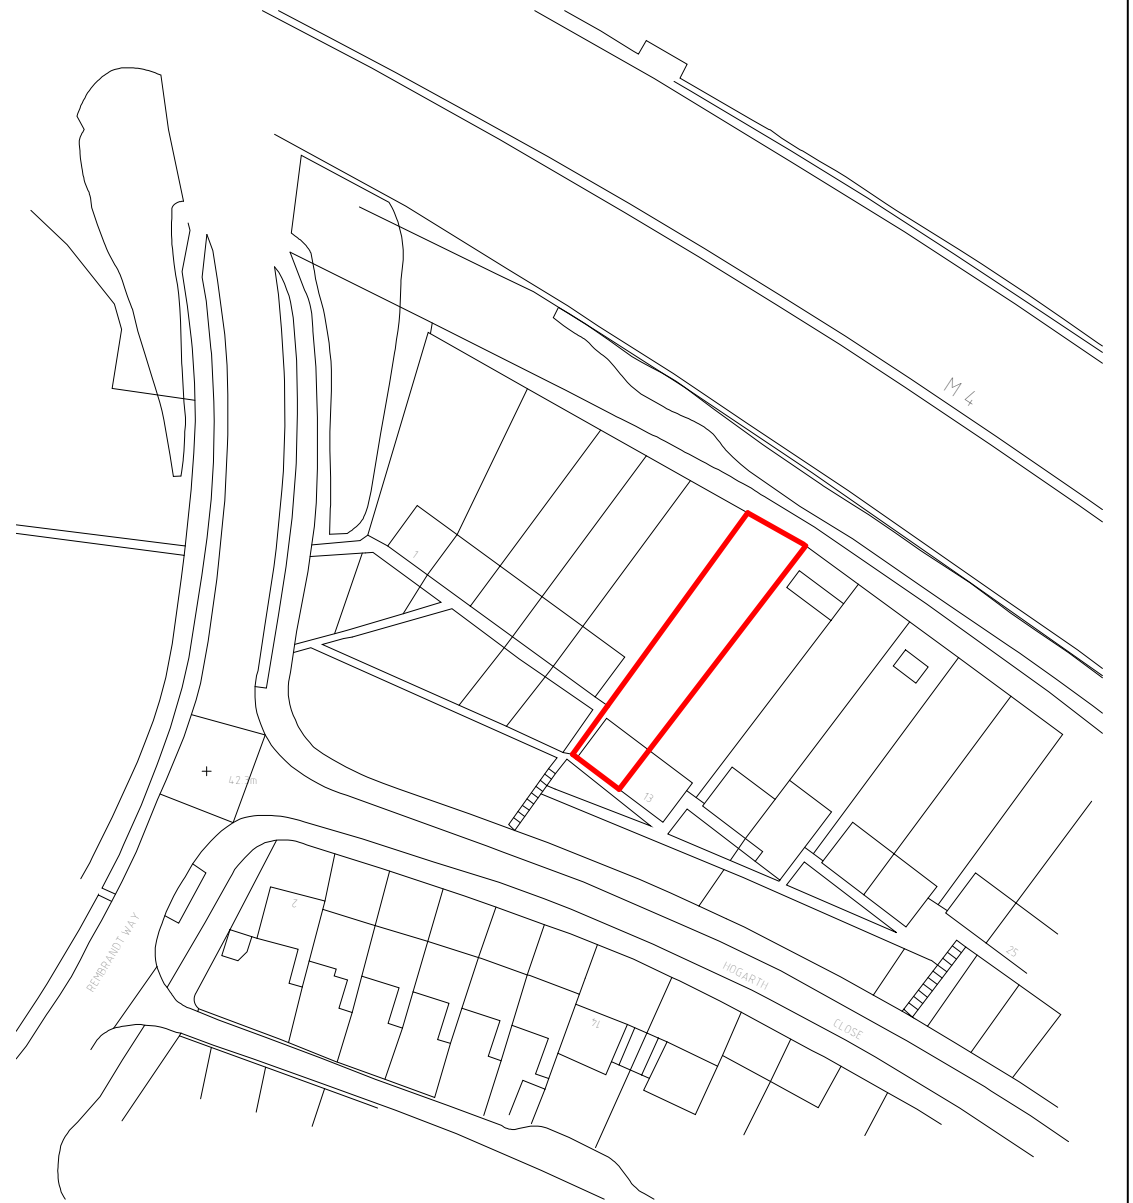

1 Site True North
1 : 1000

Dwg at A2
0 1 2 3 4
5m long scale at 1:100

rev	date	description	
Planning		Building Regs	
Maison Design			
architectural practice			
25 Caldicot Road		tel 01291 422712	
Rogiet		E mail	
Monmouthshire		mark@maisondesign.biz	
NP26 3SE		WEB www.maisondesign.biz	
Copyright of this drawing or part thereof is by Maison Design and not to be copied			
Project		Existing Site Plan	
Name		Mrs Victoria Chinaka 9 Hogarth Close St Julians NP16 7RE	
Date	June 2026	MH-10900	