




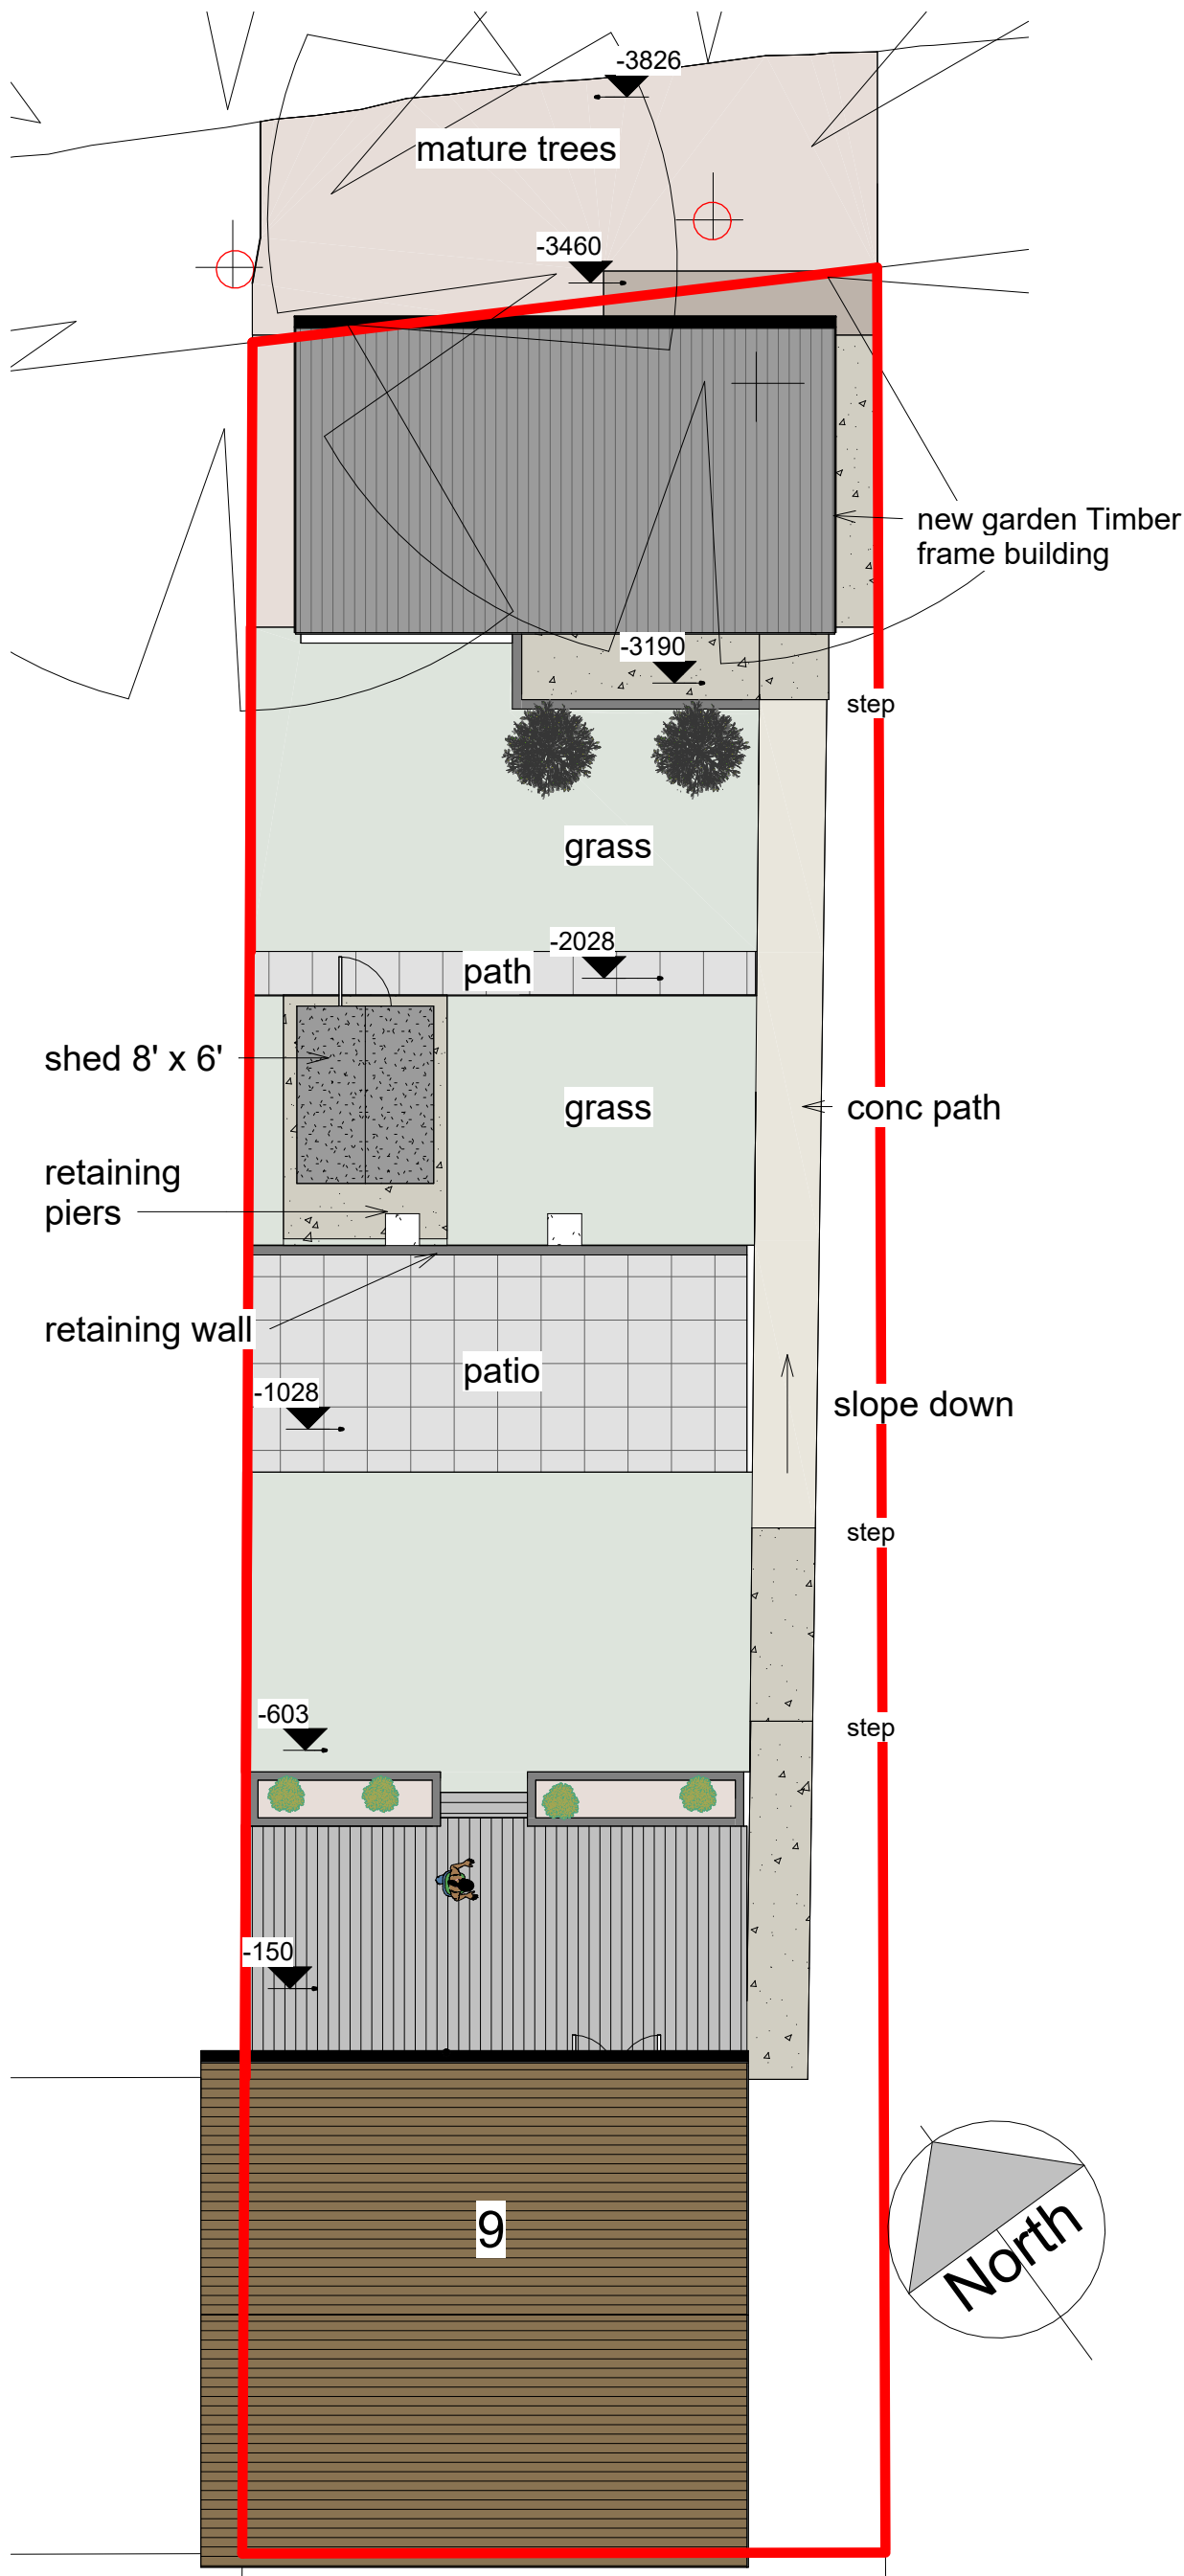

3 Block Project North
1 : 100

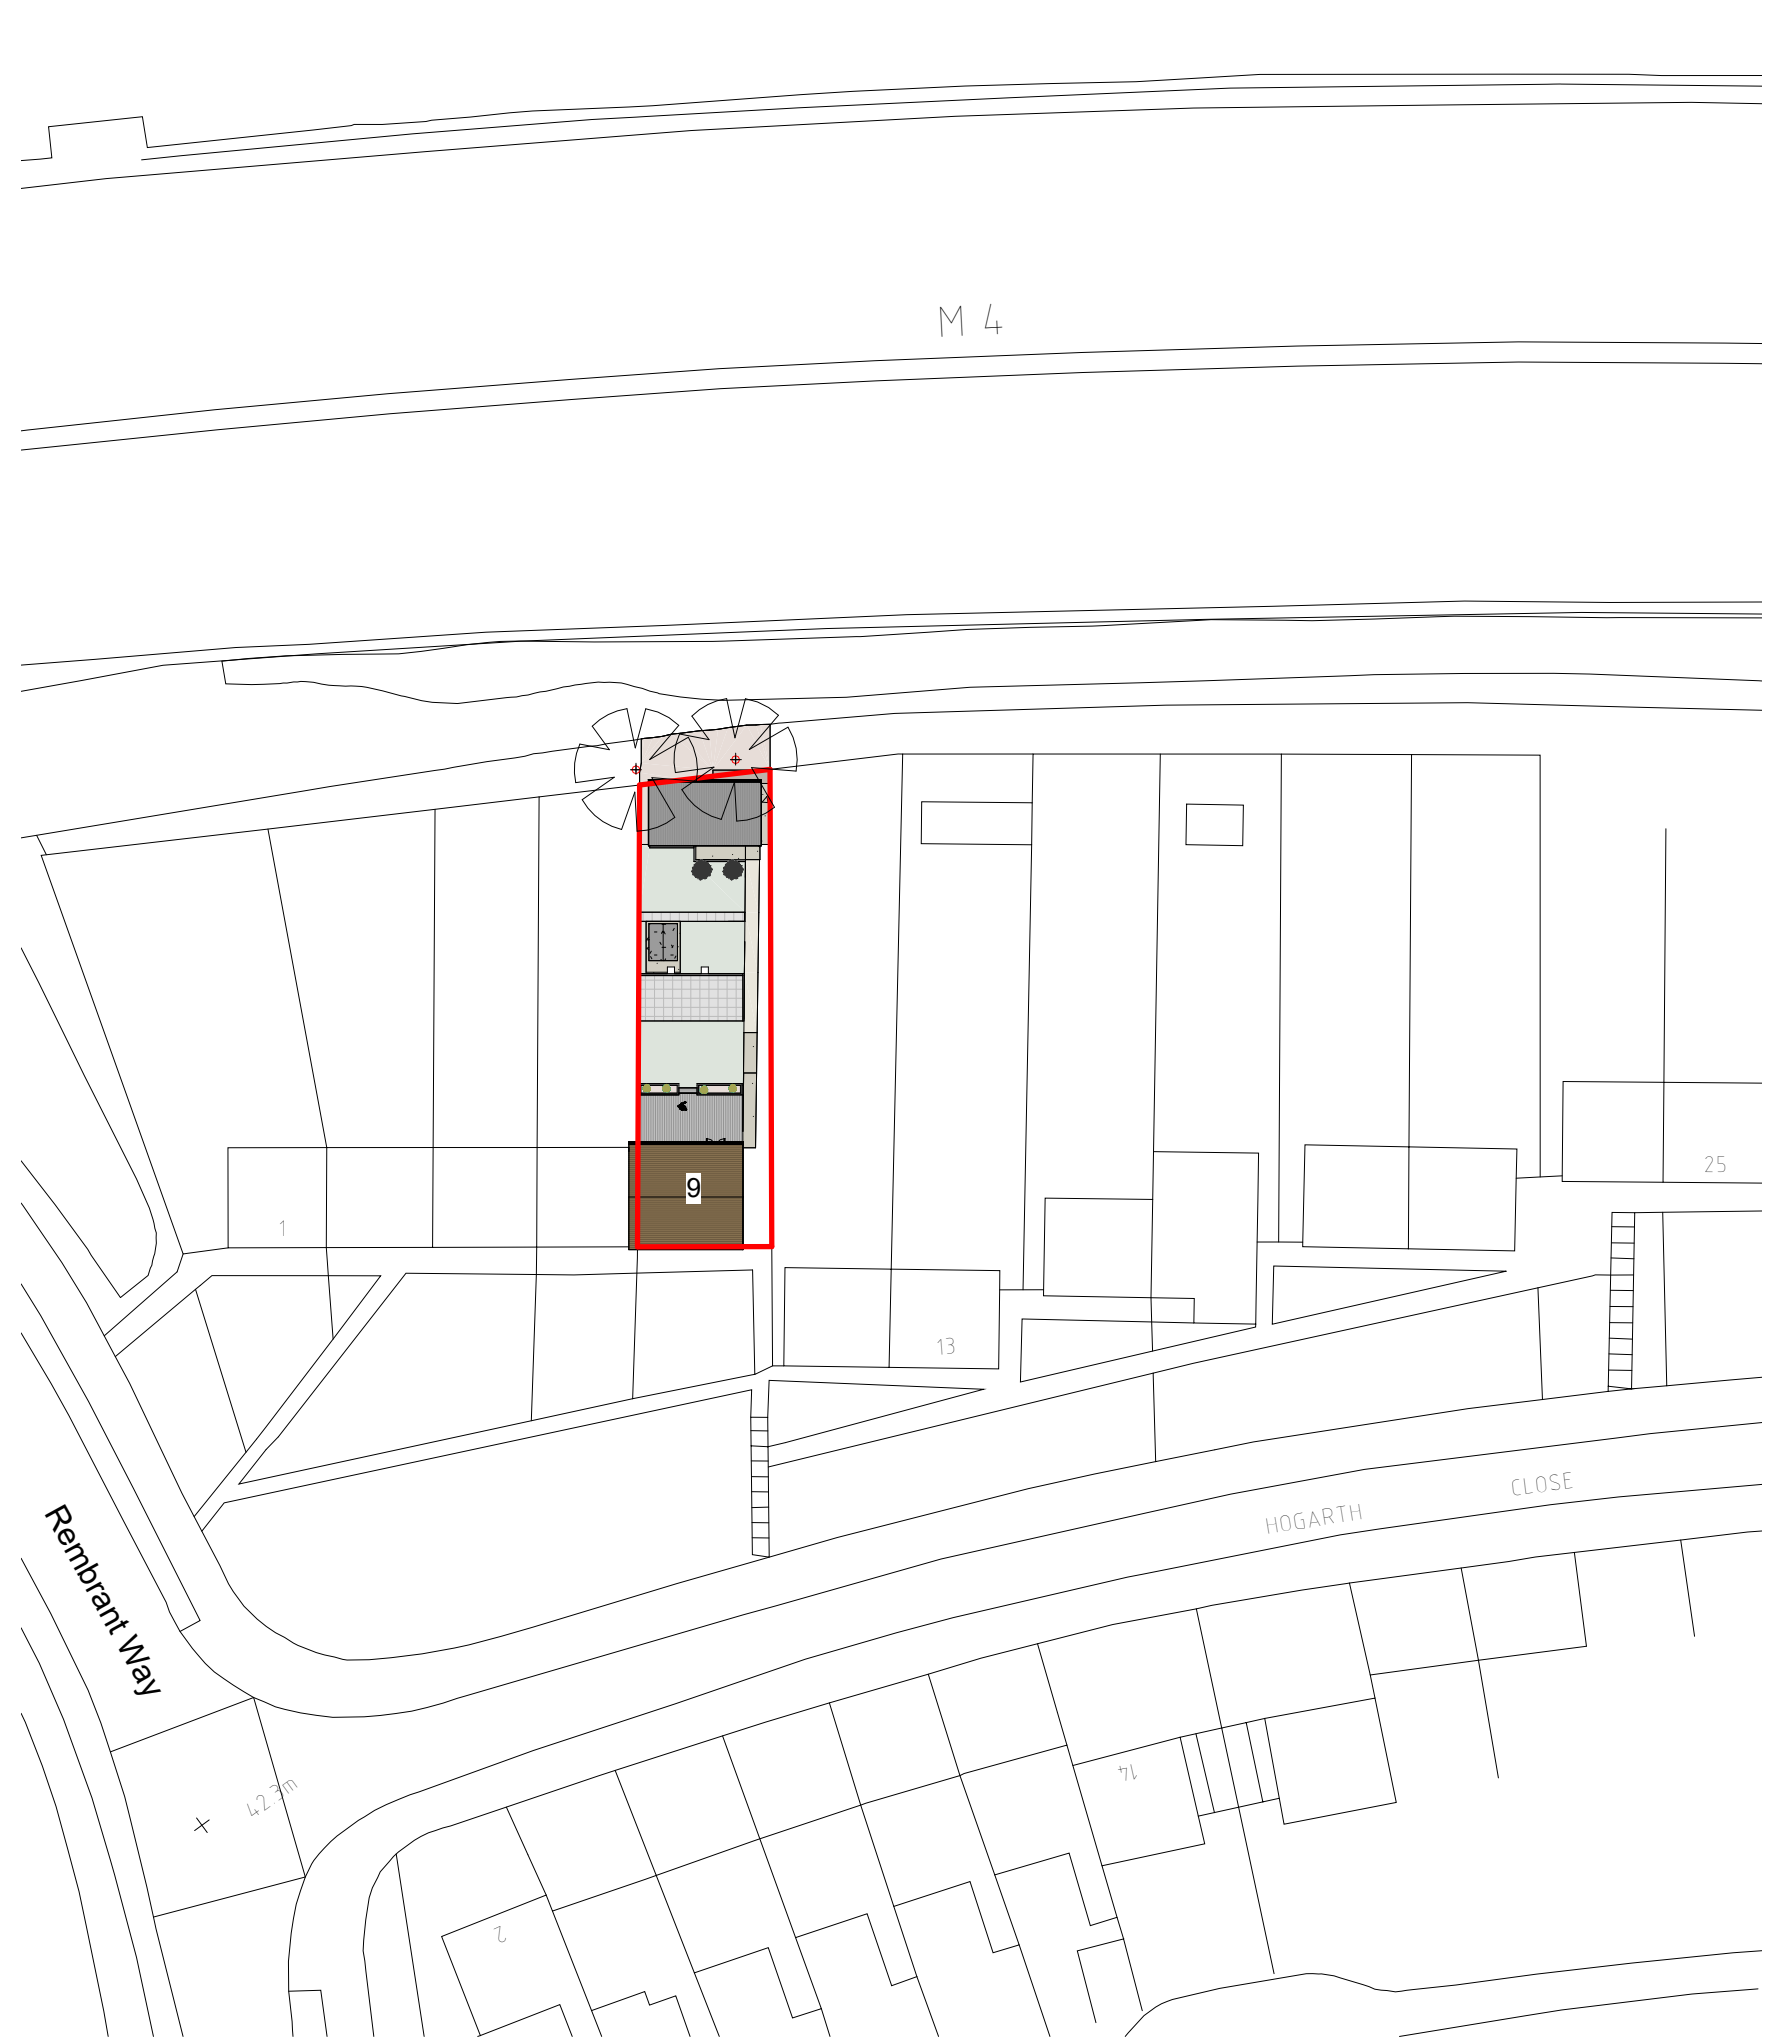

2 Site Project North
1 : 500

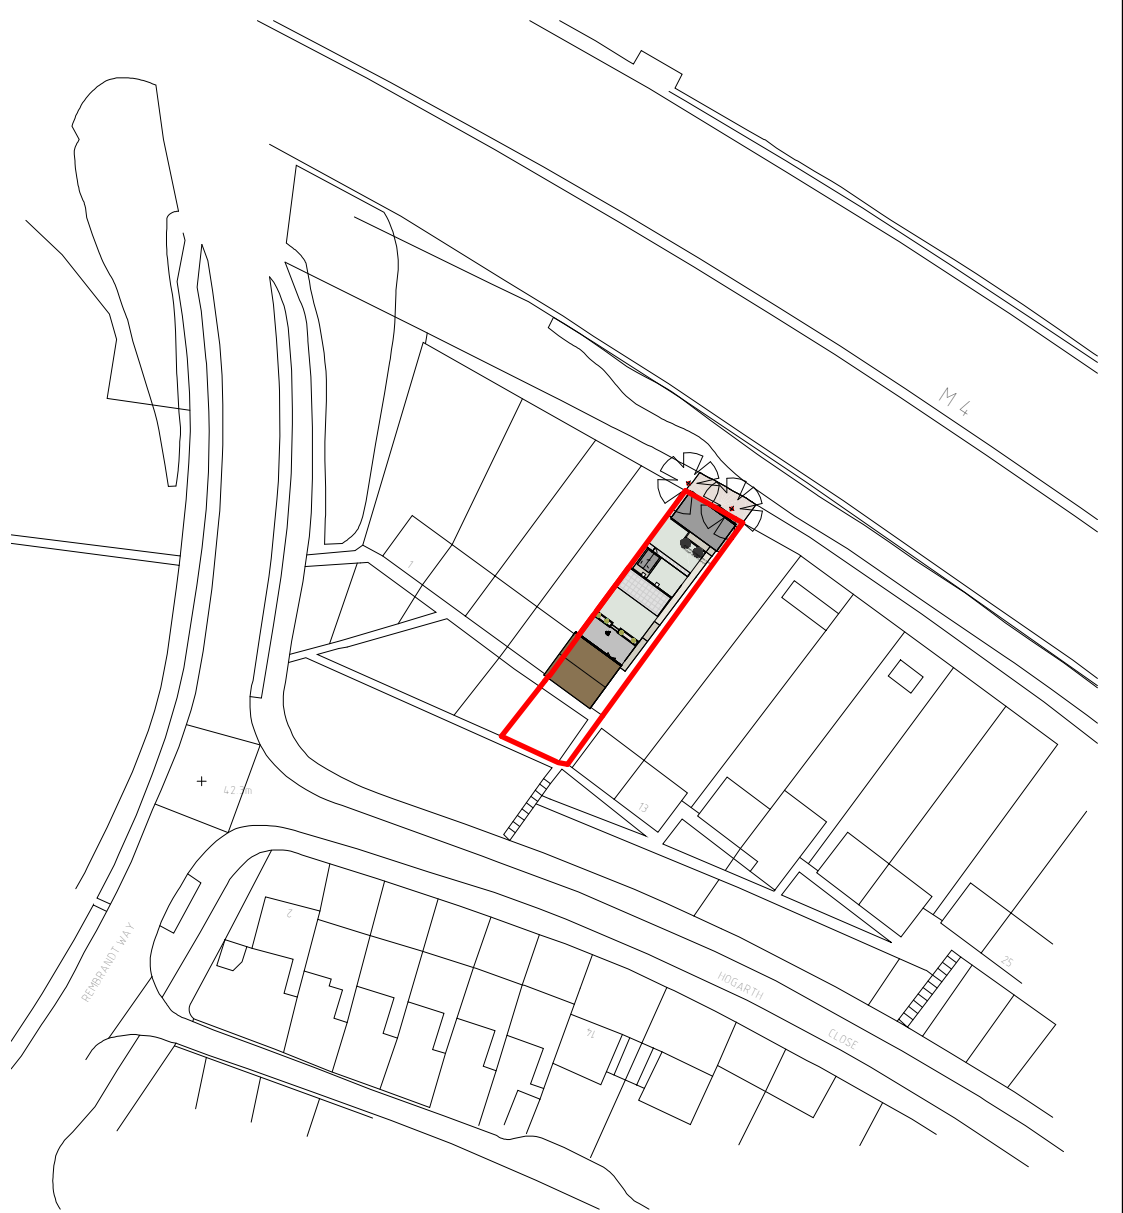

1 Site True North
1 : 1000

Dwg at A2



5m long scale at 1:100

A 7-8-26 Updated after survey

rev	date	description
Planning		Building Regs
Maison Design		
architectural practice		
25 Caldicot Road		tel 01291 422712
Rogiet		E mail
Monmouthshire		mark@maisondesign.biz
NP26 3SE		WEB www.maisondesign.biz
Copyright of this drawing or part thereof is by Maison Design and not to be copied		

Project Proposed Site Plan

Name Mrs Victoria Chinaka
9 Hogarth Close
St Julians NP19 7RE

Date June 2026 MH-10902