




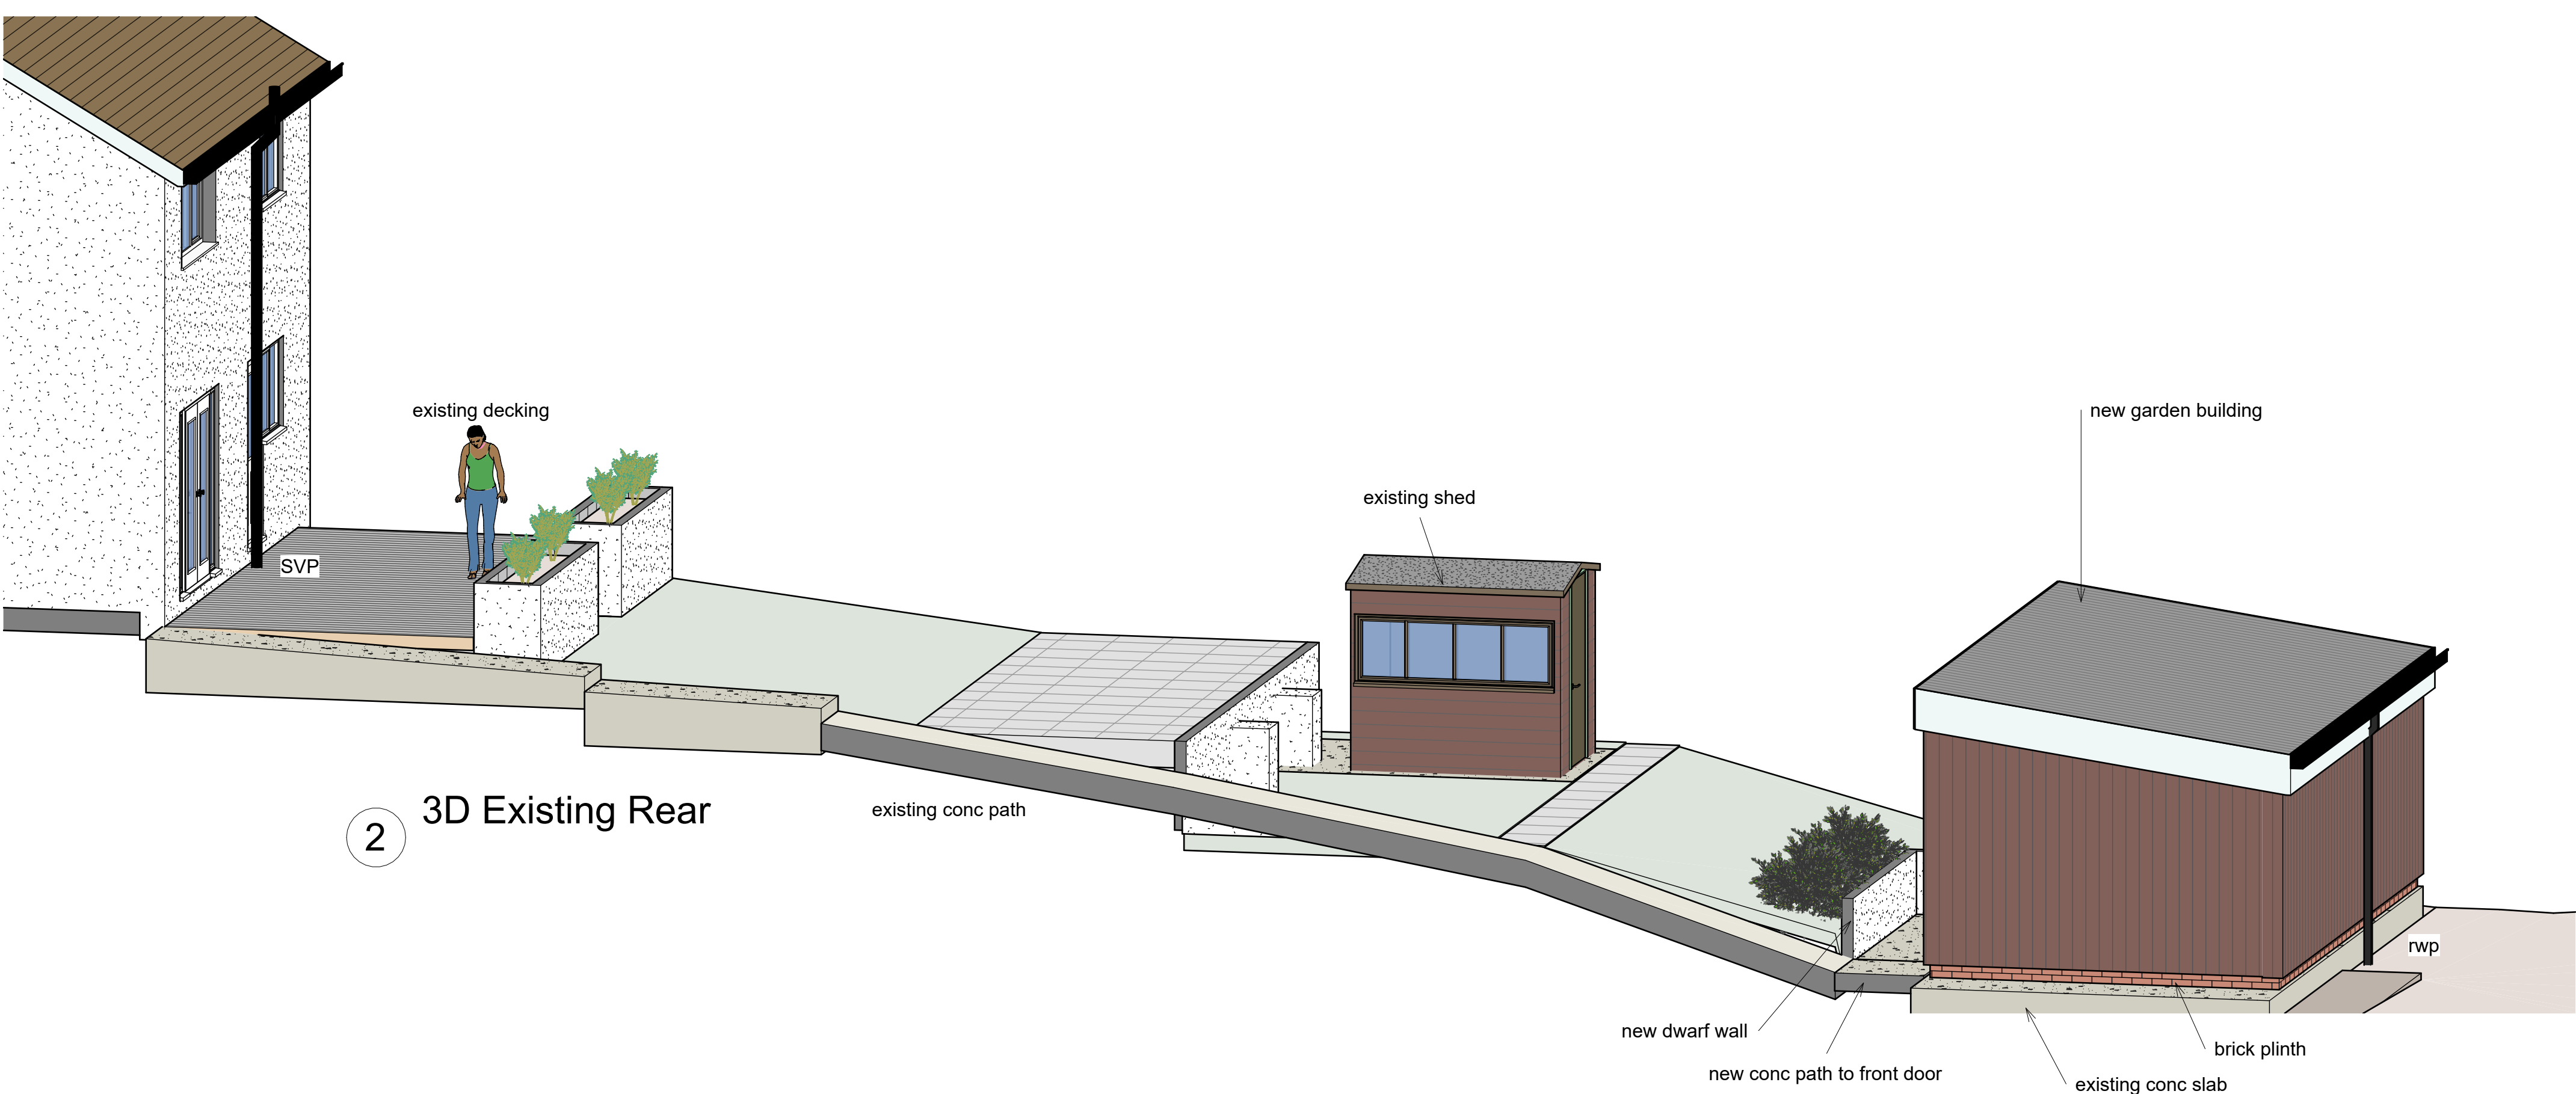

2 3D Existing Rear

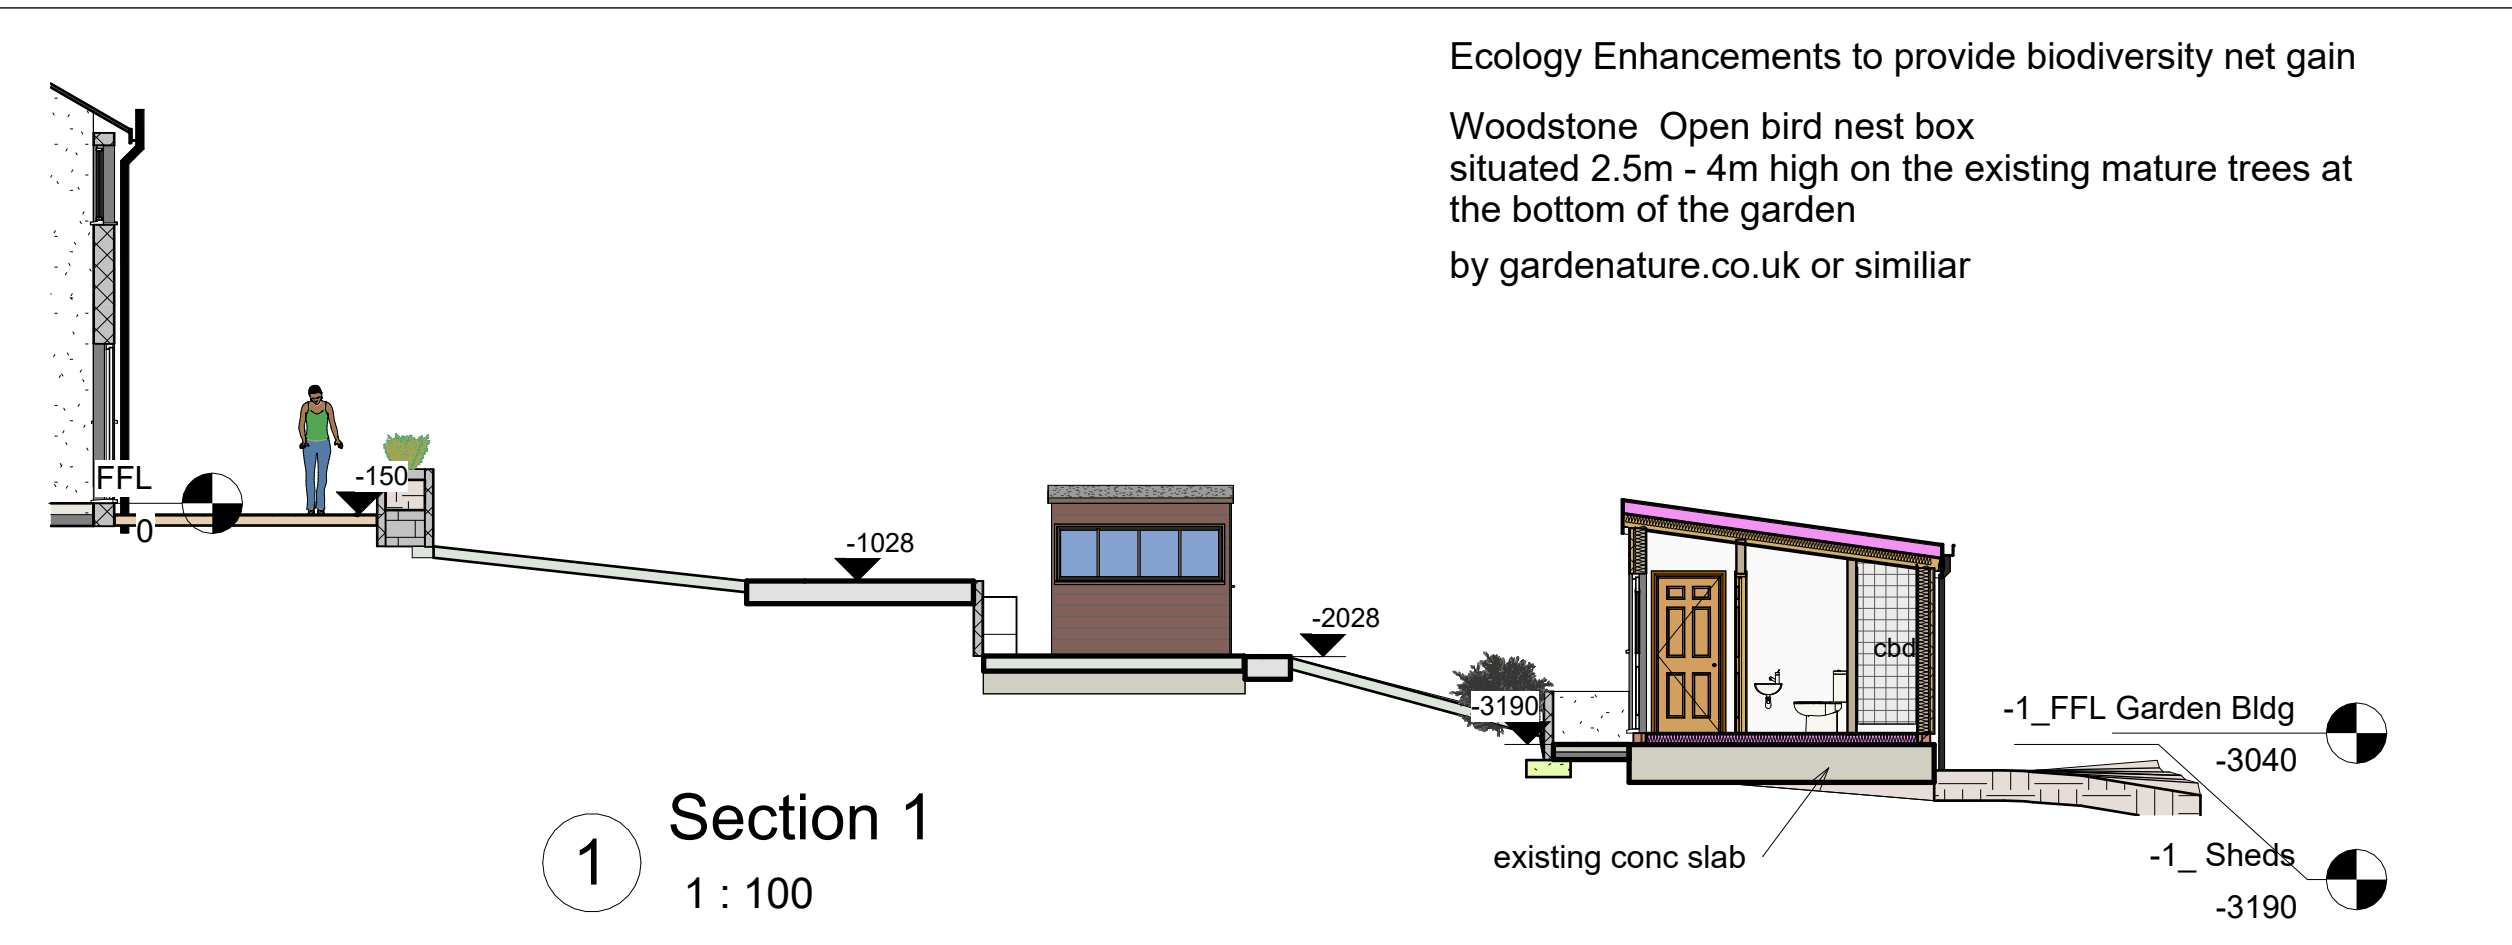

- Roof Steel box sheeting
- Walls Steel corrugated sheets colour brown
- Windows pvc d.g colour white
- RW Goods Black pvc Square

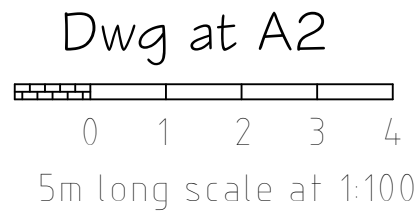

rev	date	description	
Planning		Building Regs	
Maison Design			
architectural practice			
25 Caldicot Road		tel 01291 422712	
Rogiet		E mail	
Monmouthshire		mark@maisondesign.biz	
NP26 3SE		WEB www.maisondesign.biz	
Copyright of this drawing or part thereof is by Maison Design and not to be copied			
Project		Proposed Layout	
Name		Mrs Victoria Chinaka	
		9 Hogarth Close	
		St Julians NP19 7RE	
Date		June 2026	
		MH-10903	