



WILCRICK
DESIGN

PLANNING

DAB Newport,
The Sherbrooke,
Station Road,
Llanwern,
Newport,
NP18 2DW

DJ

27/05/2026




REVISION

ROOF PLAN AS
EXISTING

EX - 103

SCALE

1:100 @ A3

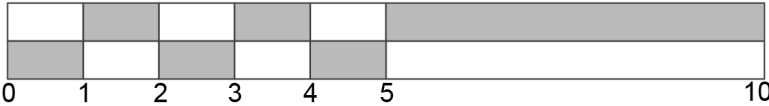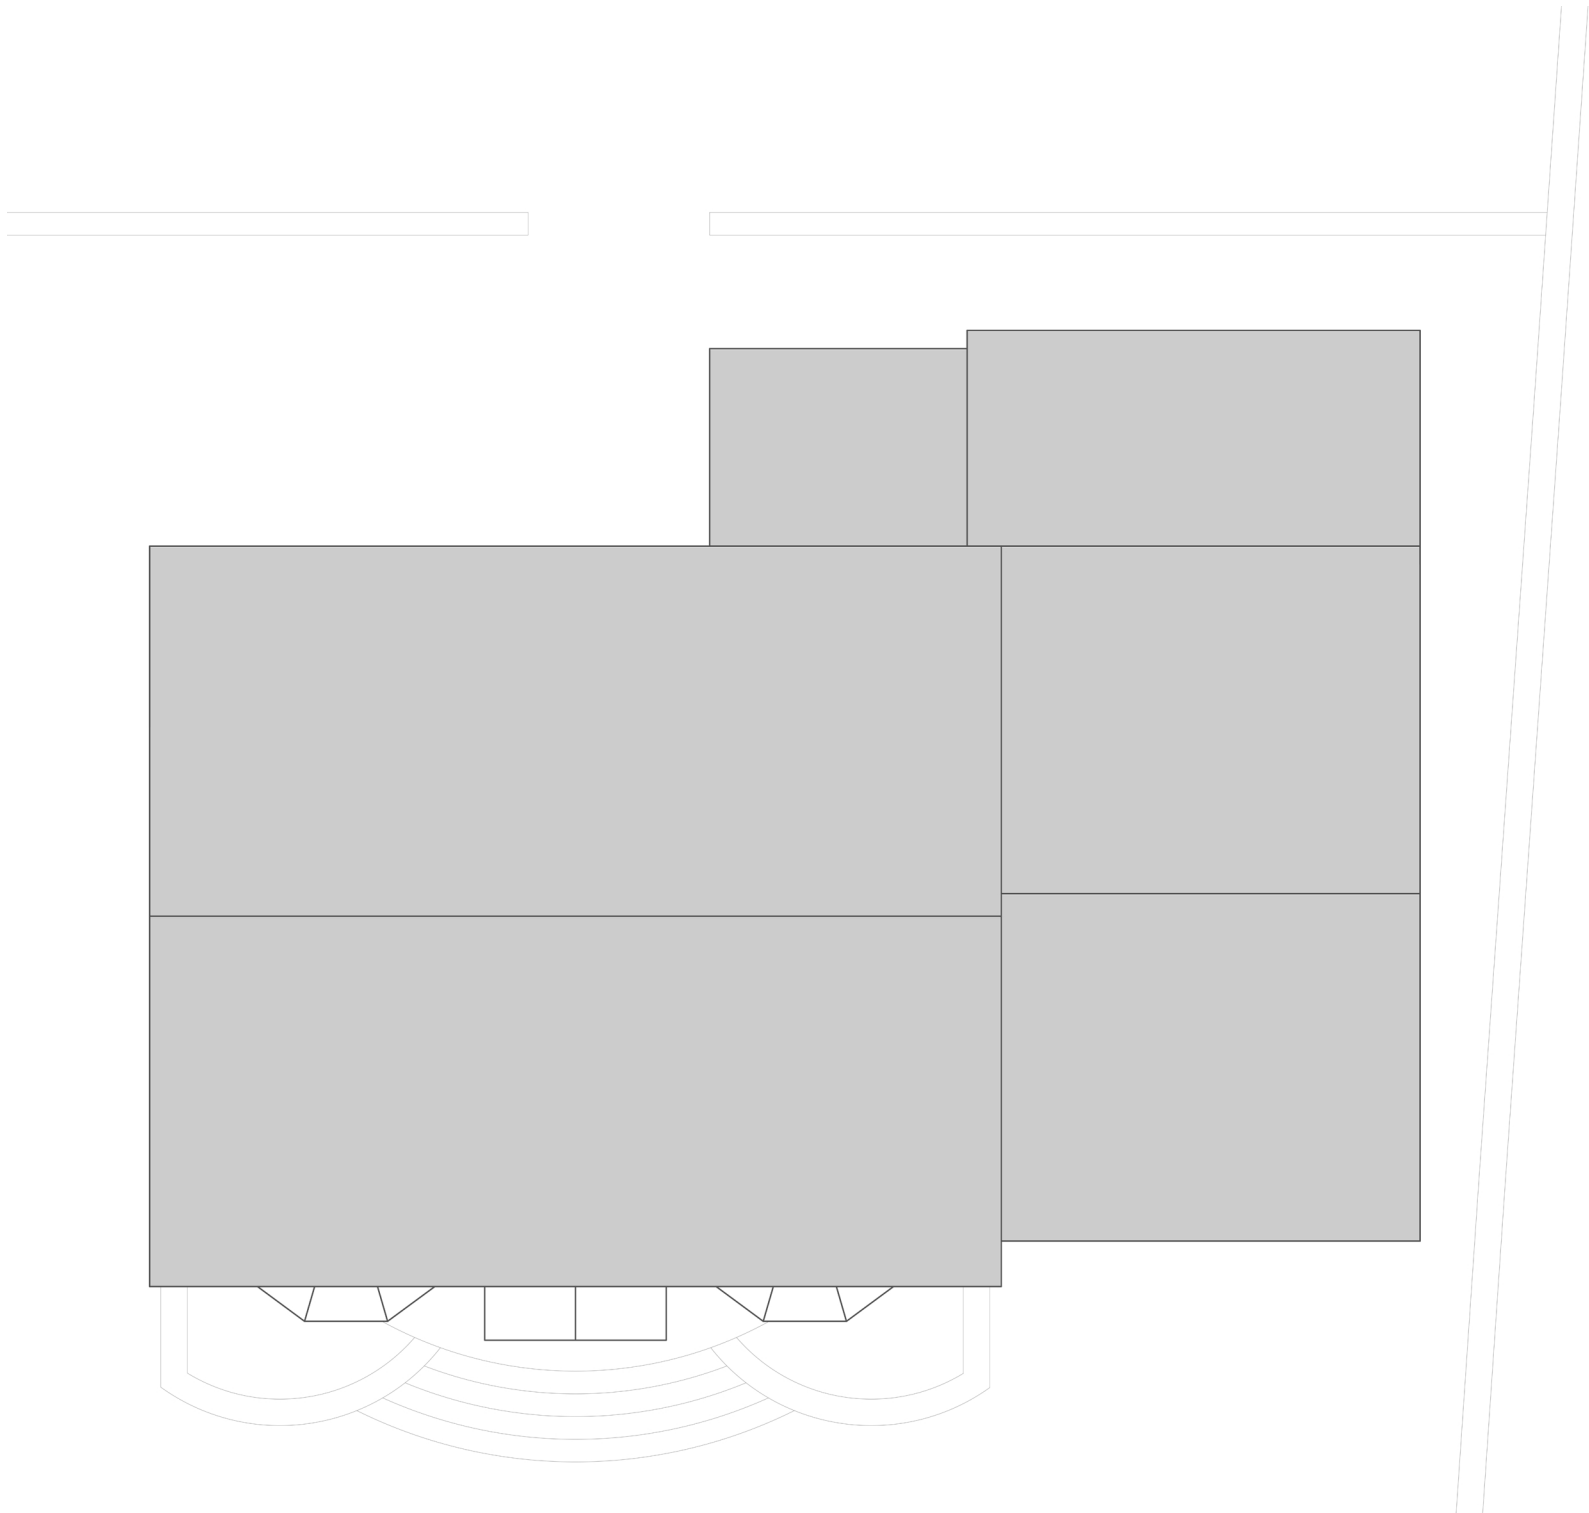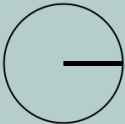

Scale Bar