




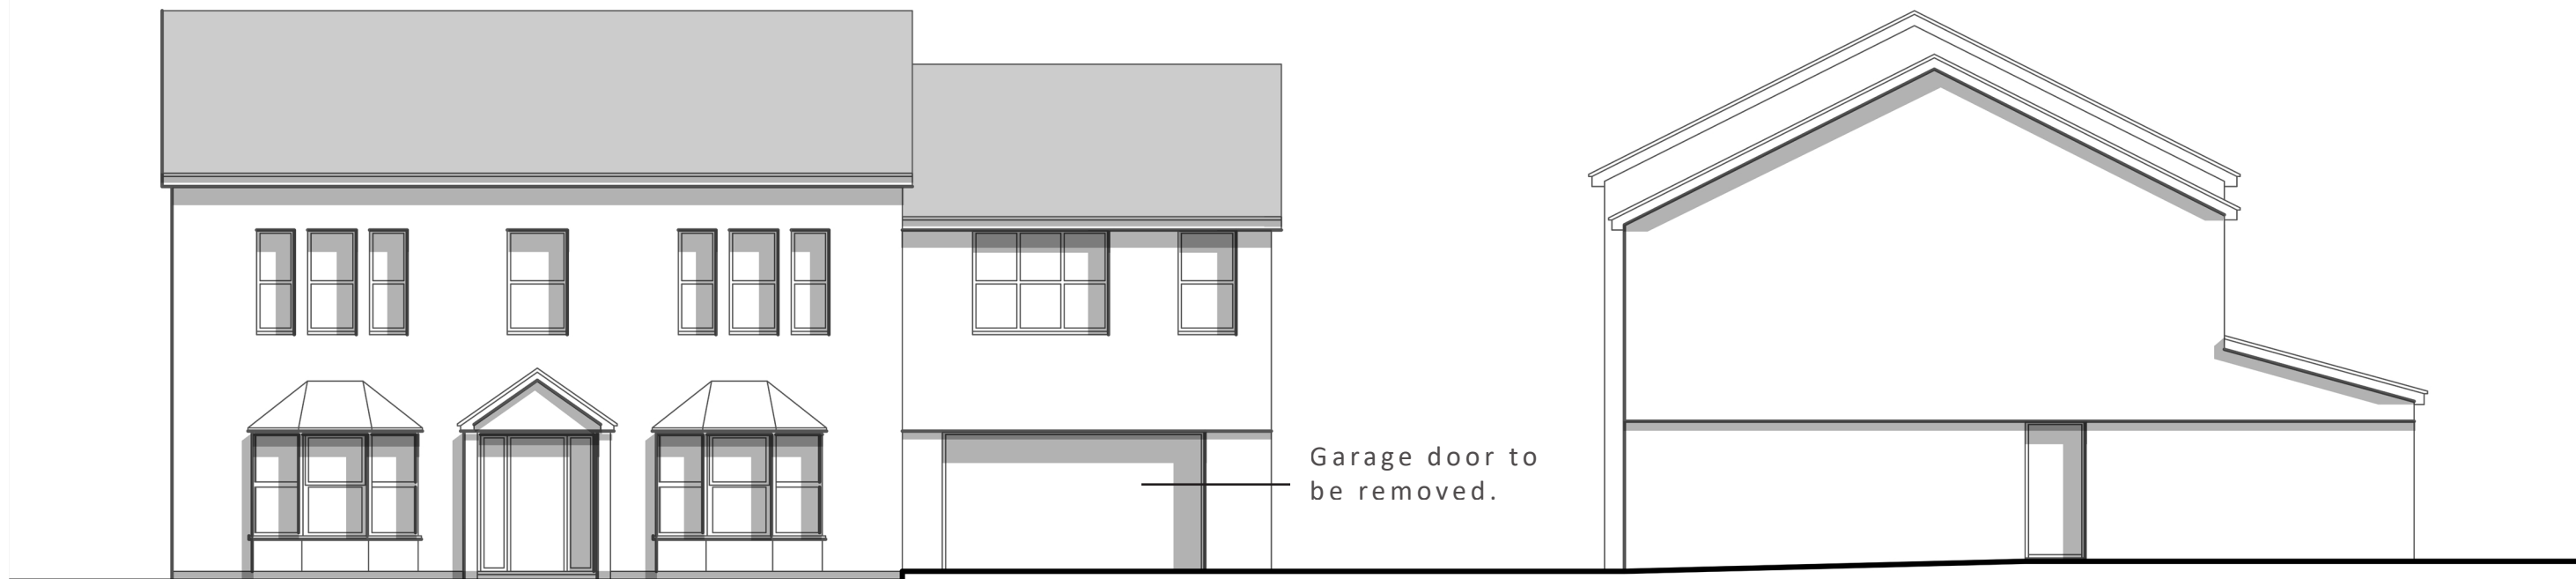


01 - Front Elevation

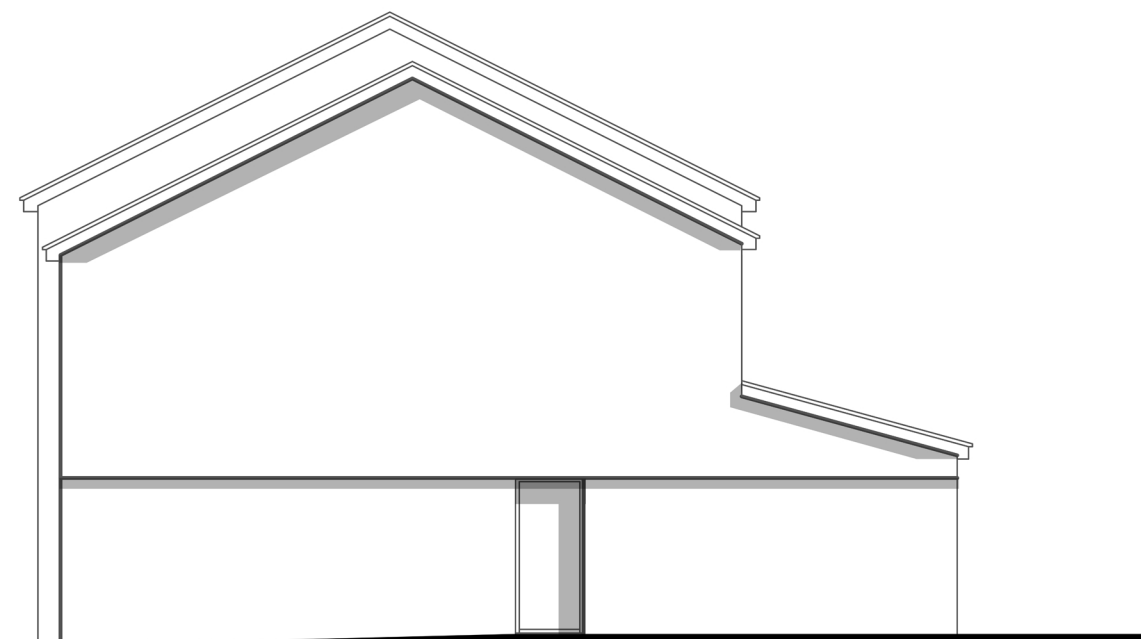

02 - Right Elevation

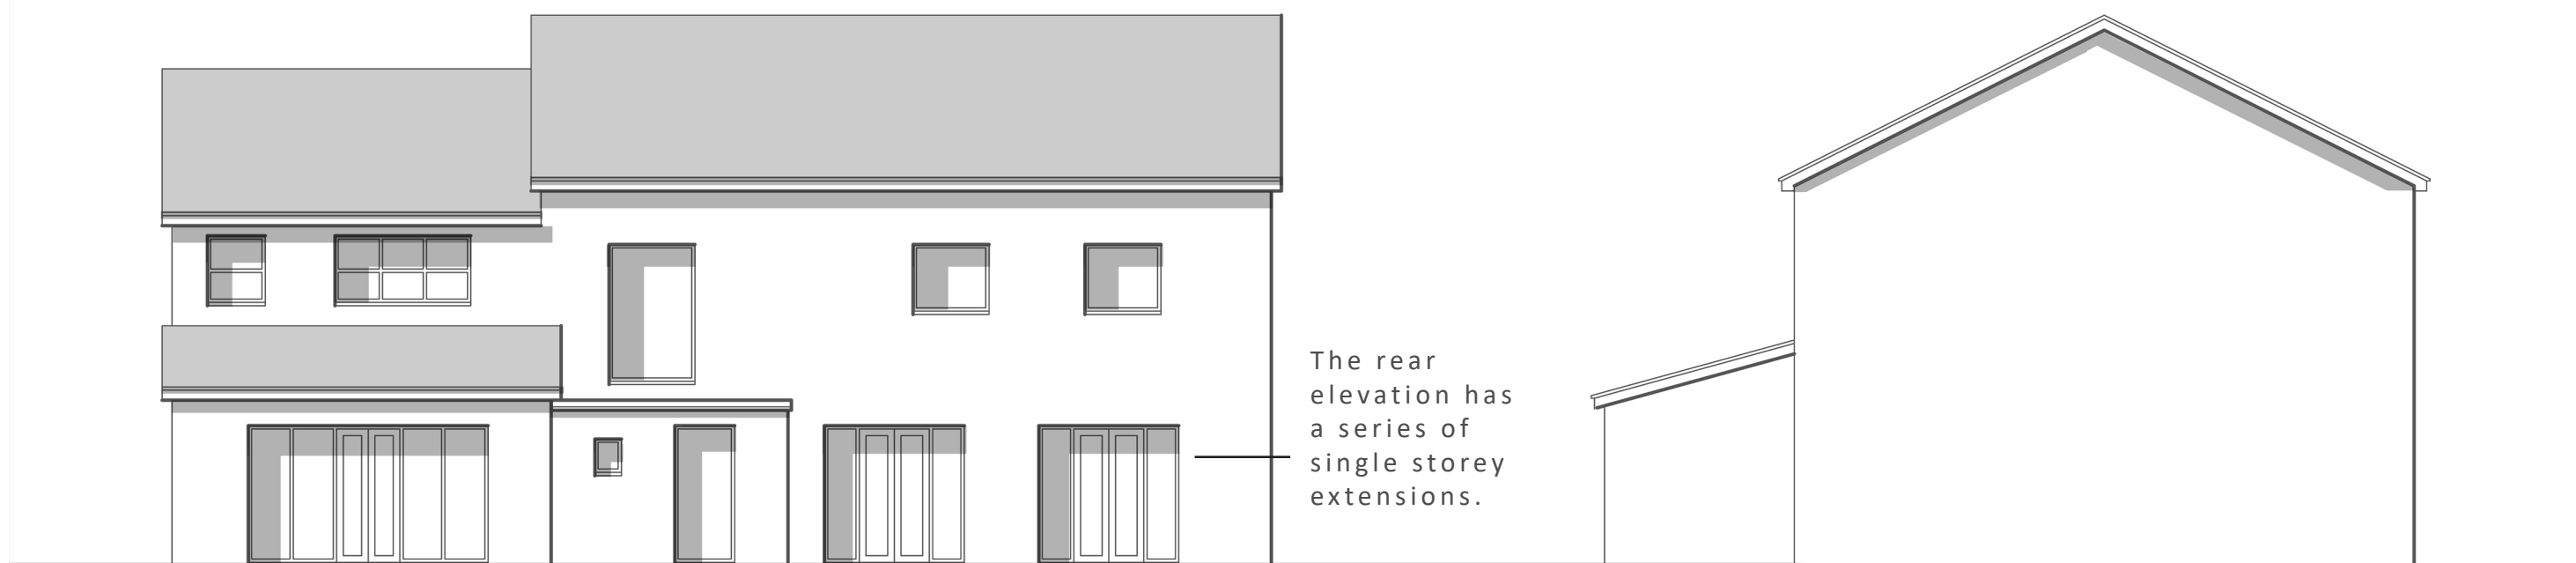

03 - Rear Elevation

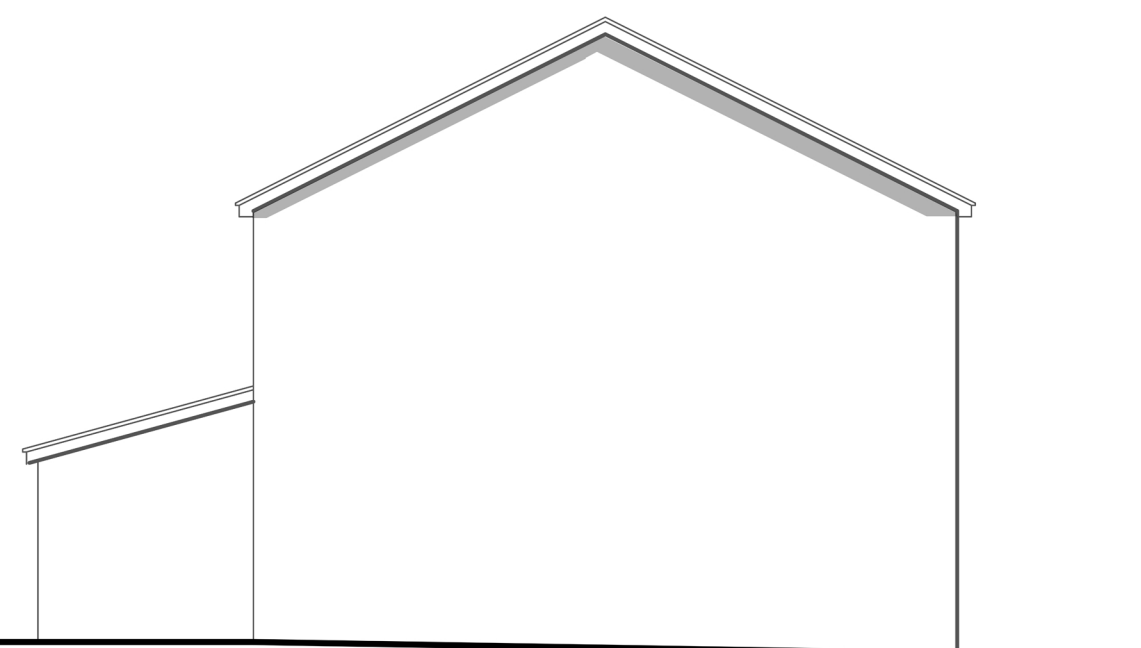

04 - Left Elevation



DAB Newport,
The Sherbrooke,
Station Road,
Llanwern,
Newport,
NP18 2DW

PLANNING

ELEVATIONS AS
EXISTING

EX - 110

DJ

27/01/2026

REVISION

SCALE

1:100 @ A3