

PLANNING

DAB Newport,
The Sherbrooke,
Station Road,
Llanwern,
Newport,
NP18 2DW




DJ 27/05/2026

REVISION

SITE BLOCK PLAN AS
PROPOSED

SC - 002

SCALE 1:200 @ A3

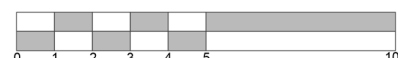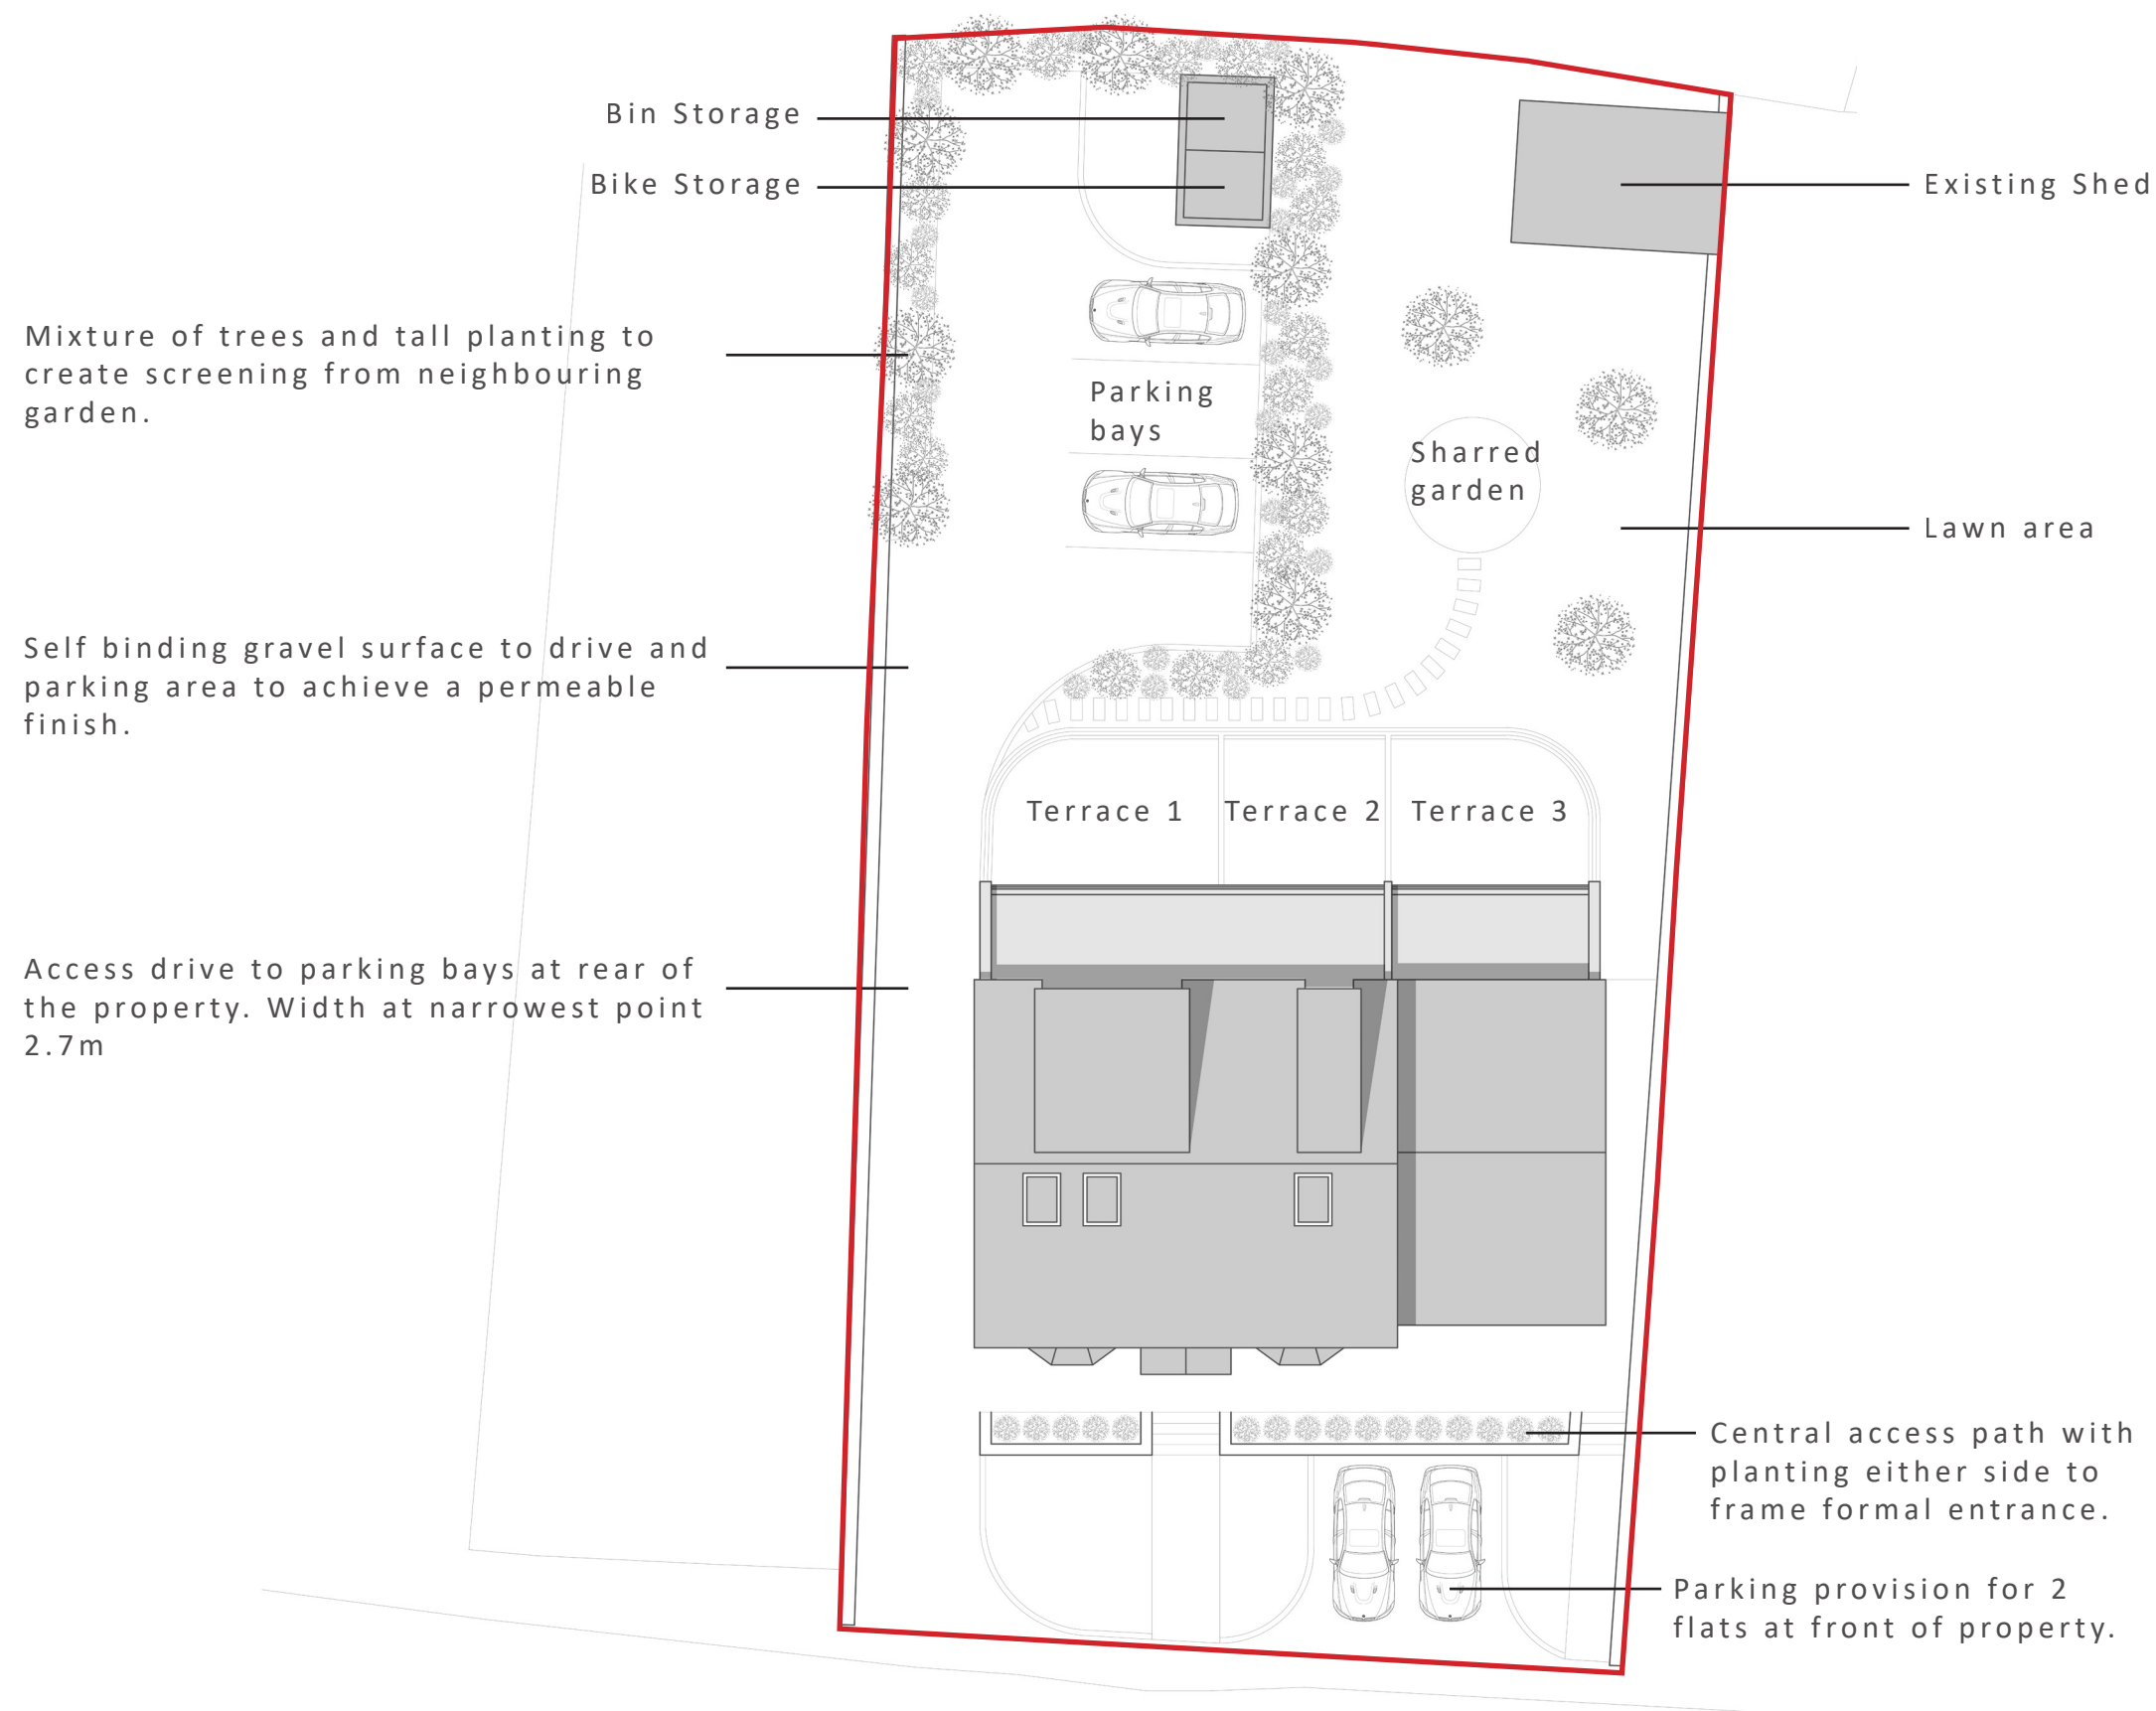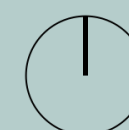

Scale Bar