



North South Section

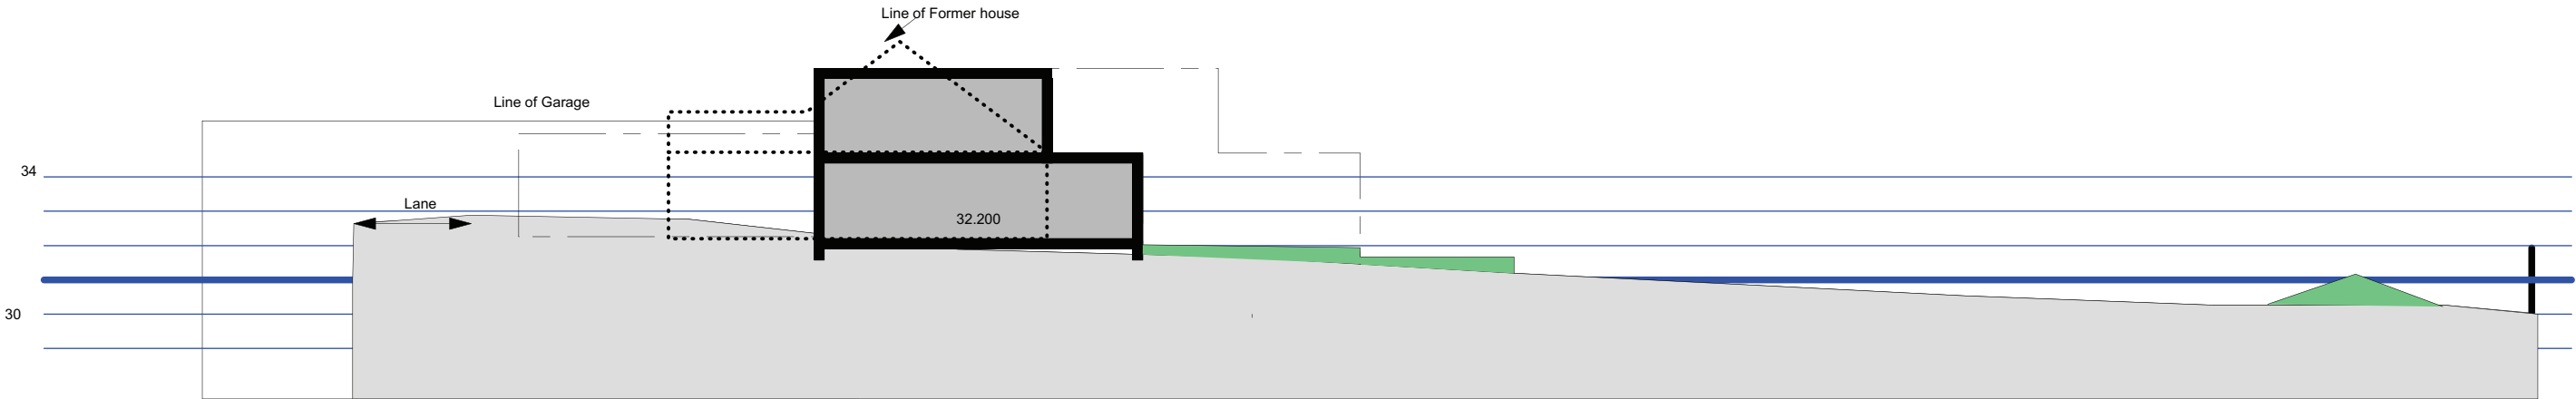

East West Section

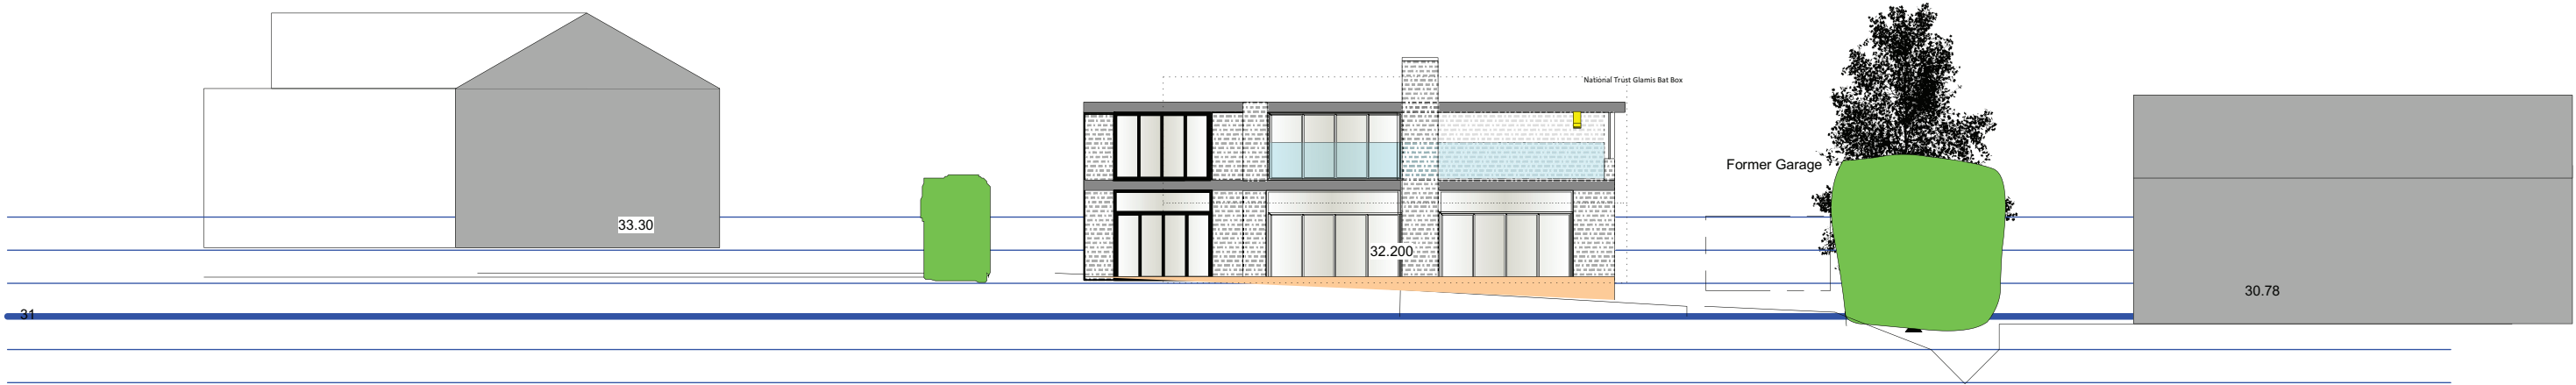

A House relocated outside root zone,

Skerryvore Designs Ltd
skerryvoredesigns.co.uk

SKD

Phone **01633 897922**
Mobile **07816 934352**
contact@skerryvoredesigns.co.uk

JOB
TITLE

Bramley
Cats Ash Road
Langstone
NP9 8EE

DRAWING
TITLE

Site Sections

DRAWING No. SD903 08A

SCALE 1/200

DATE June 2026