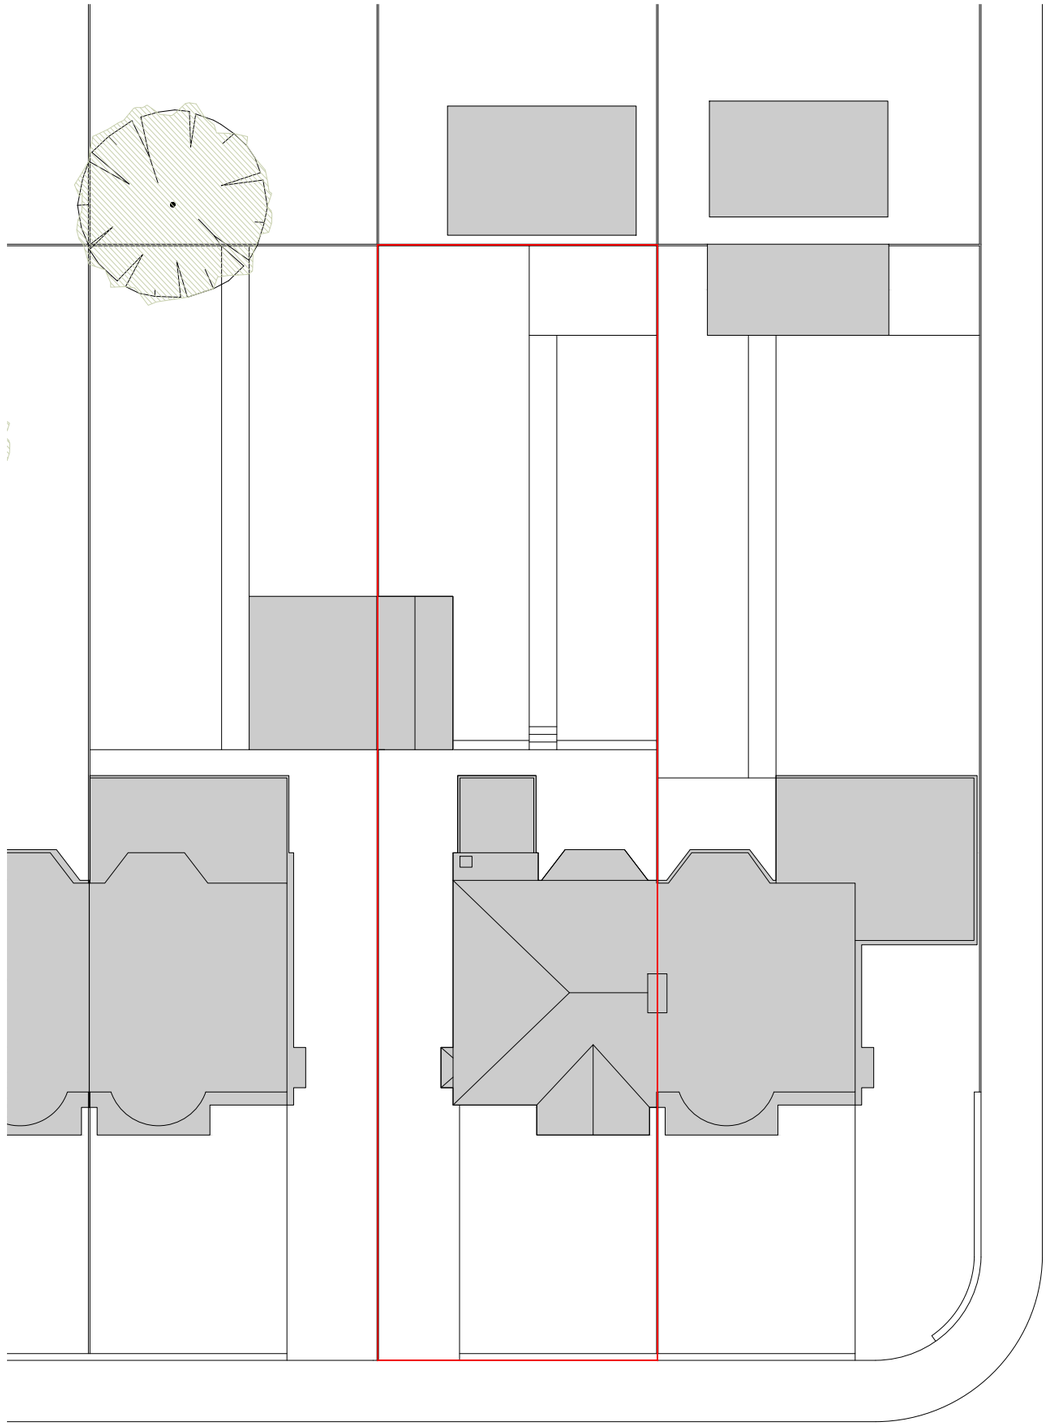


Original Size A3

NOTE.
This Drawing is Copyright ©

Revision	Date	Description	By	Check

Purpose of Issue: DRAFT - FOR PLANNING

Status:

Client: MR JOSHUA WORRAD

Project: PROPOSED EXTENSION
4 BURNFORT ROAD
NEWPORT

Drawing: EXISTING BLOCK PLAN

Scale @ A3	Drawn	Checked	Approved
1:200	SH	IDW	-

Project No.	Drg No.	Revision
1902	PL-02	

Date: APRIL 2025

afa architects + planners
Abacus House
Caxton Place
Cardiff
South Wales
CF23 8HA
www.afa-architects.co.uk