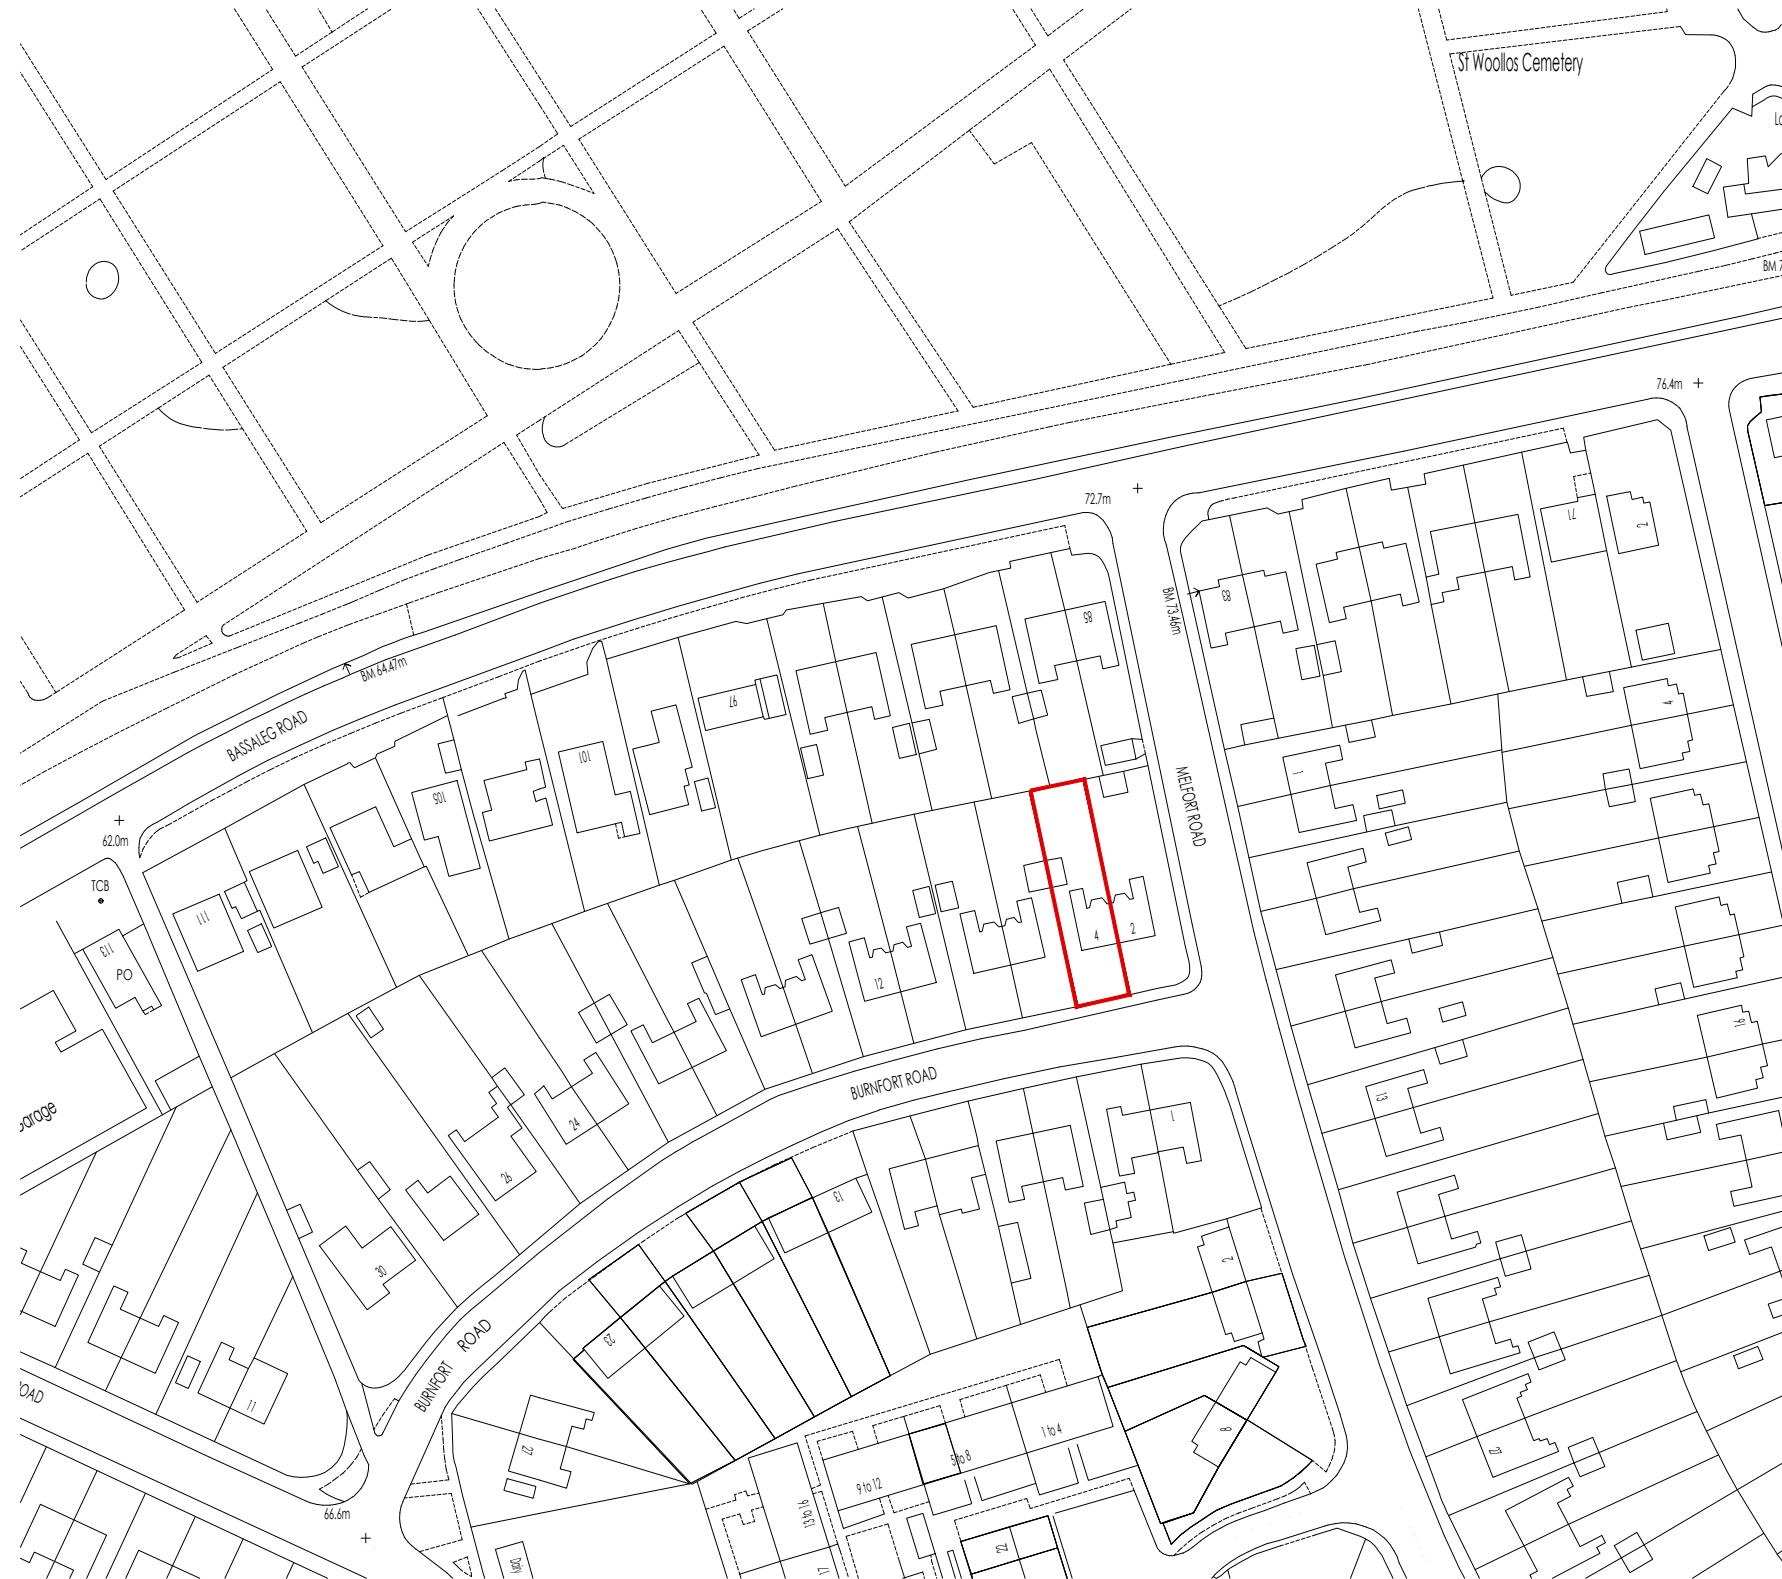
[illegible]

Purpose of Issue
DRAFT - FOR PLANNING

Client
MR JOSHUA WORRAD

Project

PROPOSED EXTENSION
4 BURNFORT ROAD
NEWPORT

Drawing

SITE LOCATION PLAN

Scale @ A3	Drawn	Checked	Approved
1:1250	SH	IDW	-
Project No.	Drg No.	Revision	
1902	PL-01		
Date			
APRIL 2025			

afa
architects
+ planners

Abacus House
Caxton Place
Cardiff
South Wales
CF23 8HA