



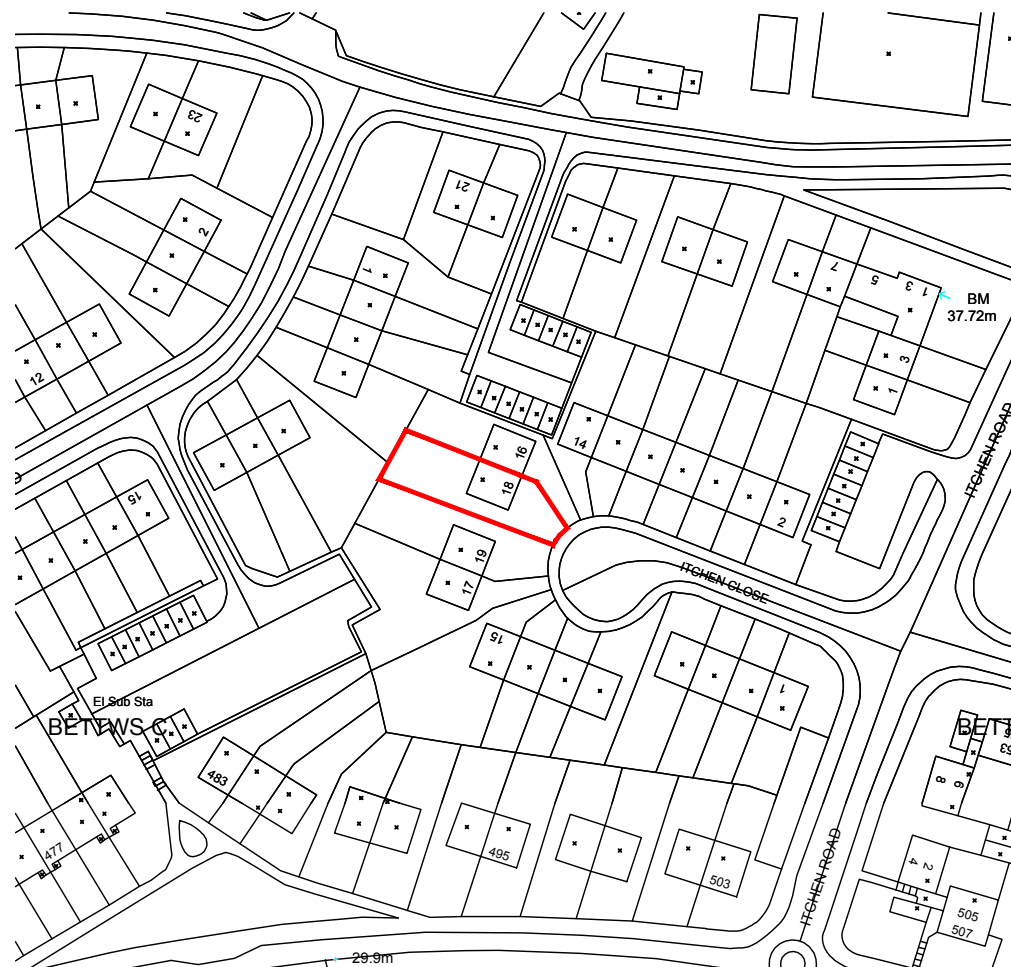


SITE LOCATION PLAN

Scale 1:1250

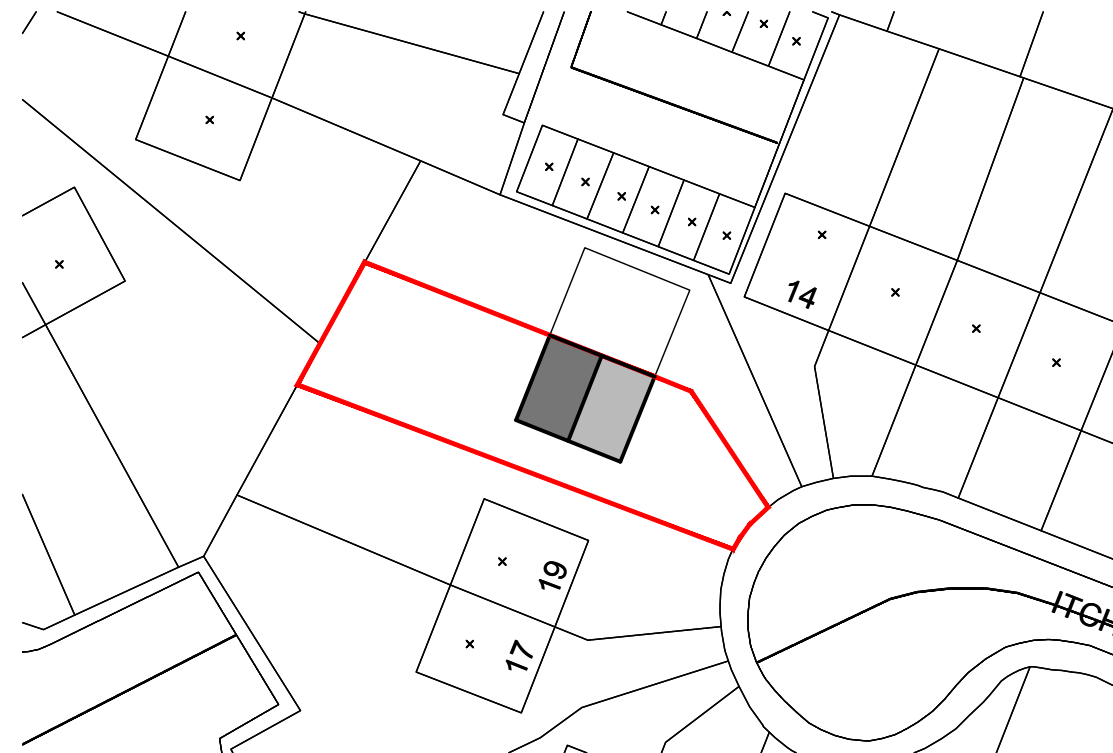

EXISTING BLOCK PLAN

Scale 1:500

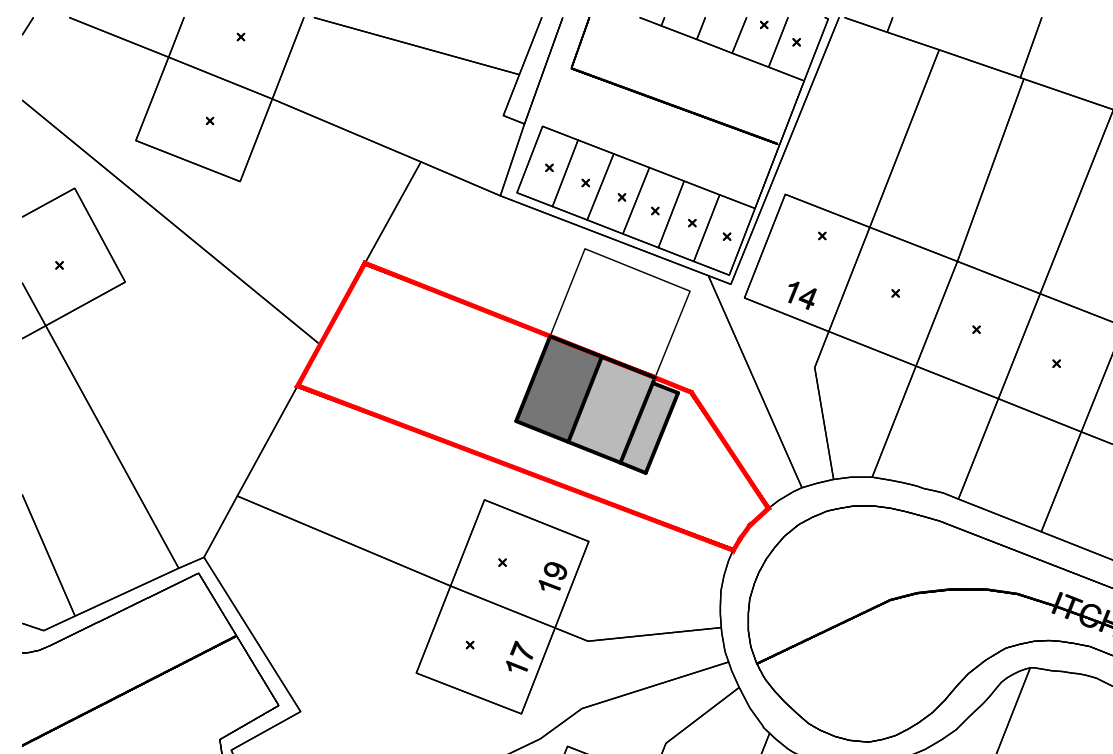

PROPOSED BLOCK PLAN

Scale 1:500

	NOTES	REVISIONS	PROJECT NAME	DRAWING TITLE	DETAILS
			PROPOSED PORCH & DRIVE 18 ITCHEN CLOSE, BETTWS NEWPORT NP20 7AL	SITE LOCATION PLAN BLOCK PLANS	Job No. IC18 Drawing No. 01 Revision - Scale As shown Date APR 25