



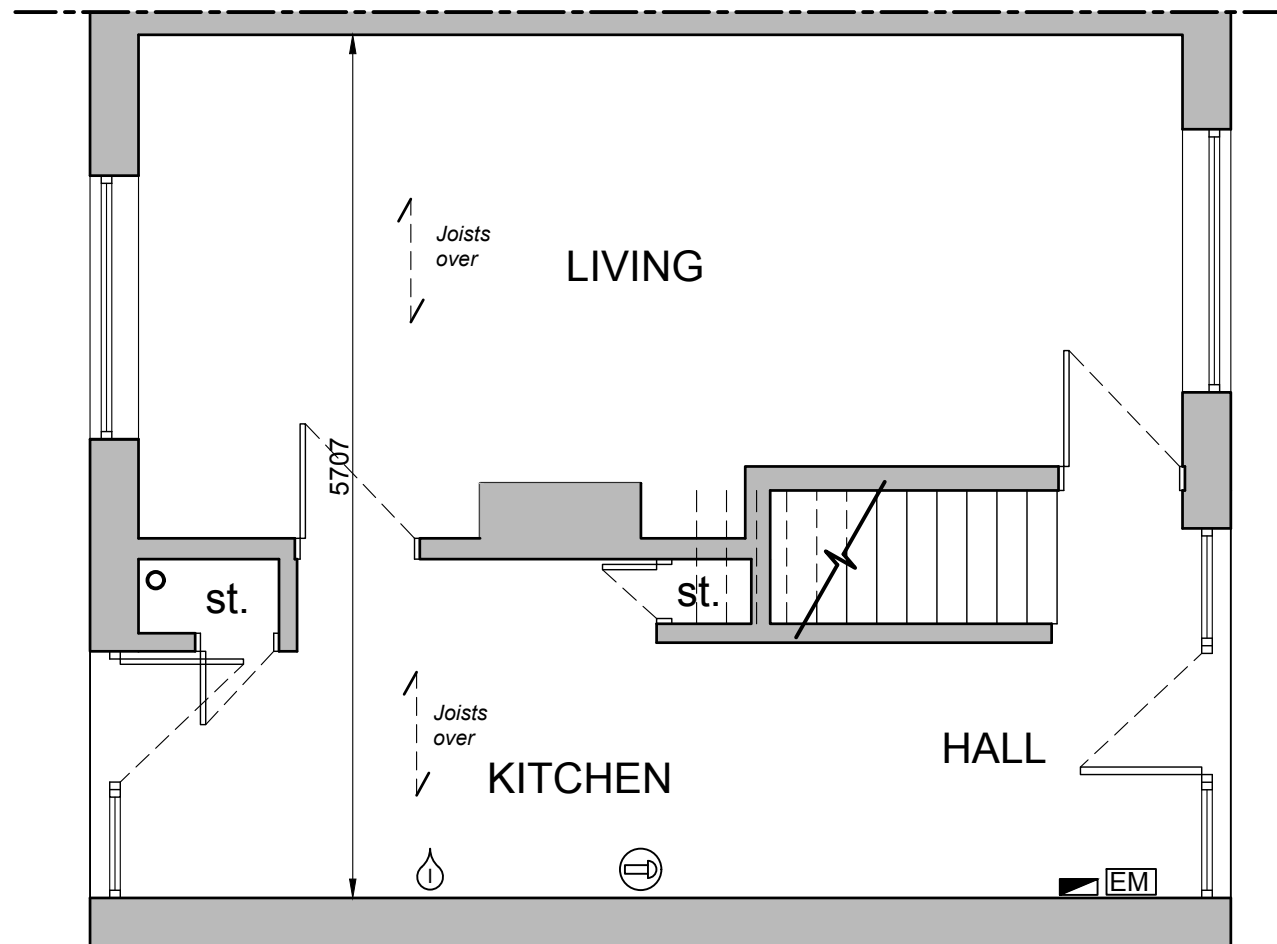


LEGEND

- Existing wall to remain
- Proposed wall
- Removed wall
- Steel beam / feature over
- Existing underground drainage pipe
- Existing above ground waste pipe
- Proposed underground drainage pipe
- Existing fuse board
- Existing boiler
- Existing gas / electric meter
- Existing incoming water stop tap

EXISTING LAYOUT Scale 1:10

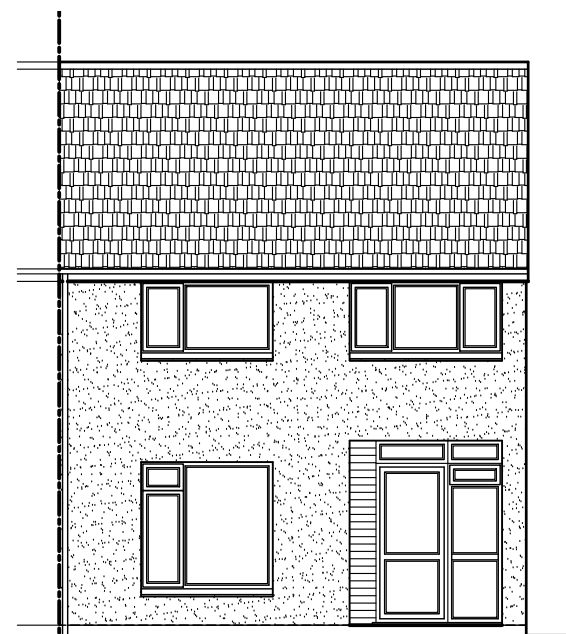


**EXISTING REAR
ELEVATION** Scale 1:100

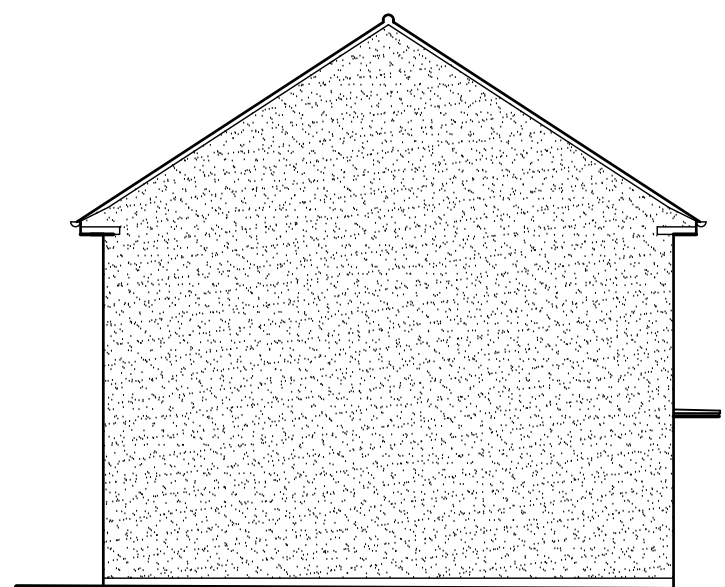

**EXISTING SIDE
ELEVATION** Scale 1:100



**EXISTING FRONT
ELEVATION** Scale 1:100

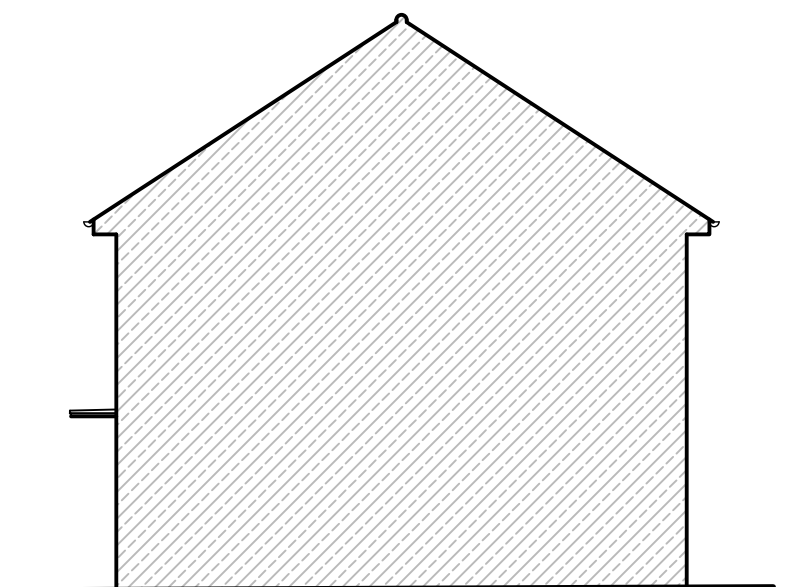

**EXISTING SIDE
ELEVATION** Scale 1:100

	NOTES	REVISIONS	PROJECT NAME	DRAWING TITLE	DETAILS
			PROPOSED PORCH & DRIVE 18 ITCHEN CLOSE, BETTWS NEWPORT NP20 7AL	EXISTING LAYOUT AND ELEVATIONS	Job No. IC18 Drawing No. 02 Revision - Scale As shown Date APR 25