



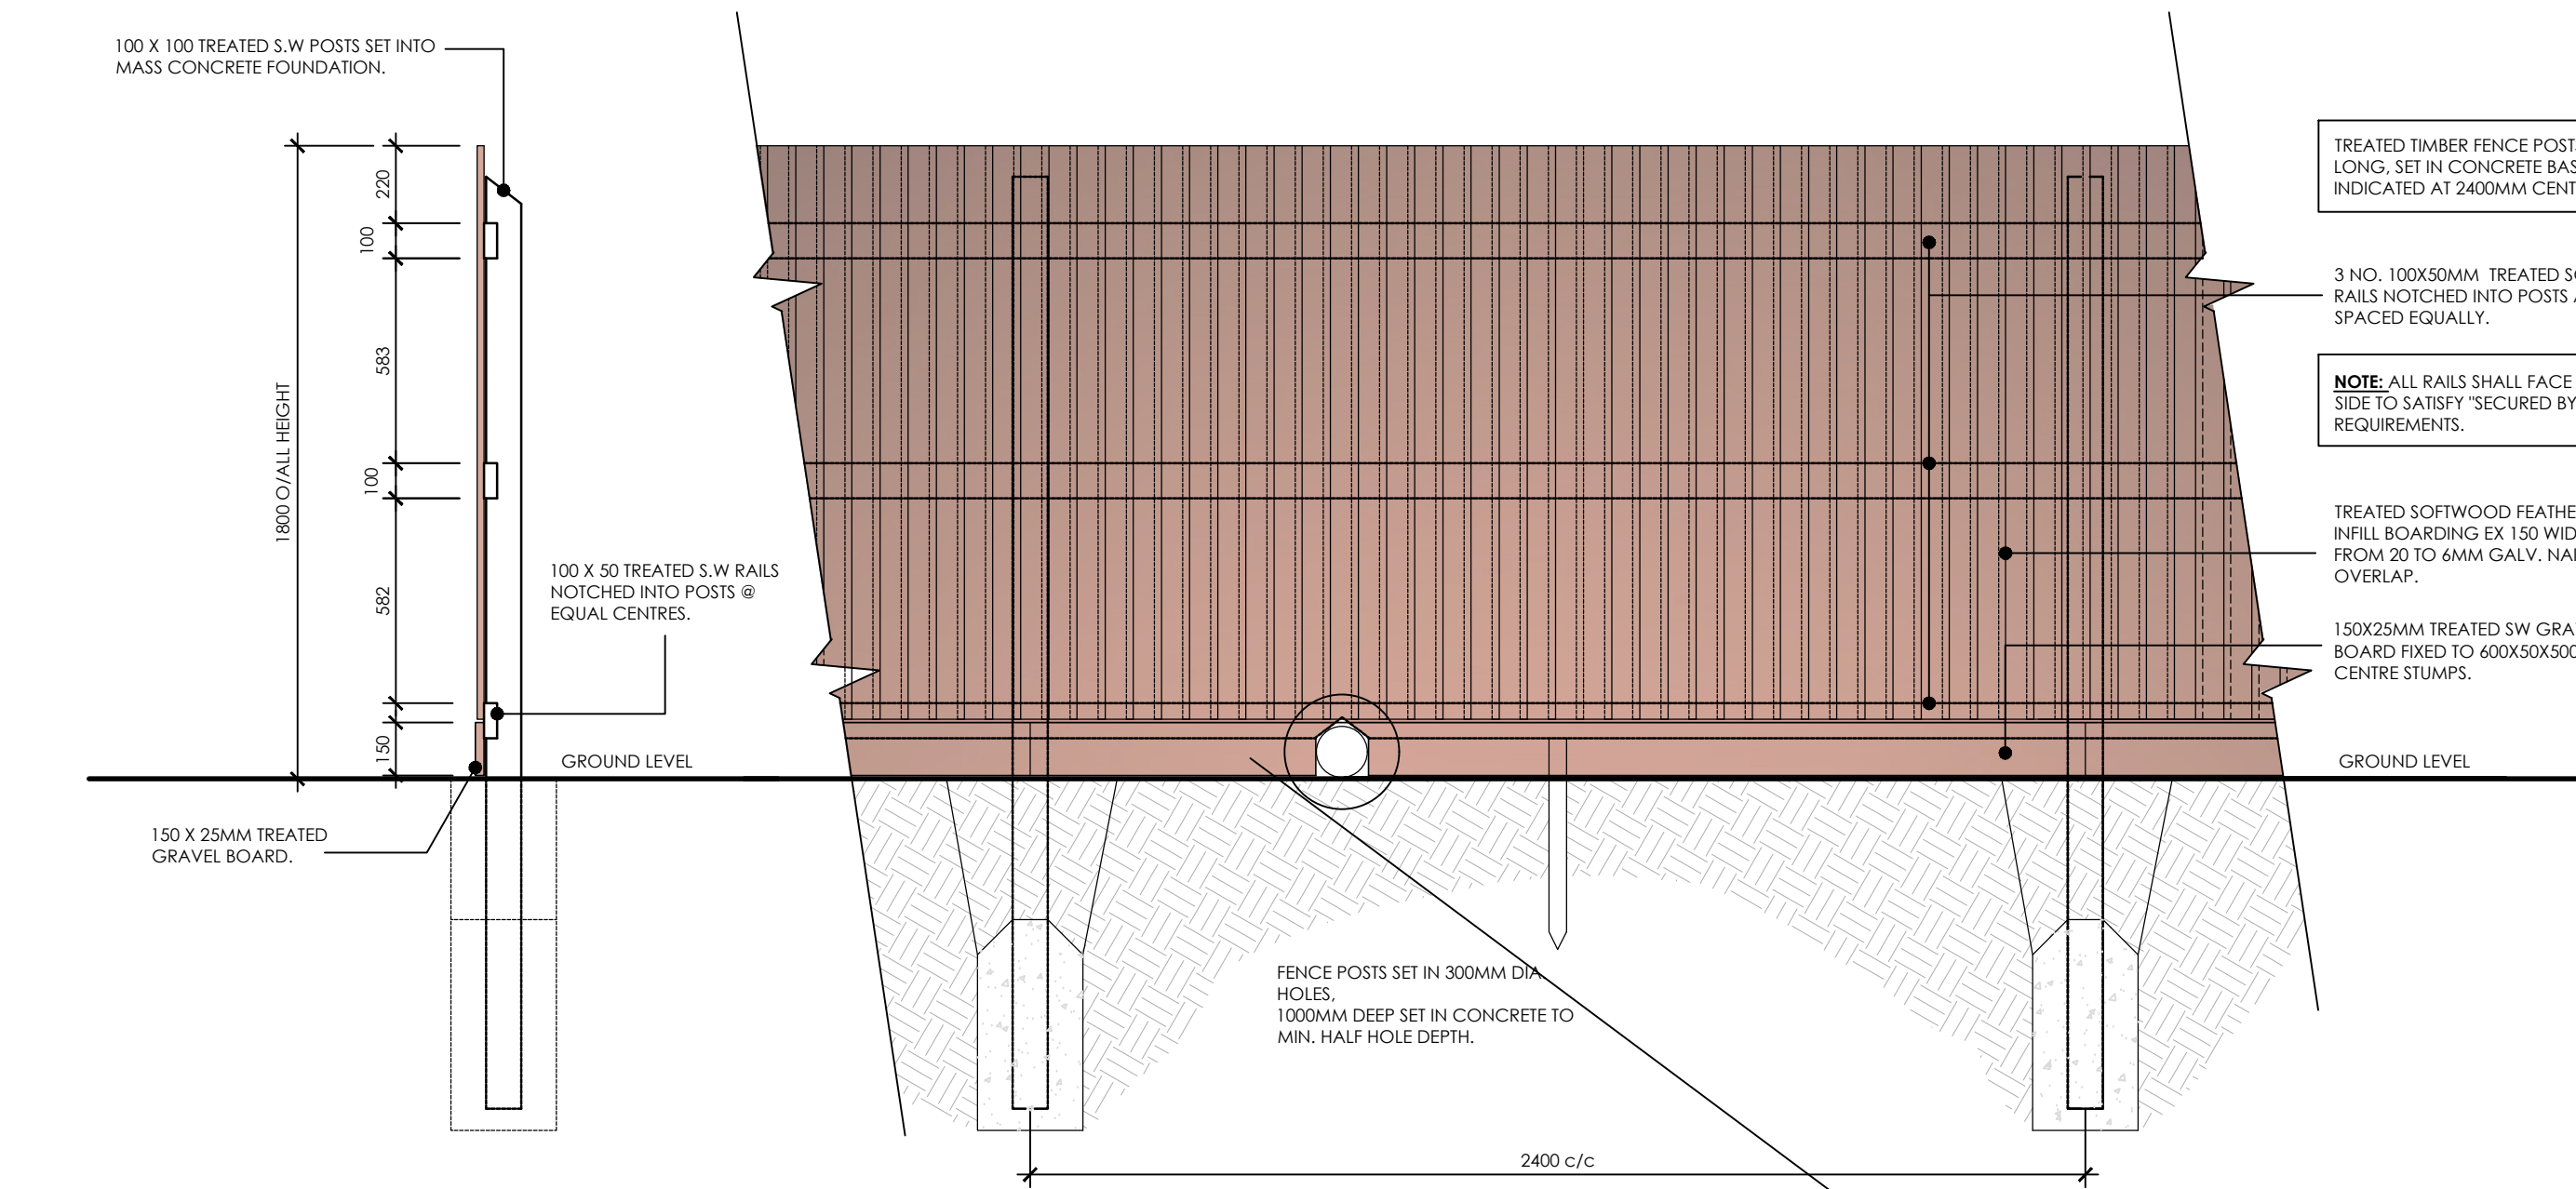


TYPE A: CLOSE BOARDED TIMBER FENCE _ 1800MM HIGH

PLAN KEY REFERENCE

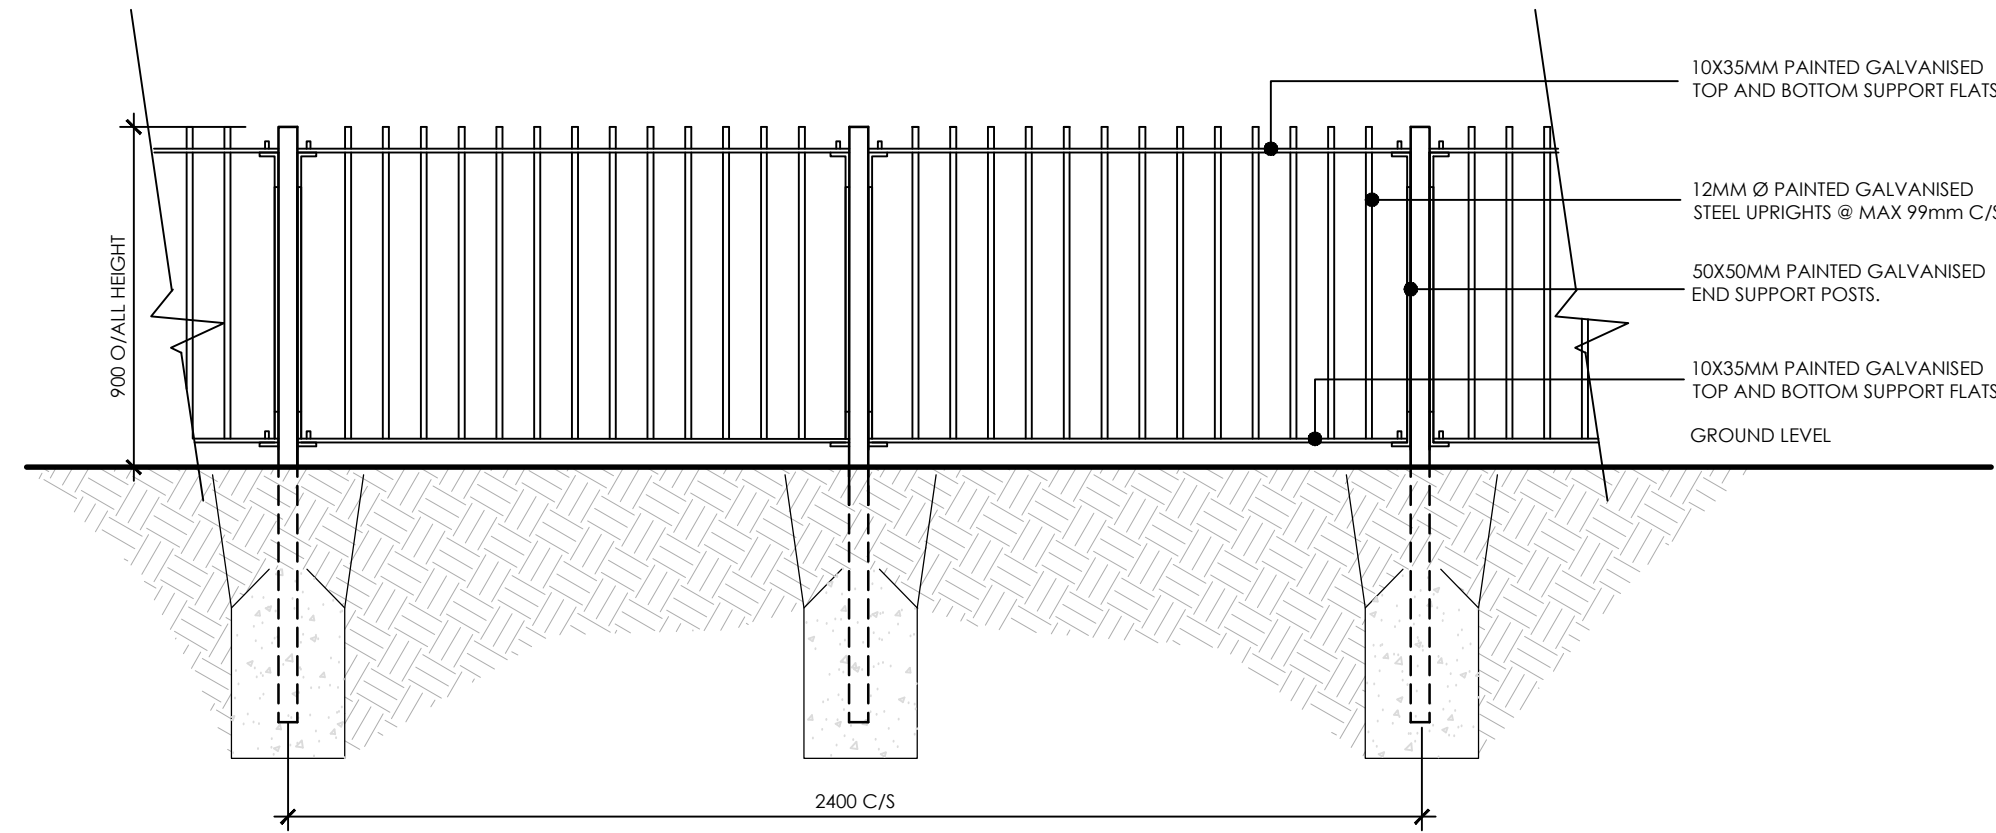


TYPE B: 900mm HIGH RAILINGS [Colour Black]

PLAN KEY REFERENCE

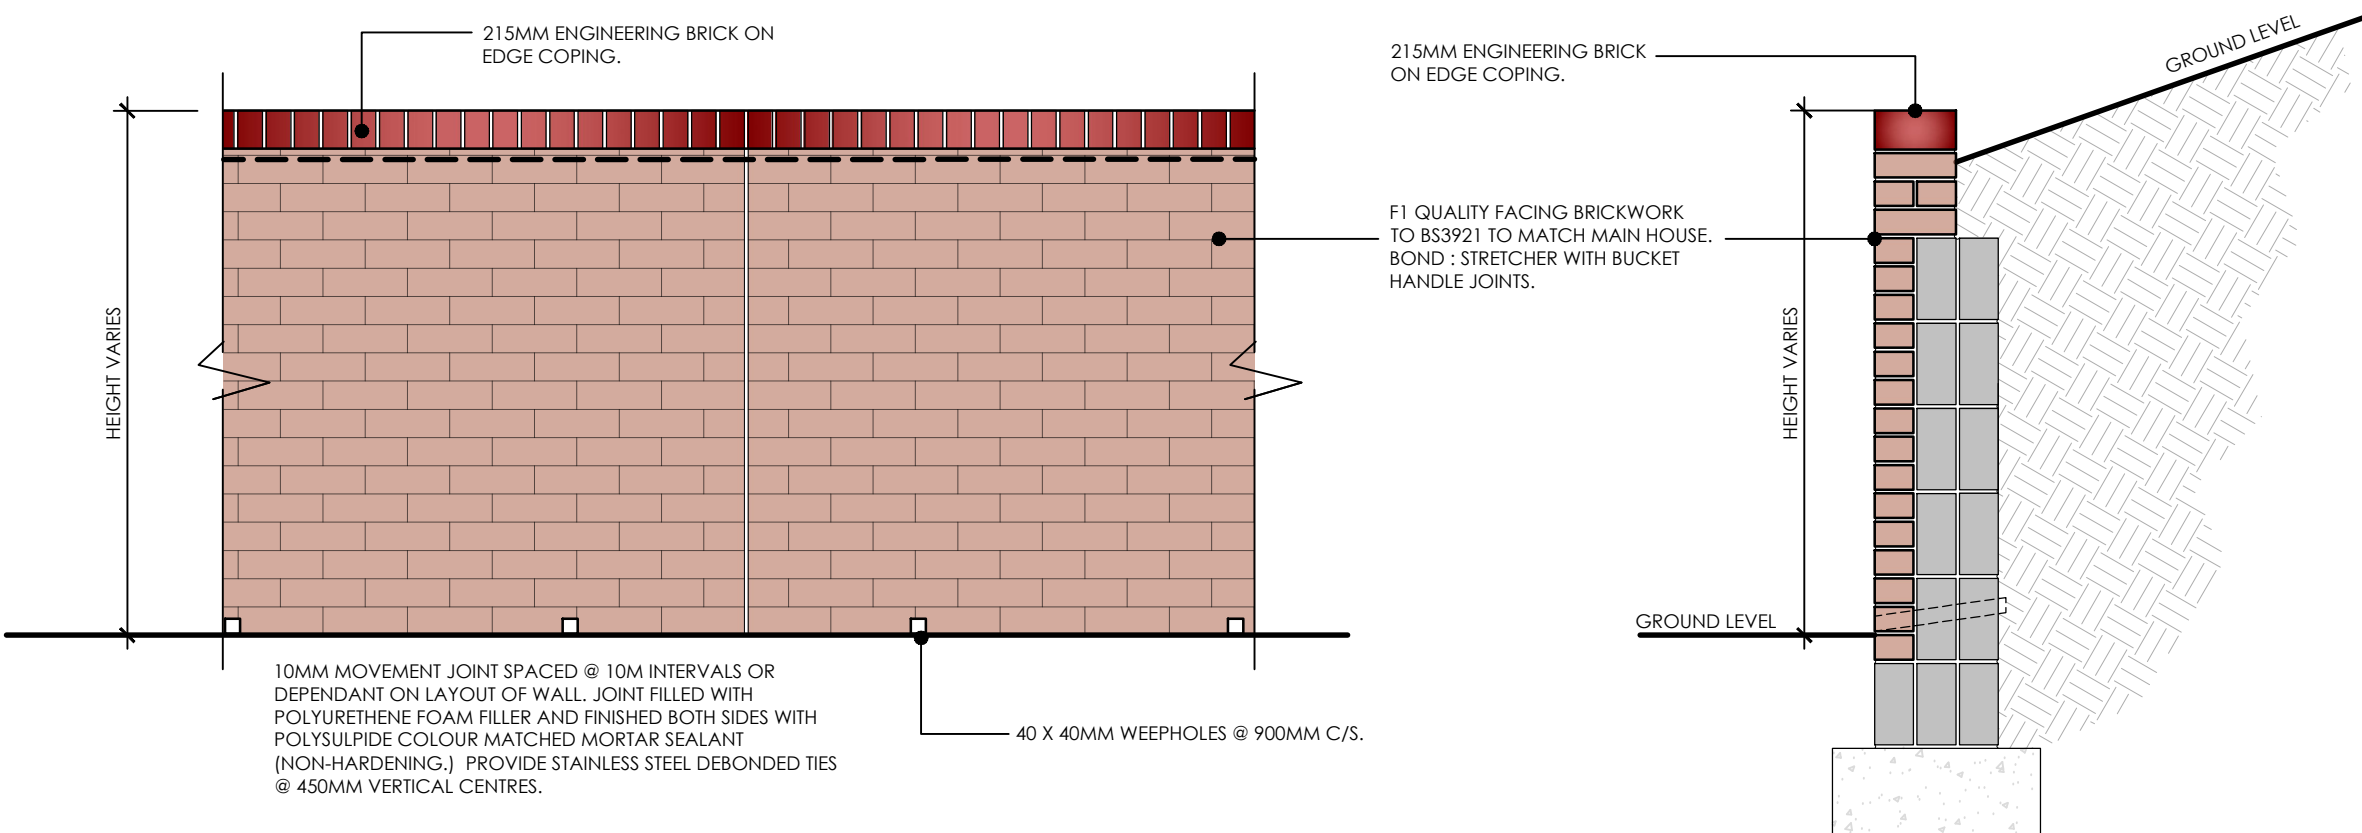


TYPE D: FACING BRICKWORK RETAINING WALL

PLAN KEY REFERENCE

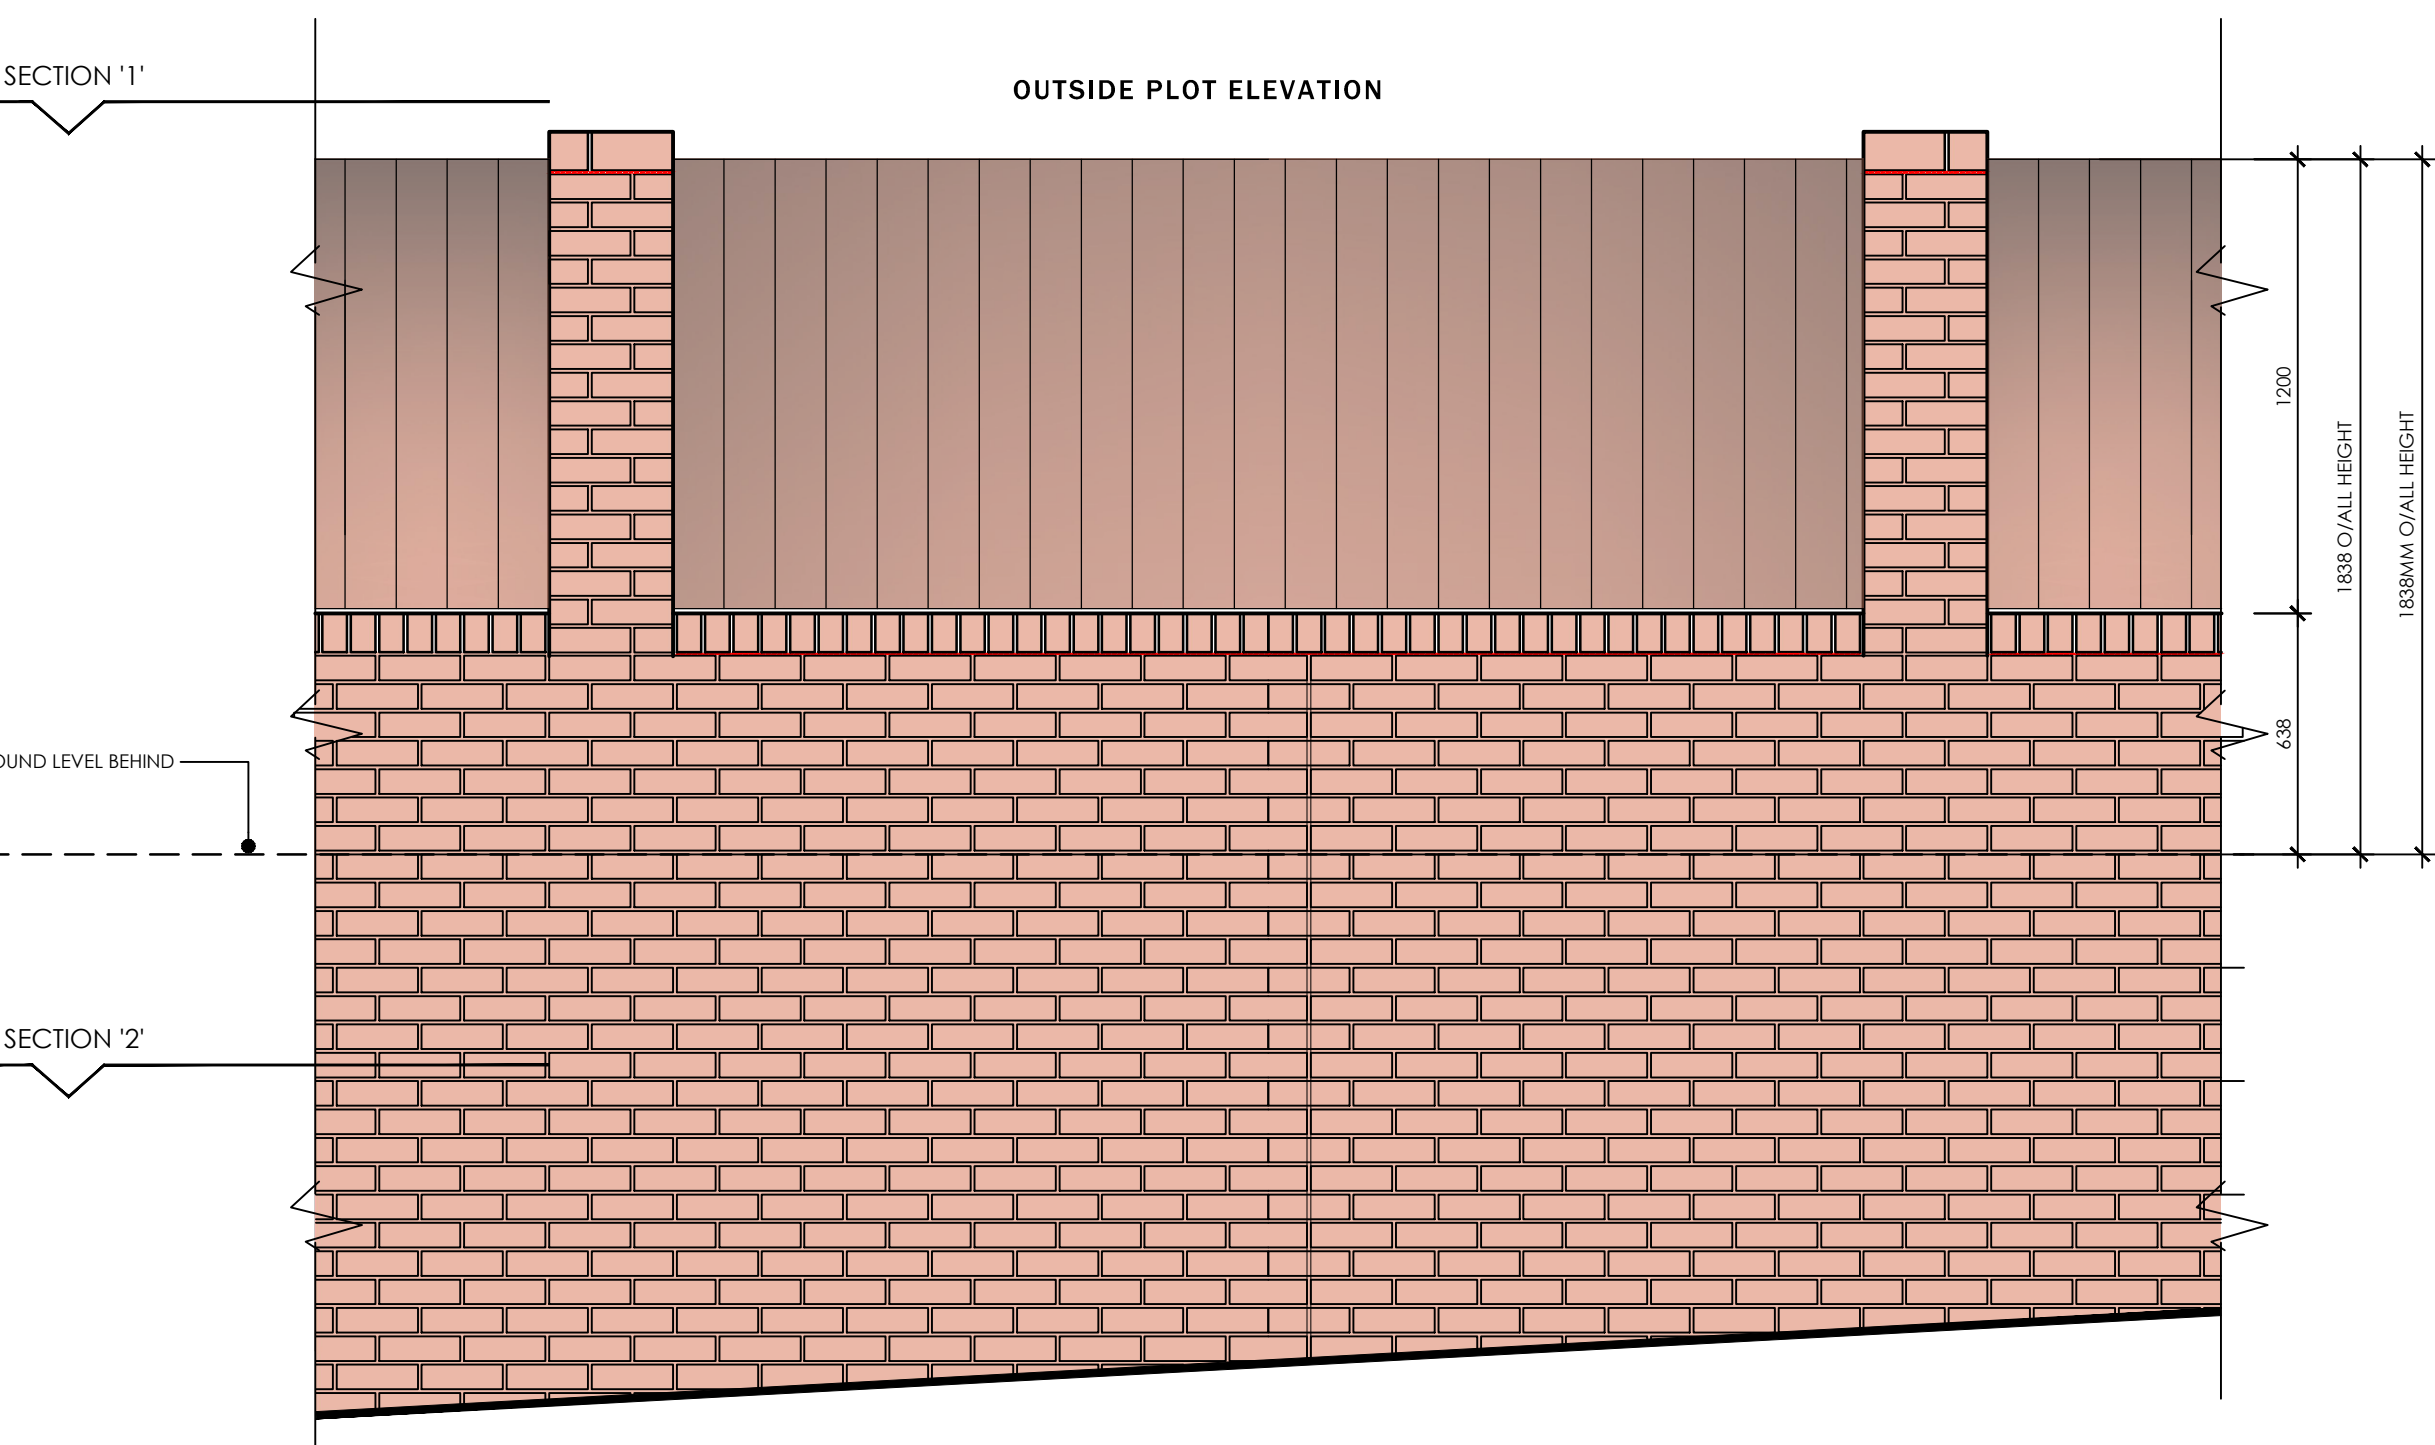


TYPE F: 1800MM O/ALL HIGH FACING BRICKWORK BOUNDARY / RETAINING WALLS WITH TIMBER CB FENCE PANELS BETWEEN BRICK PIERS

PLAN KEY REFERENCE

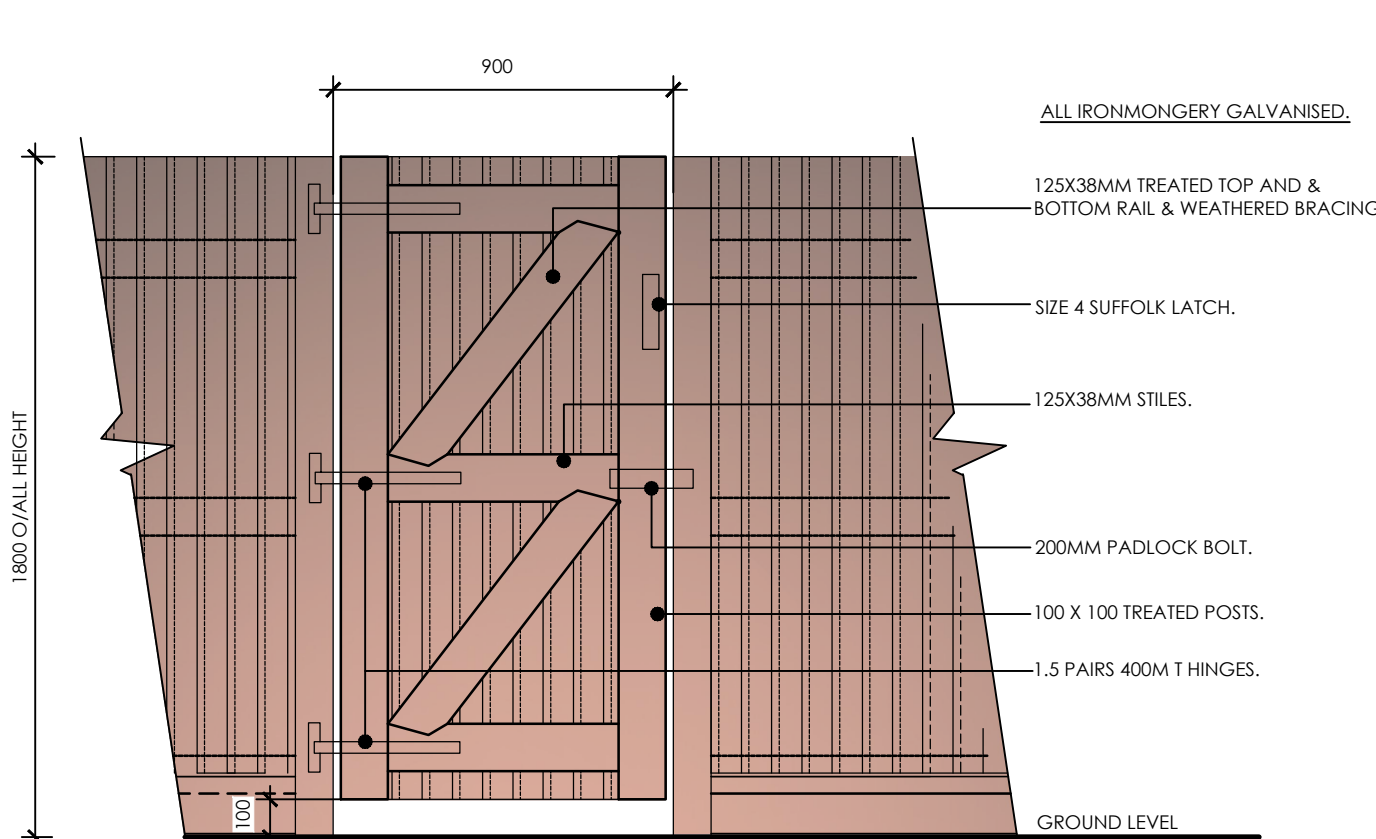


TYPE C: 1800MM HIGH FACING BRICKWORK BOUNDARY WALL WITH BRICK FEATURE BAND COURSE

PLAN KEY REFERENCE

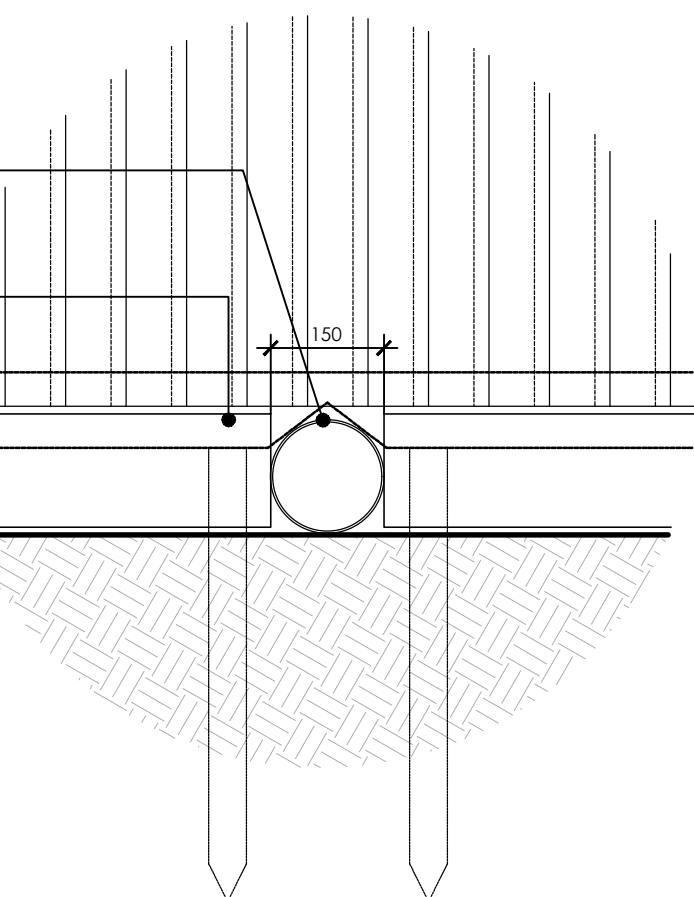


TYPE E: 1800MM HIGH RAILINGS [Colour Black]

PLAN KEY REFERENCE

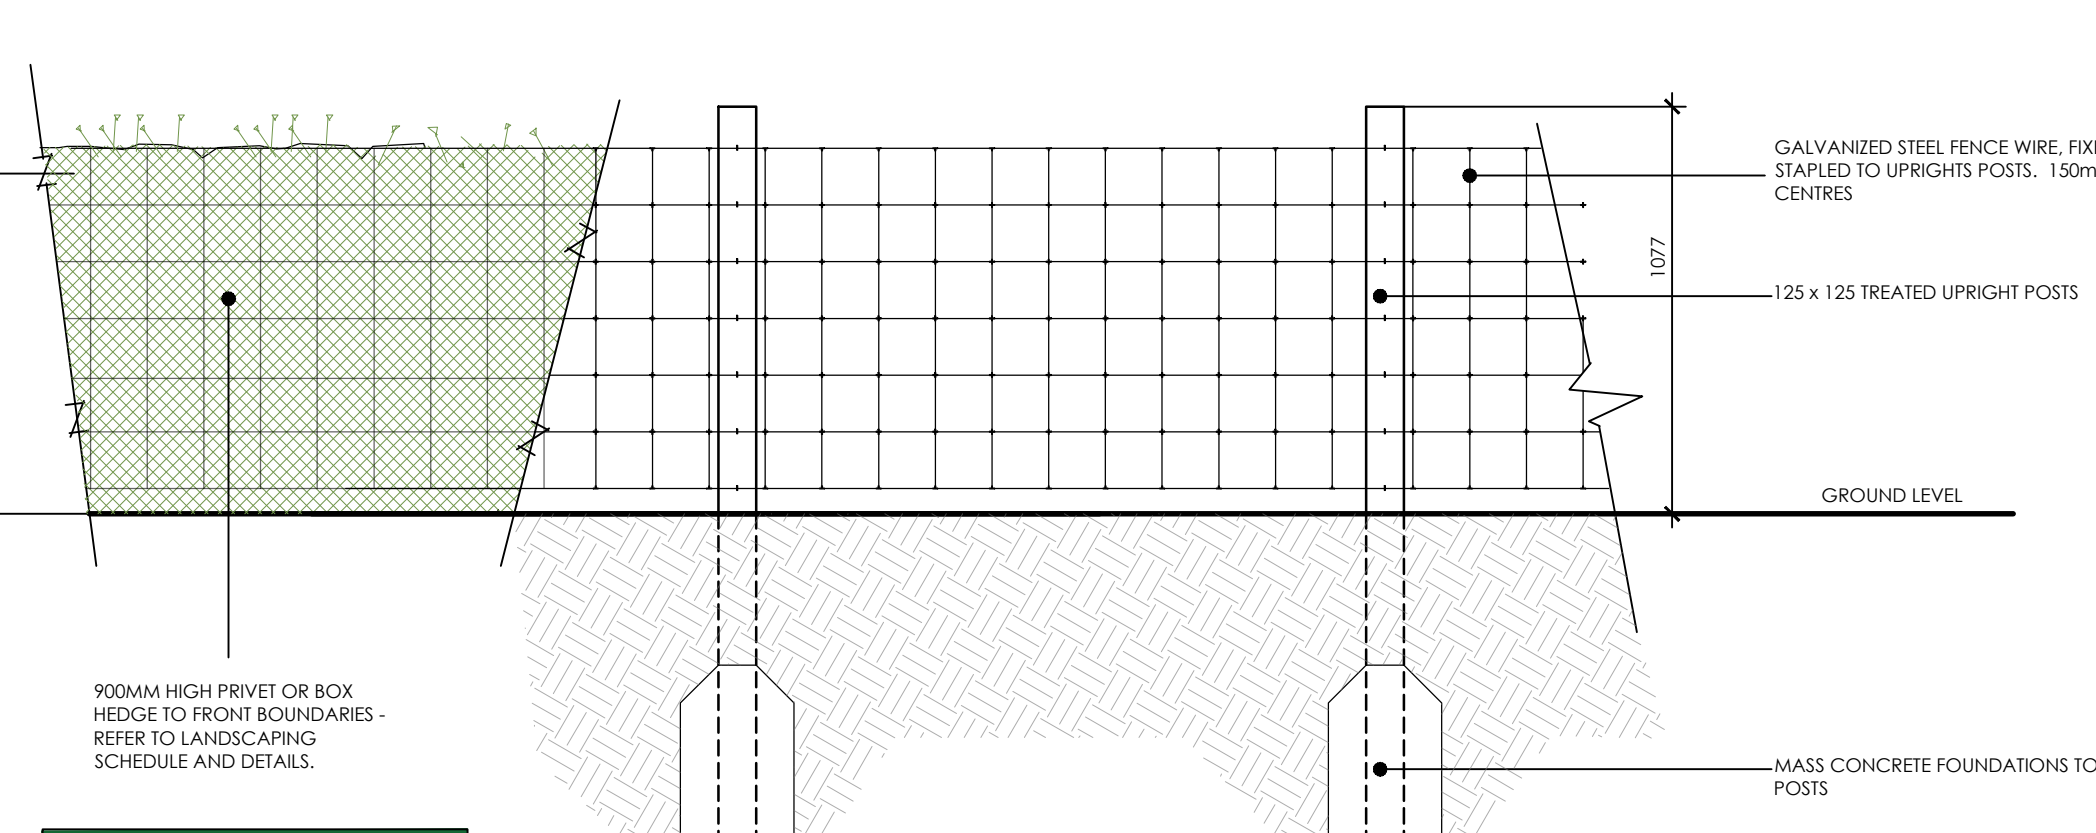


TYPE F: WIRE REINFORCED PRIVET HEDGE

PLAN KEY REFERENCE

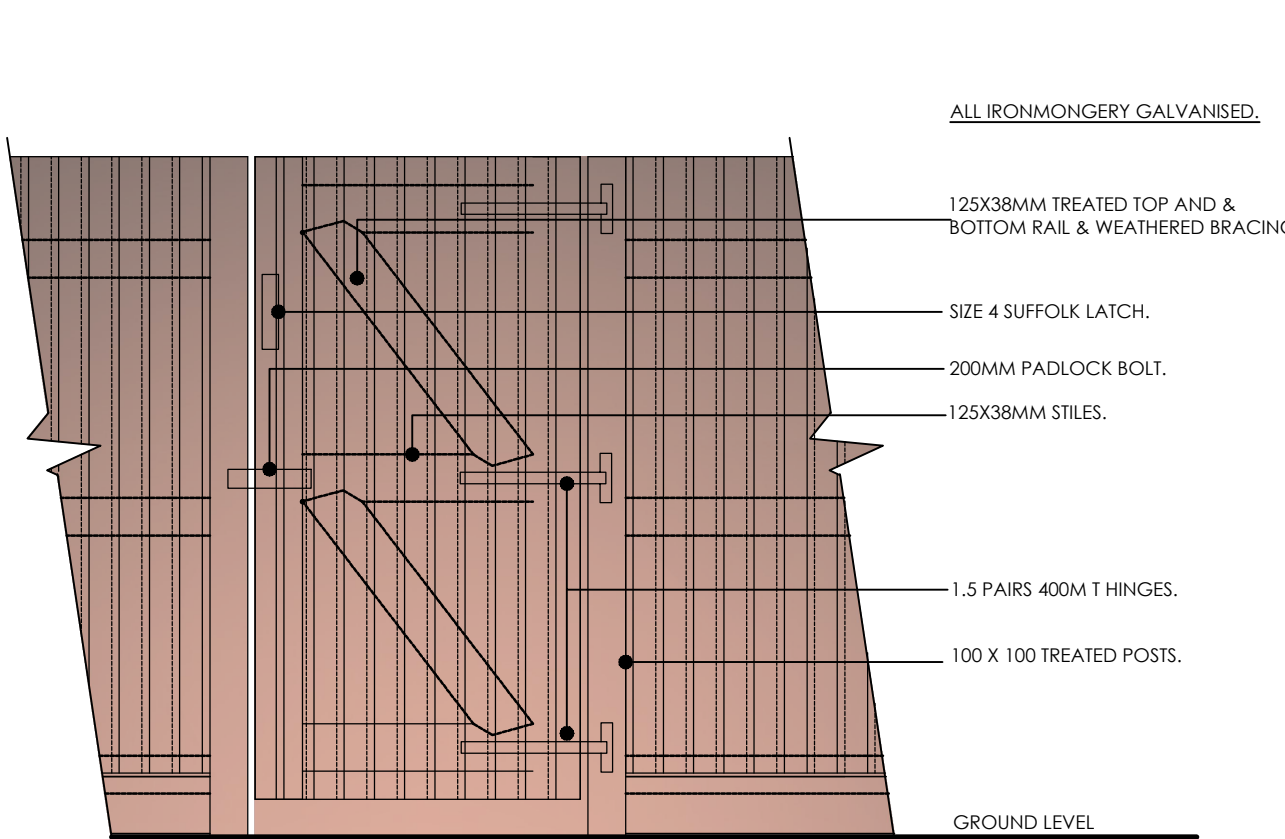

TYPE B: 1800mm HIGH RAILINGS [Colour Black]

PLAN KEY REFERENCE

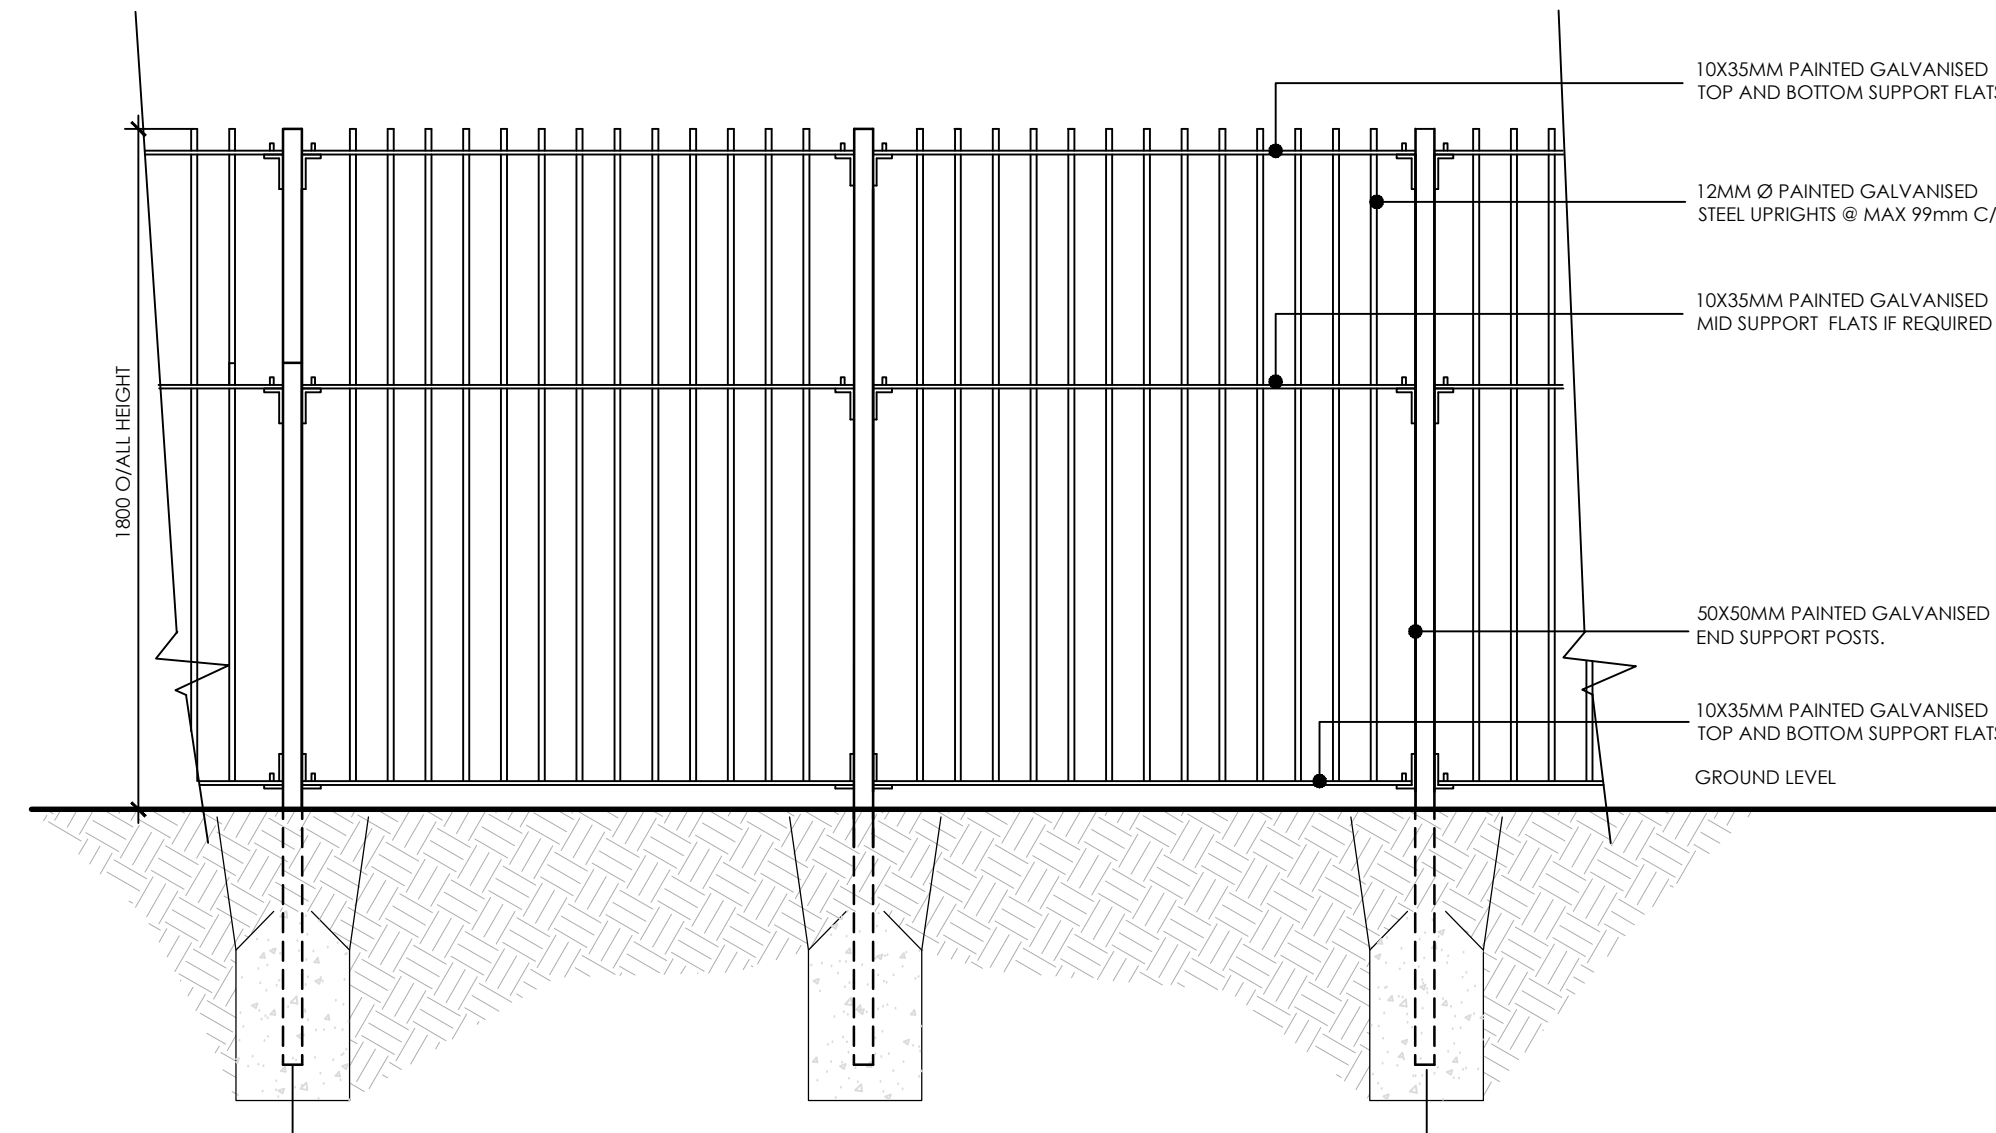

BOUNDARY TREATMENTS

Scale: 1:20

0 200 400 600 800 1000 mm
SCALE 1:20

FORMER OPEN HEARTH PUB, NEWPORT
BOUNDARY DETAILS

Drawing Purpose
PLANNING

client	Drawing No	Scale	Revision
Wills + Hedyn	LT2401.04.07	1:20@A0	B
Job Title	Drawing Title	Date	Checked
Open Hearth, Newport		Sep 24	KAIL

LeTruccodesign
ARCHITECTURE

Suite 7, 35 Stow Park Circle
Newport, NP20 4HF
Tel: 07710390800 / 07710390801
info@letruccodesign.co.uk
www.letruccodesign.co.uk