


PUBLIC BIN
[Broxap Ref: Weyburn Open Top Litter Bin]





PUBLIC BENCH
[Broxap ref: Weyburn Seat]




POS IMAGE

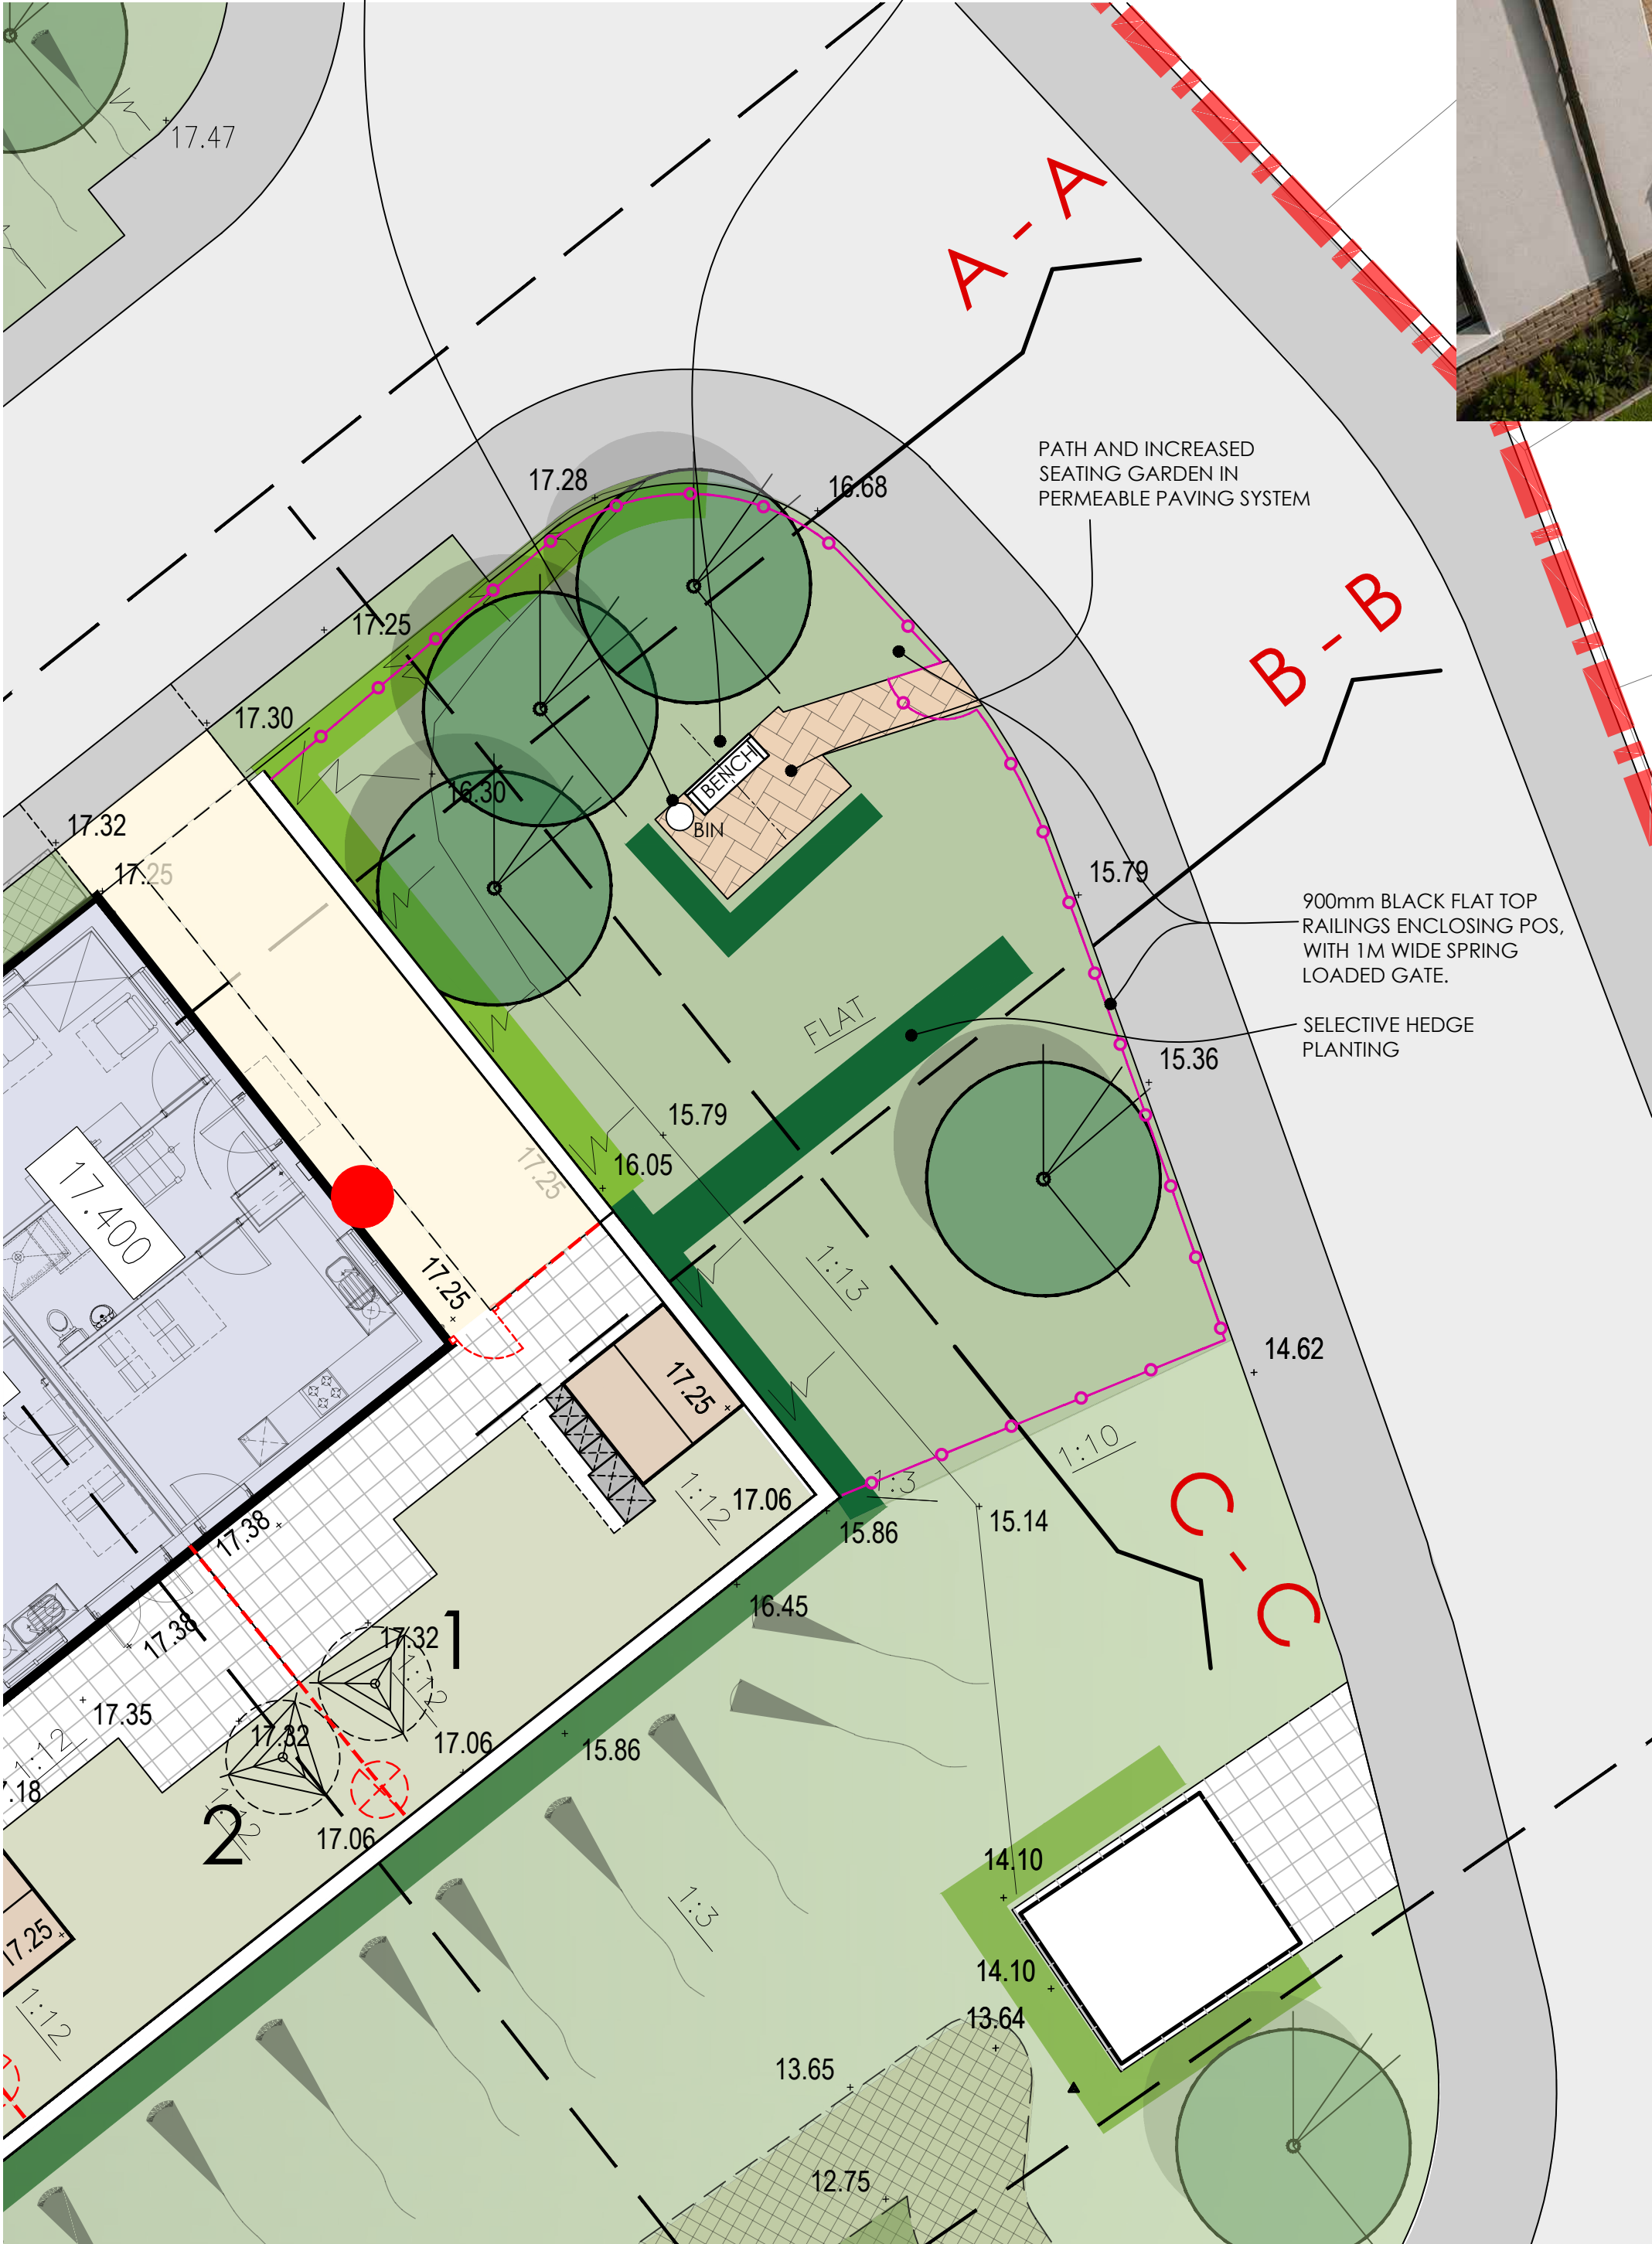


PART SITE LAYOUT
Scale 1:100

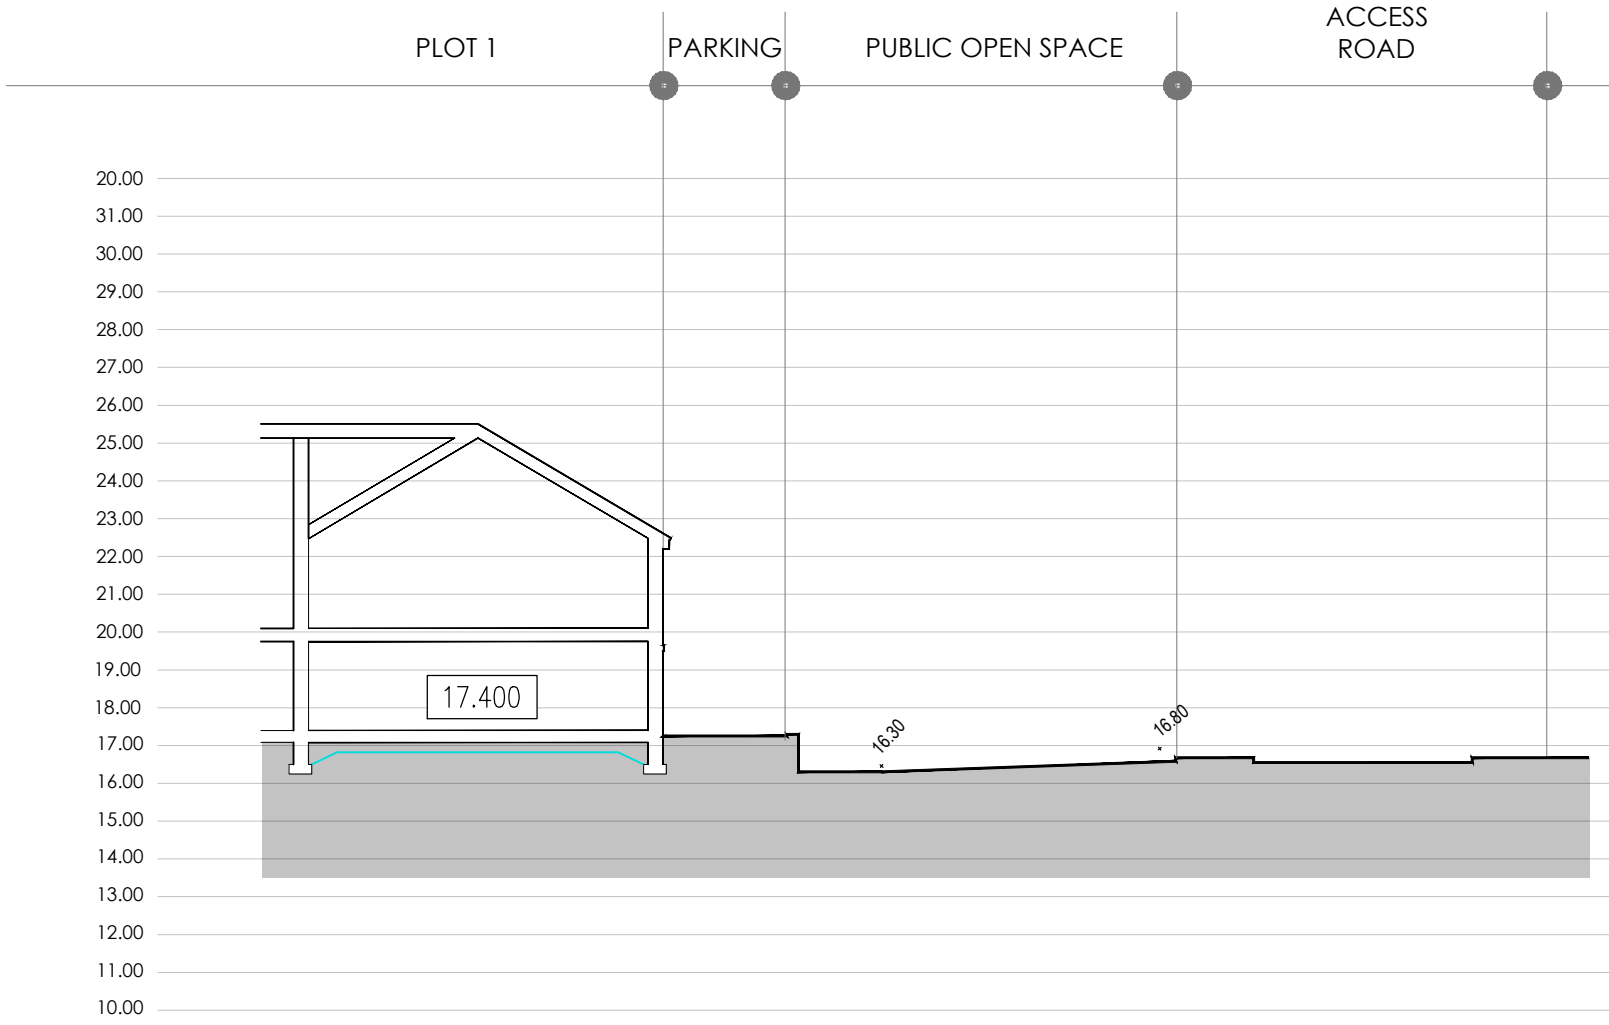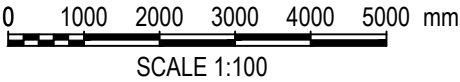


SECTION A-A

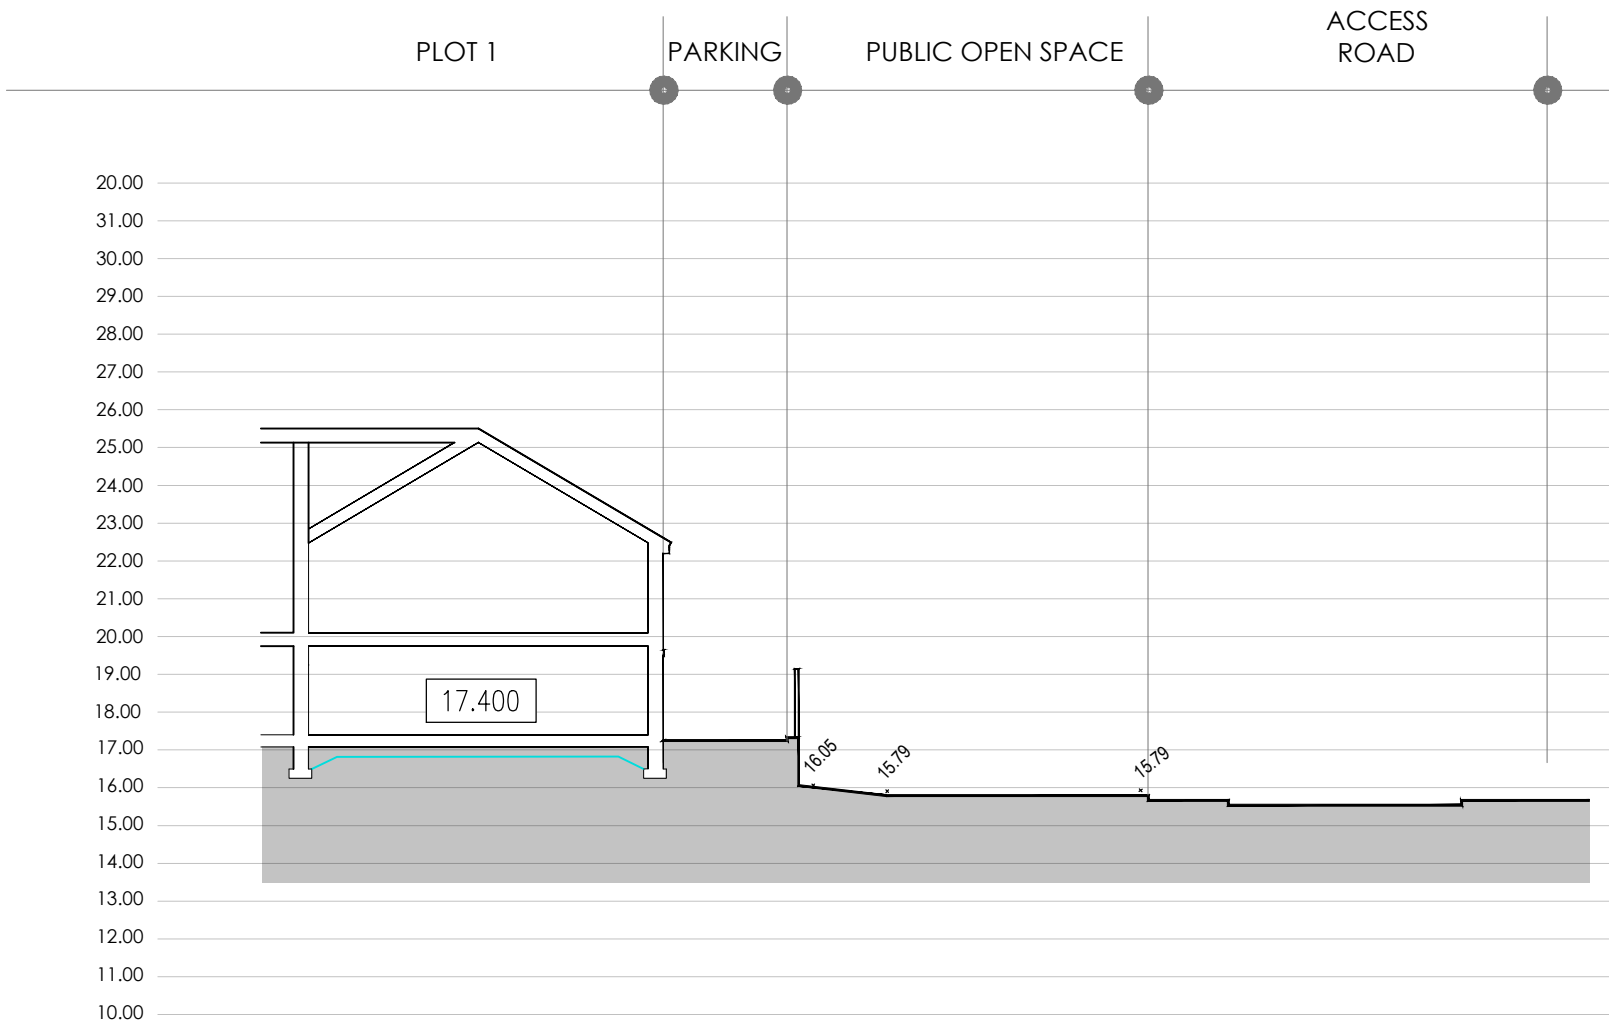

SECTION B-B

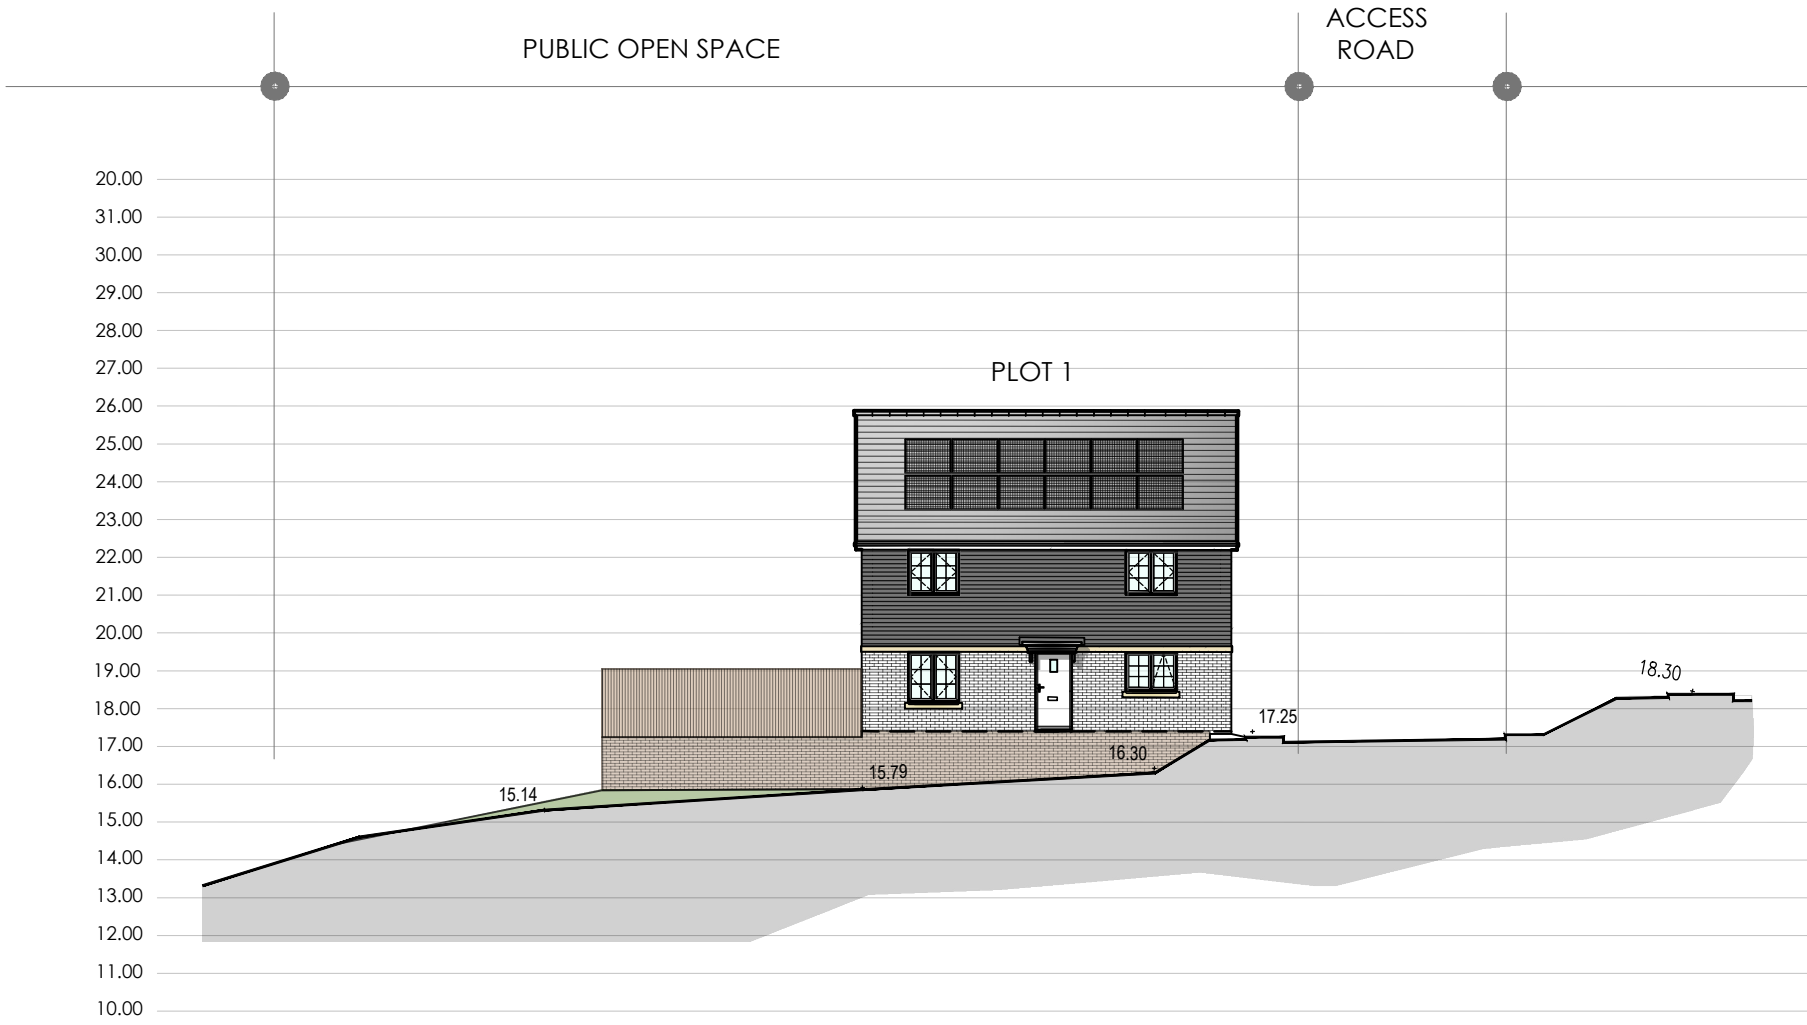

SECTION C-C

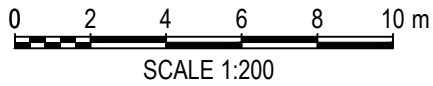

Do not scale from this drawing.
The user of this drawing shall check all
dimensions & report all errors and
omissions to LeTrucco Design.
This drawing is copyright. It must not be
copied, used or disclosed to third parties
without prior permission of LeTrucco
Design.

Revisions
REV.A NOV 25 SECTIONS AND PLANS UPDATED TO DRAWINGS.
REV.B MARCH 26 BENCH ADDED TO POS ADJACENT PLOT 1.
REV.C JUNE 26 BIN AND KNEE RAIL ADDED TO POS ADJACENT PLOT 1.
REV.D AUG 26 BIN AND BENCH DETAILS ADDED. BENCH ADDED TO POS ADJACENT AND PATH ADDED.

Client	Drawing No	Scale	Revision
Willis Construction / Hedyn	LT2401.04.11	1:100/200	D
Job Title	Drawing Title	Date	Checked
Former Open Hearth Newport	POS Site Sections	Nov 25	KWL