


NOTES
Internal walls are all dry lined with plasterboard, hence to establish if any studwork partition construction exists will require for further on site investigation.

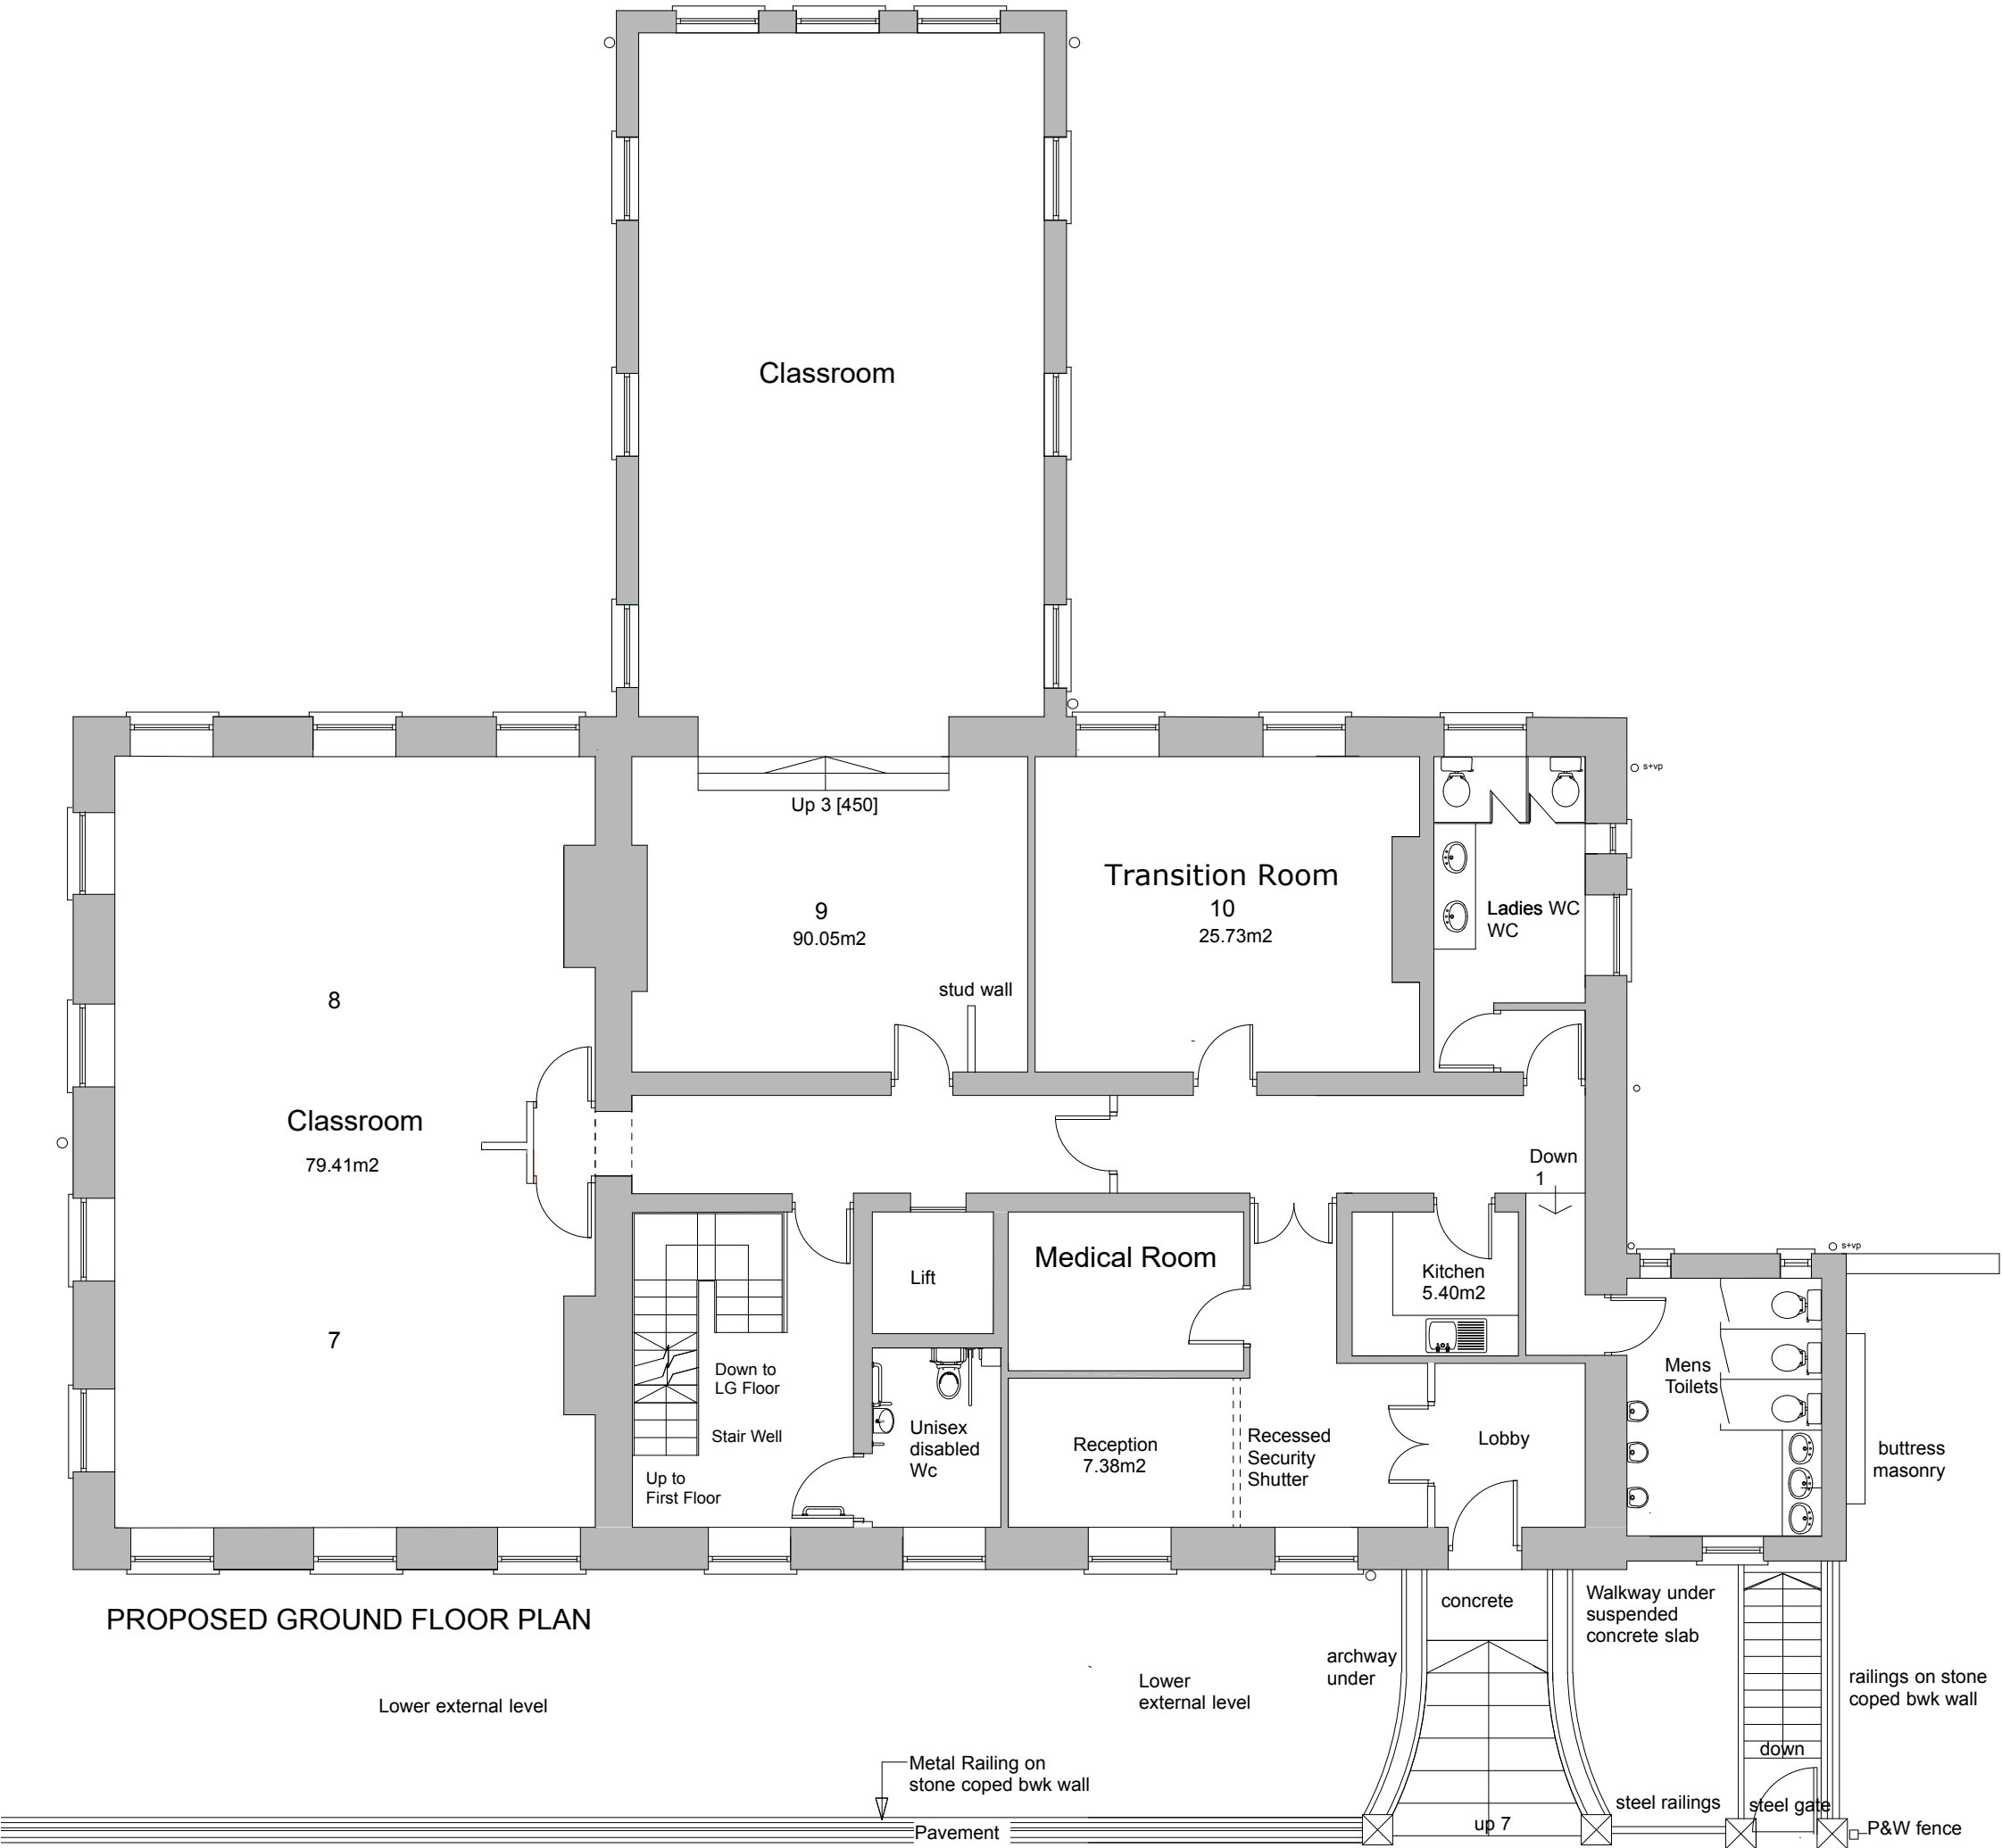

Kennedy James Griffiths Chartered Architects and Project Managers Project		 10 Victoria Park Court 516 Cowbridge Road East Cardiff CF5 1DB 02920 545100	
12 Devon Place Newport NP20 4NN			
Title			Date
Proposed Ground FloorPlan			
Status		Scale @ A3 1:100	
Drawing Number	Revision	Drawn by	