


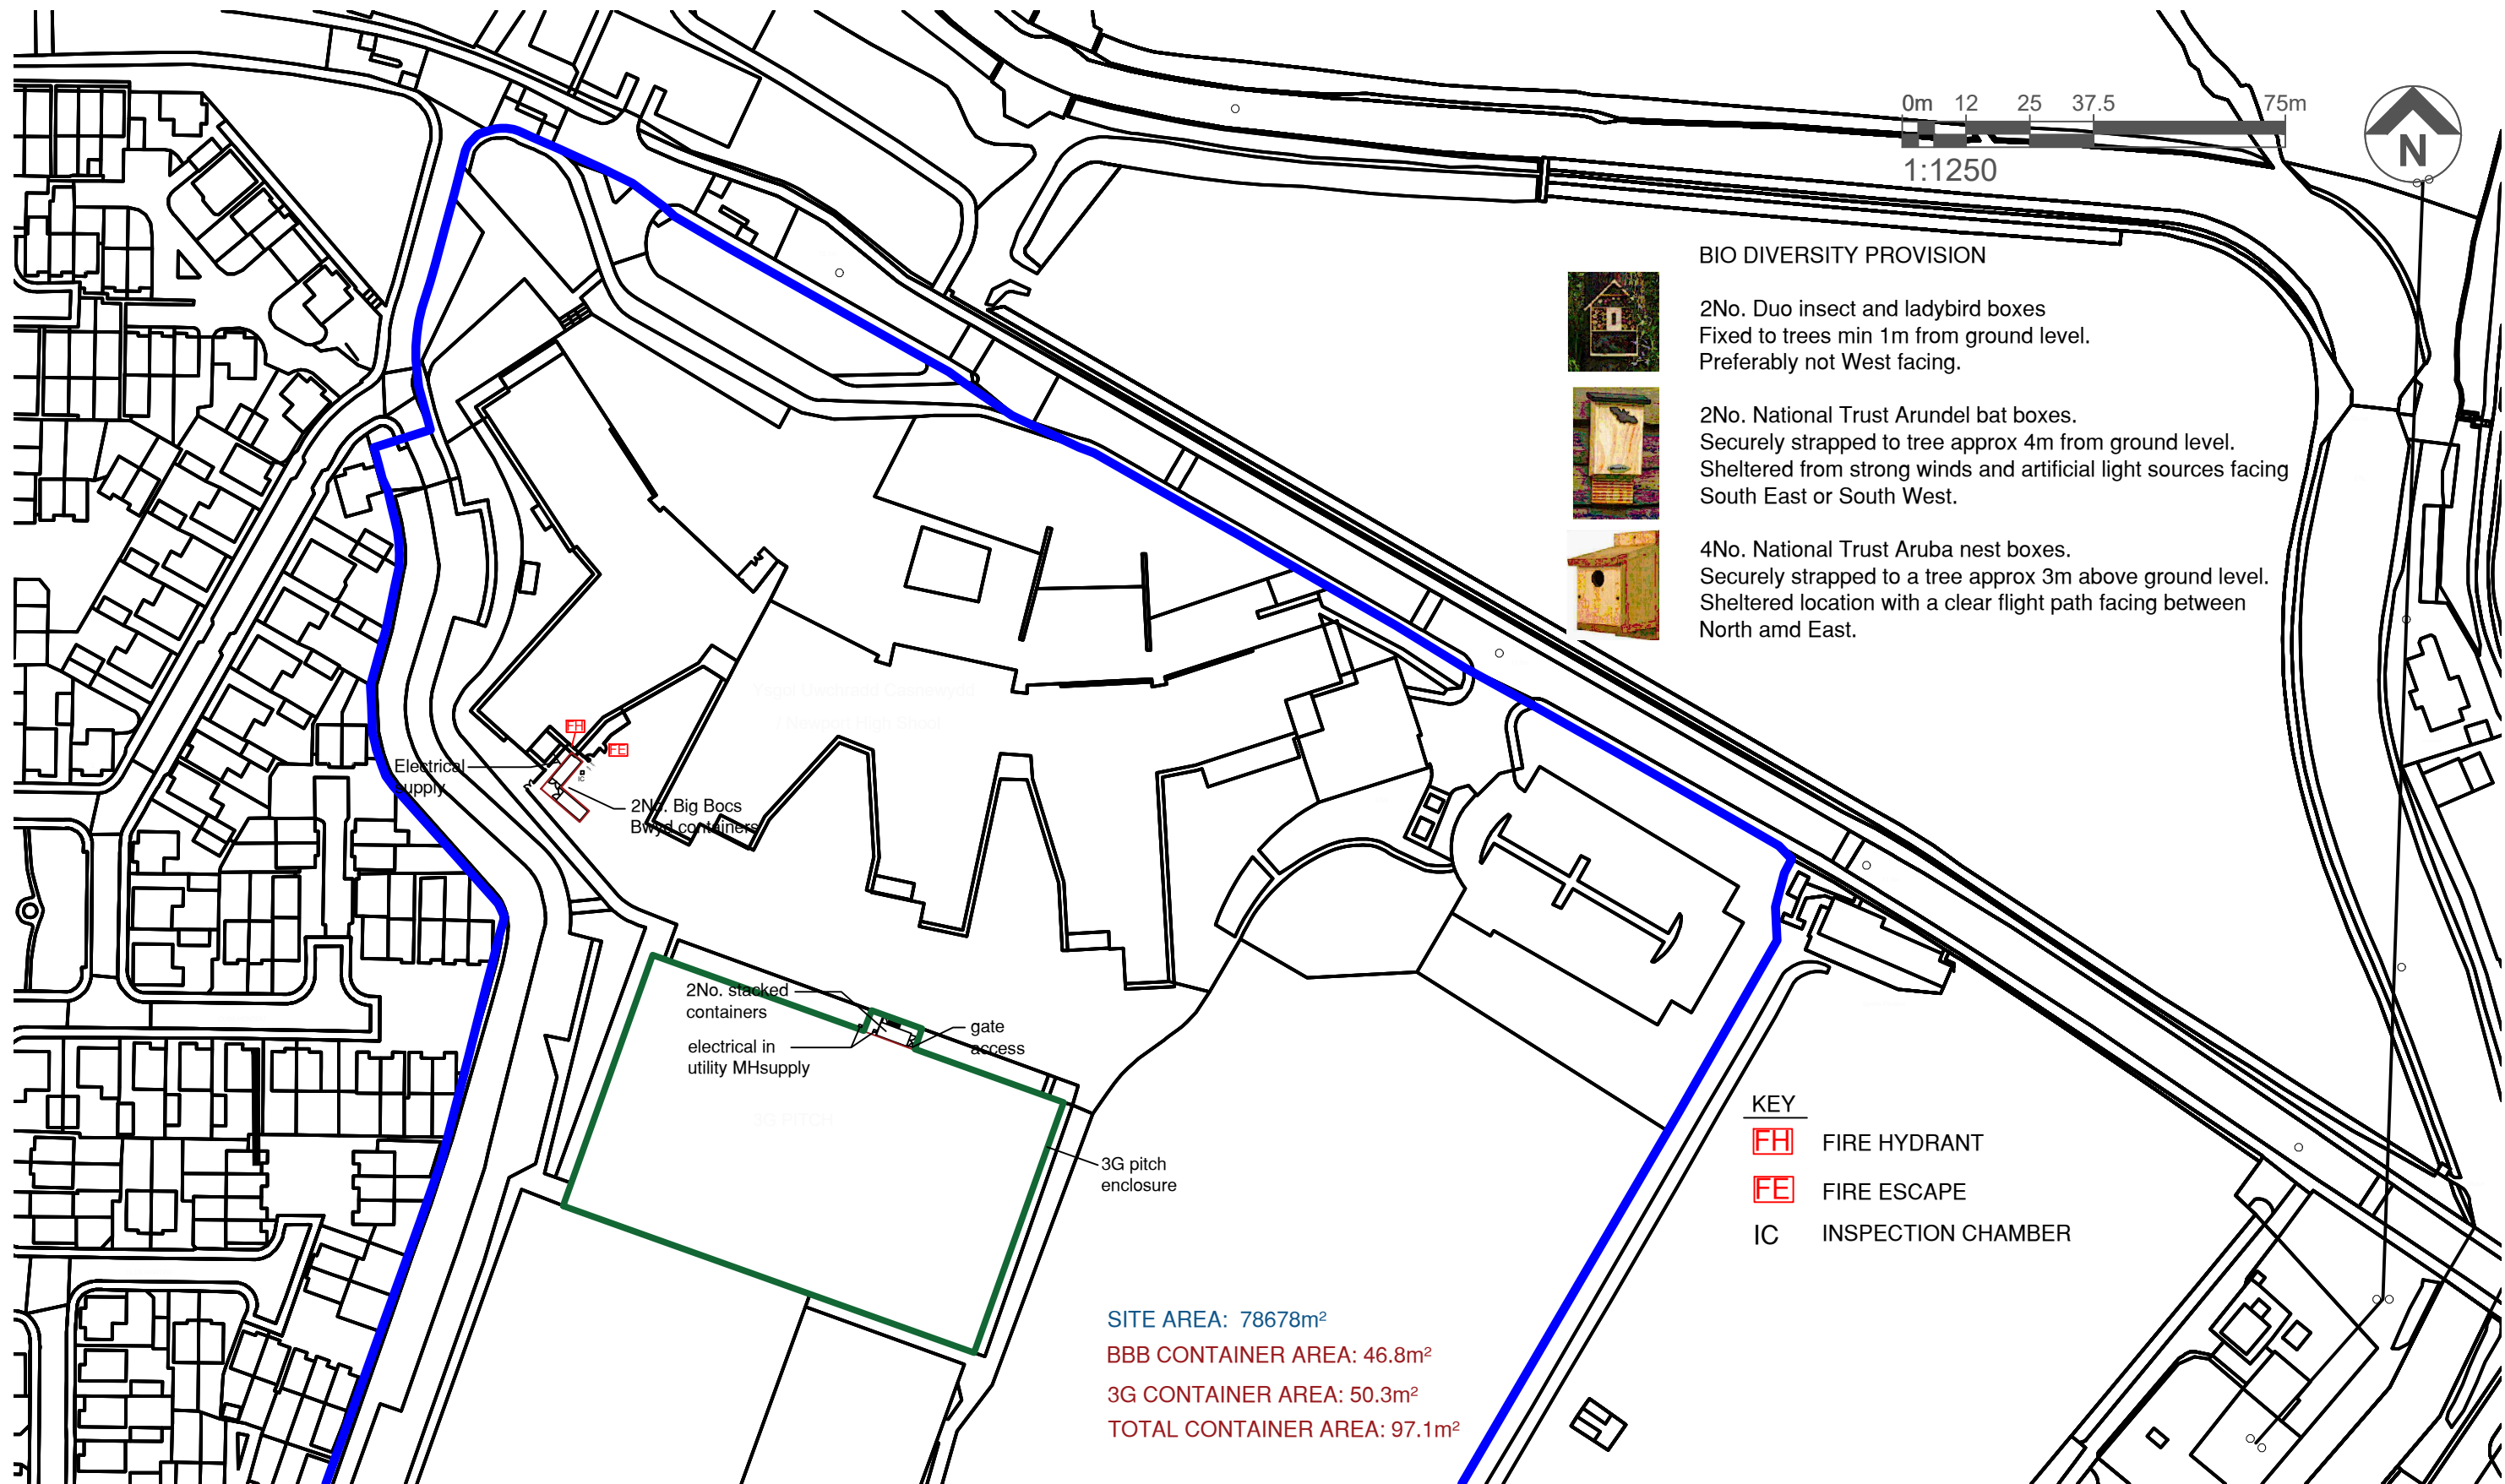

BIO DIVERSITY PROVISION



2No. Duo insect and ladybird boxes
Fixed to trees min 1m from ground level.
Preferably not West facing.



2No. National Trust Arundel bat boxes.
Securely strapped to tree approx 4m from ground level.
Sheltered from strong winds and artificial light sources facing
South East or South West.



4No. National Trust Aruba nest boxes.
Securely strapped to a tree approx 3m above ground level.
Sheltered location with a clear flight path facing between
North and East.

KEY

- FH** FIRE HYDRANT
- FE** FIRE ESCAPE
- IC** INSPECTION CHAMBER

SITE AREA: 78678m²
BBB CONTAINER AREA: 46.8m²
3G CONTAINER AREA: 50.3m²
TOTAL CONTAINER AREA: 97.1m²

THIS DRAWING IS PRODUCED FOR USE IN THIS PROJECT ONLY AND MAY NOT BE USED FOR ANY OTHER PURPOSE. CYSON CYMRU PROPERTY SERVICES ACCEPT NO LIABILITY FOR THE USE OF THIS DRAWING OTHER THAN THE PURPOSE FOR WHICH IT WAS INTENDED IN CONNECTION WITH THIS PROJECT AS RECORDED IN THE 'PURPOSE FOR ISSUE' AND 'FILE STATUS CODE'.

THIS DRAWING MAY NOT BE REPRODUCED IN ANY FORM WITHOUT PRIOR WRITTEN AGREEMENT OF CYSON CYMRU PROPERTY SERVICES.

© CROWN COPYRIGHT AND DATABASE RIGHTS 2026
ORDNANCE SURVEY LICENCE NUMBER:-

ORIGINAL
SHEET SIZE
A3

Revision A-9/07/26_Location of 3G pith containers amended, are of 3g pitch containers revised.utility MH added for electrical services.

FIRST ISSUE

P0							
REV	DRAWN	DATE	CHECKED	DATE	APPROVED	DATE	

CLIENT
NEWPORT HIGH SCHOOL BETTWS

PROJECT
2No. BBB CONTAINERS AND 2No. 3G PITCH CONTAINERS

TITLE
PROPOSED LOCATION PLAN



1st Floor, Caradog House, Cleppa Park, Newport, Wales,
NP10 8UG, Tel: 01633 656 690; web:www.cysoncymru.co.uk

SCALES DISCIPLINE PROJECT NUMBER
1:1250 ARCH 00-0-0000

DRAWING NUMBER REV CODE
CC-DR-A-()-002** **A**

STATUS CODE	PURPOSE OF ISSUE	DRAWN
S0	PLANNING APPROVAL	

Date Plotted: 16 July 2026 08:27:07

© COPYRIGHT CYSON CYMRU 2026