


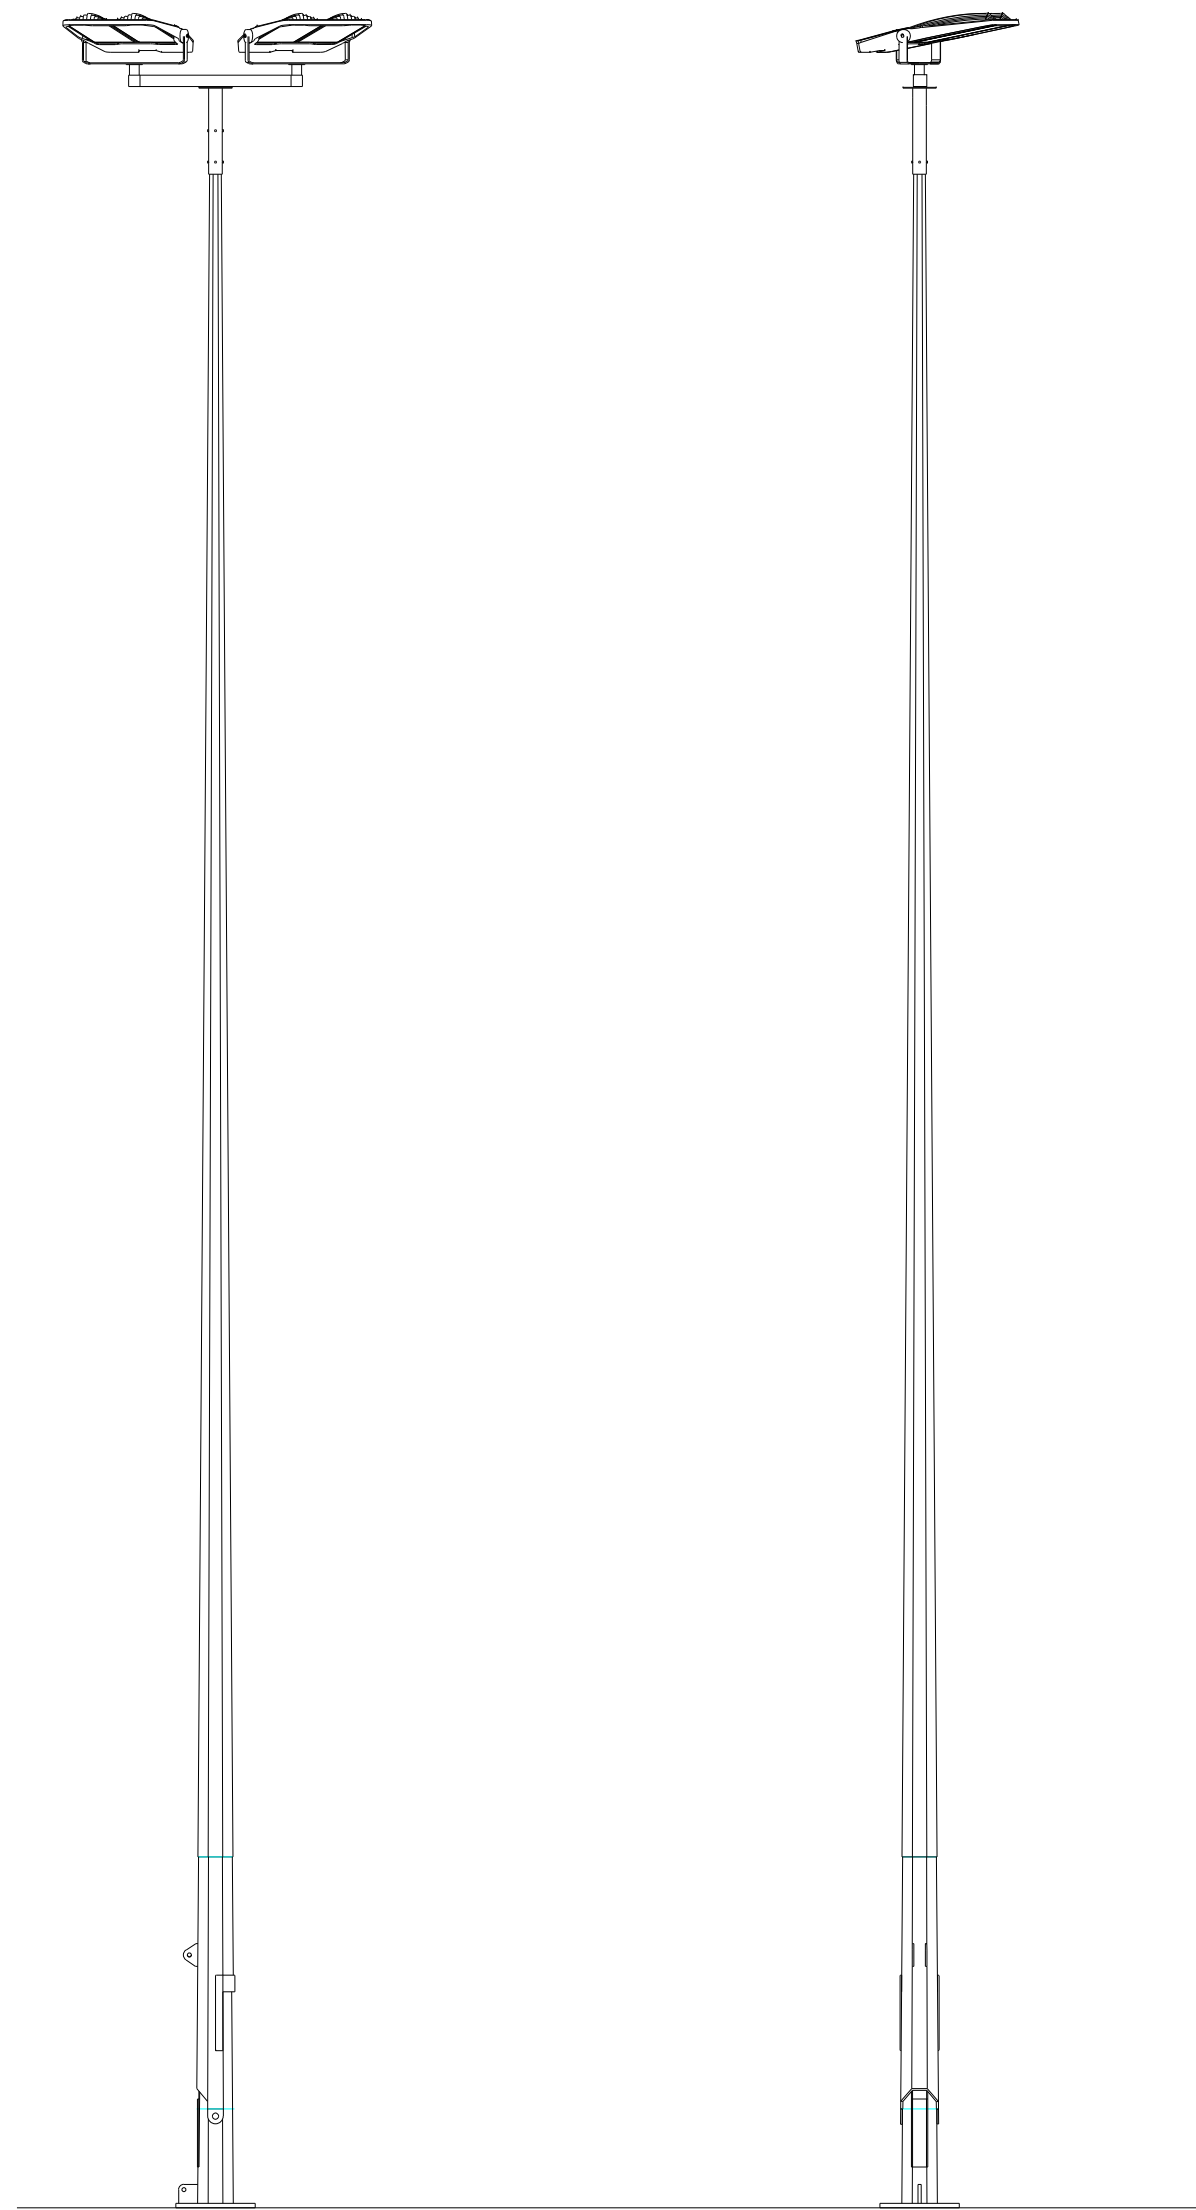


Front view

14m high floodlight
mast with luminaries

Side view

14m high floodlight
mast with luminaries


FLOODLIGHT
ELEVATIONS 1:50

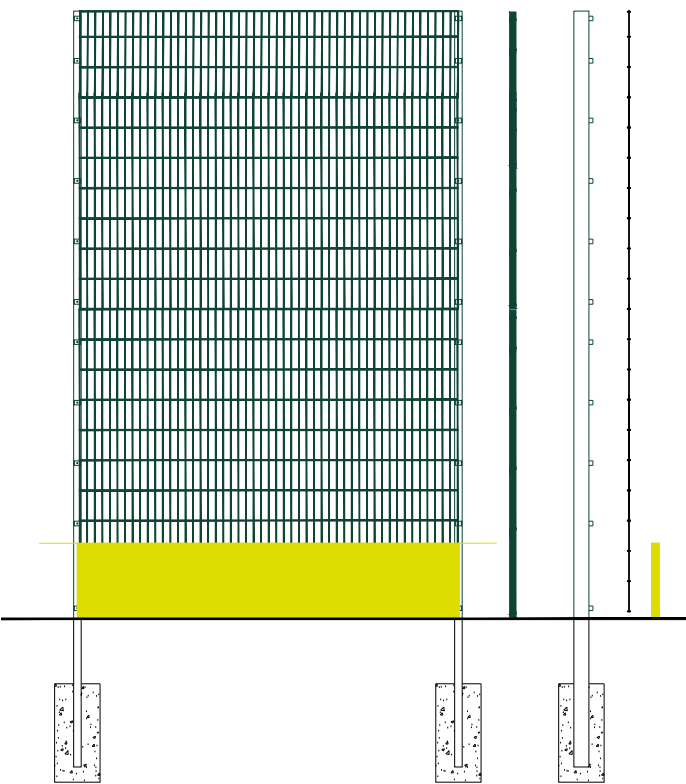

Front view

4m high ball stop fence
around pitch with 500mm
high infill retaining boards

PERIMETER FENCE
ELEVATION 1:50

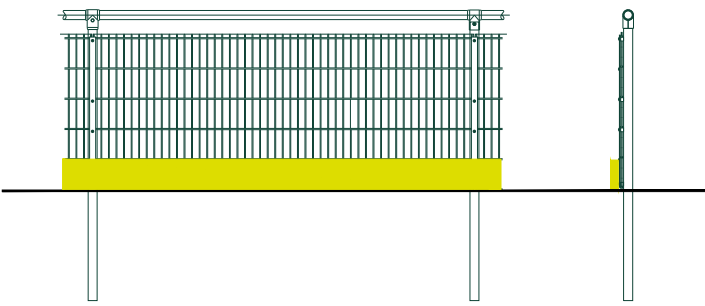


Front view

1.2m high spectator fence
with 250mm high infill
retaining boards

SPECTATOR FENCE
ELEVATION 1:50




Scale bar 1 : 50

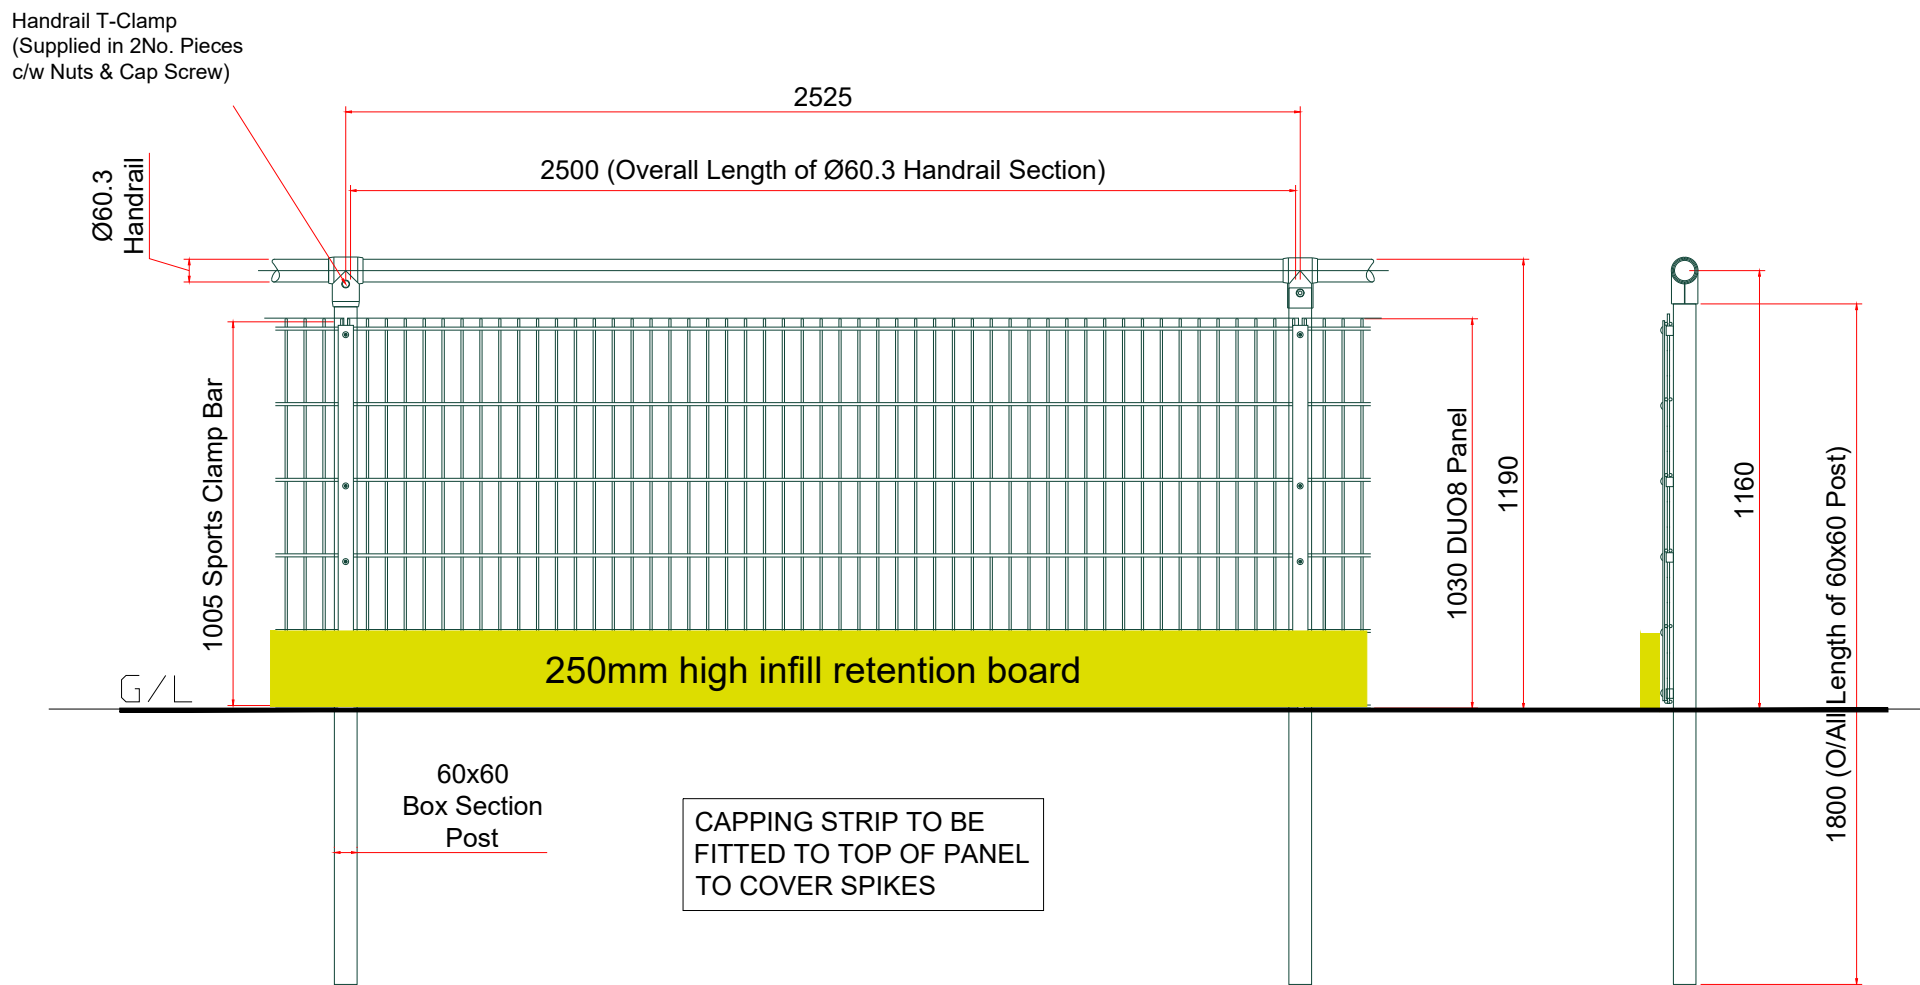

1200mm HIGH SPECTATOR FENCE

SIDE ELEVATION

SPECTATOR FENCE ELEVATION 1:20

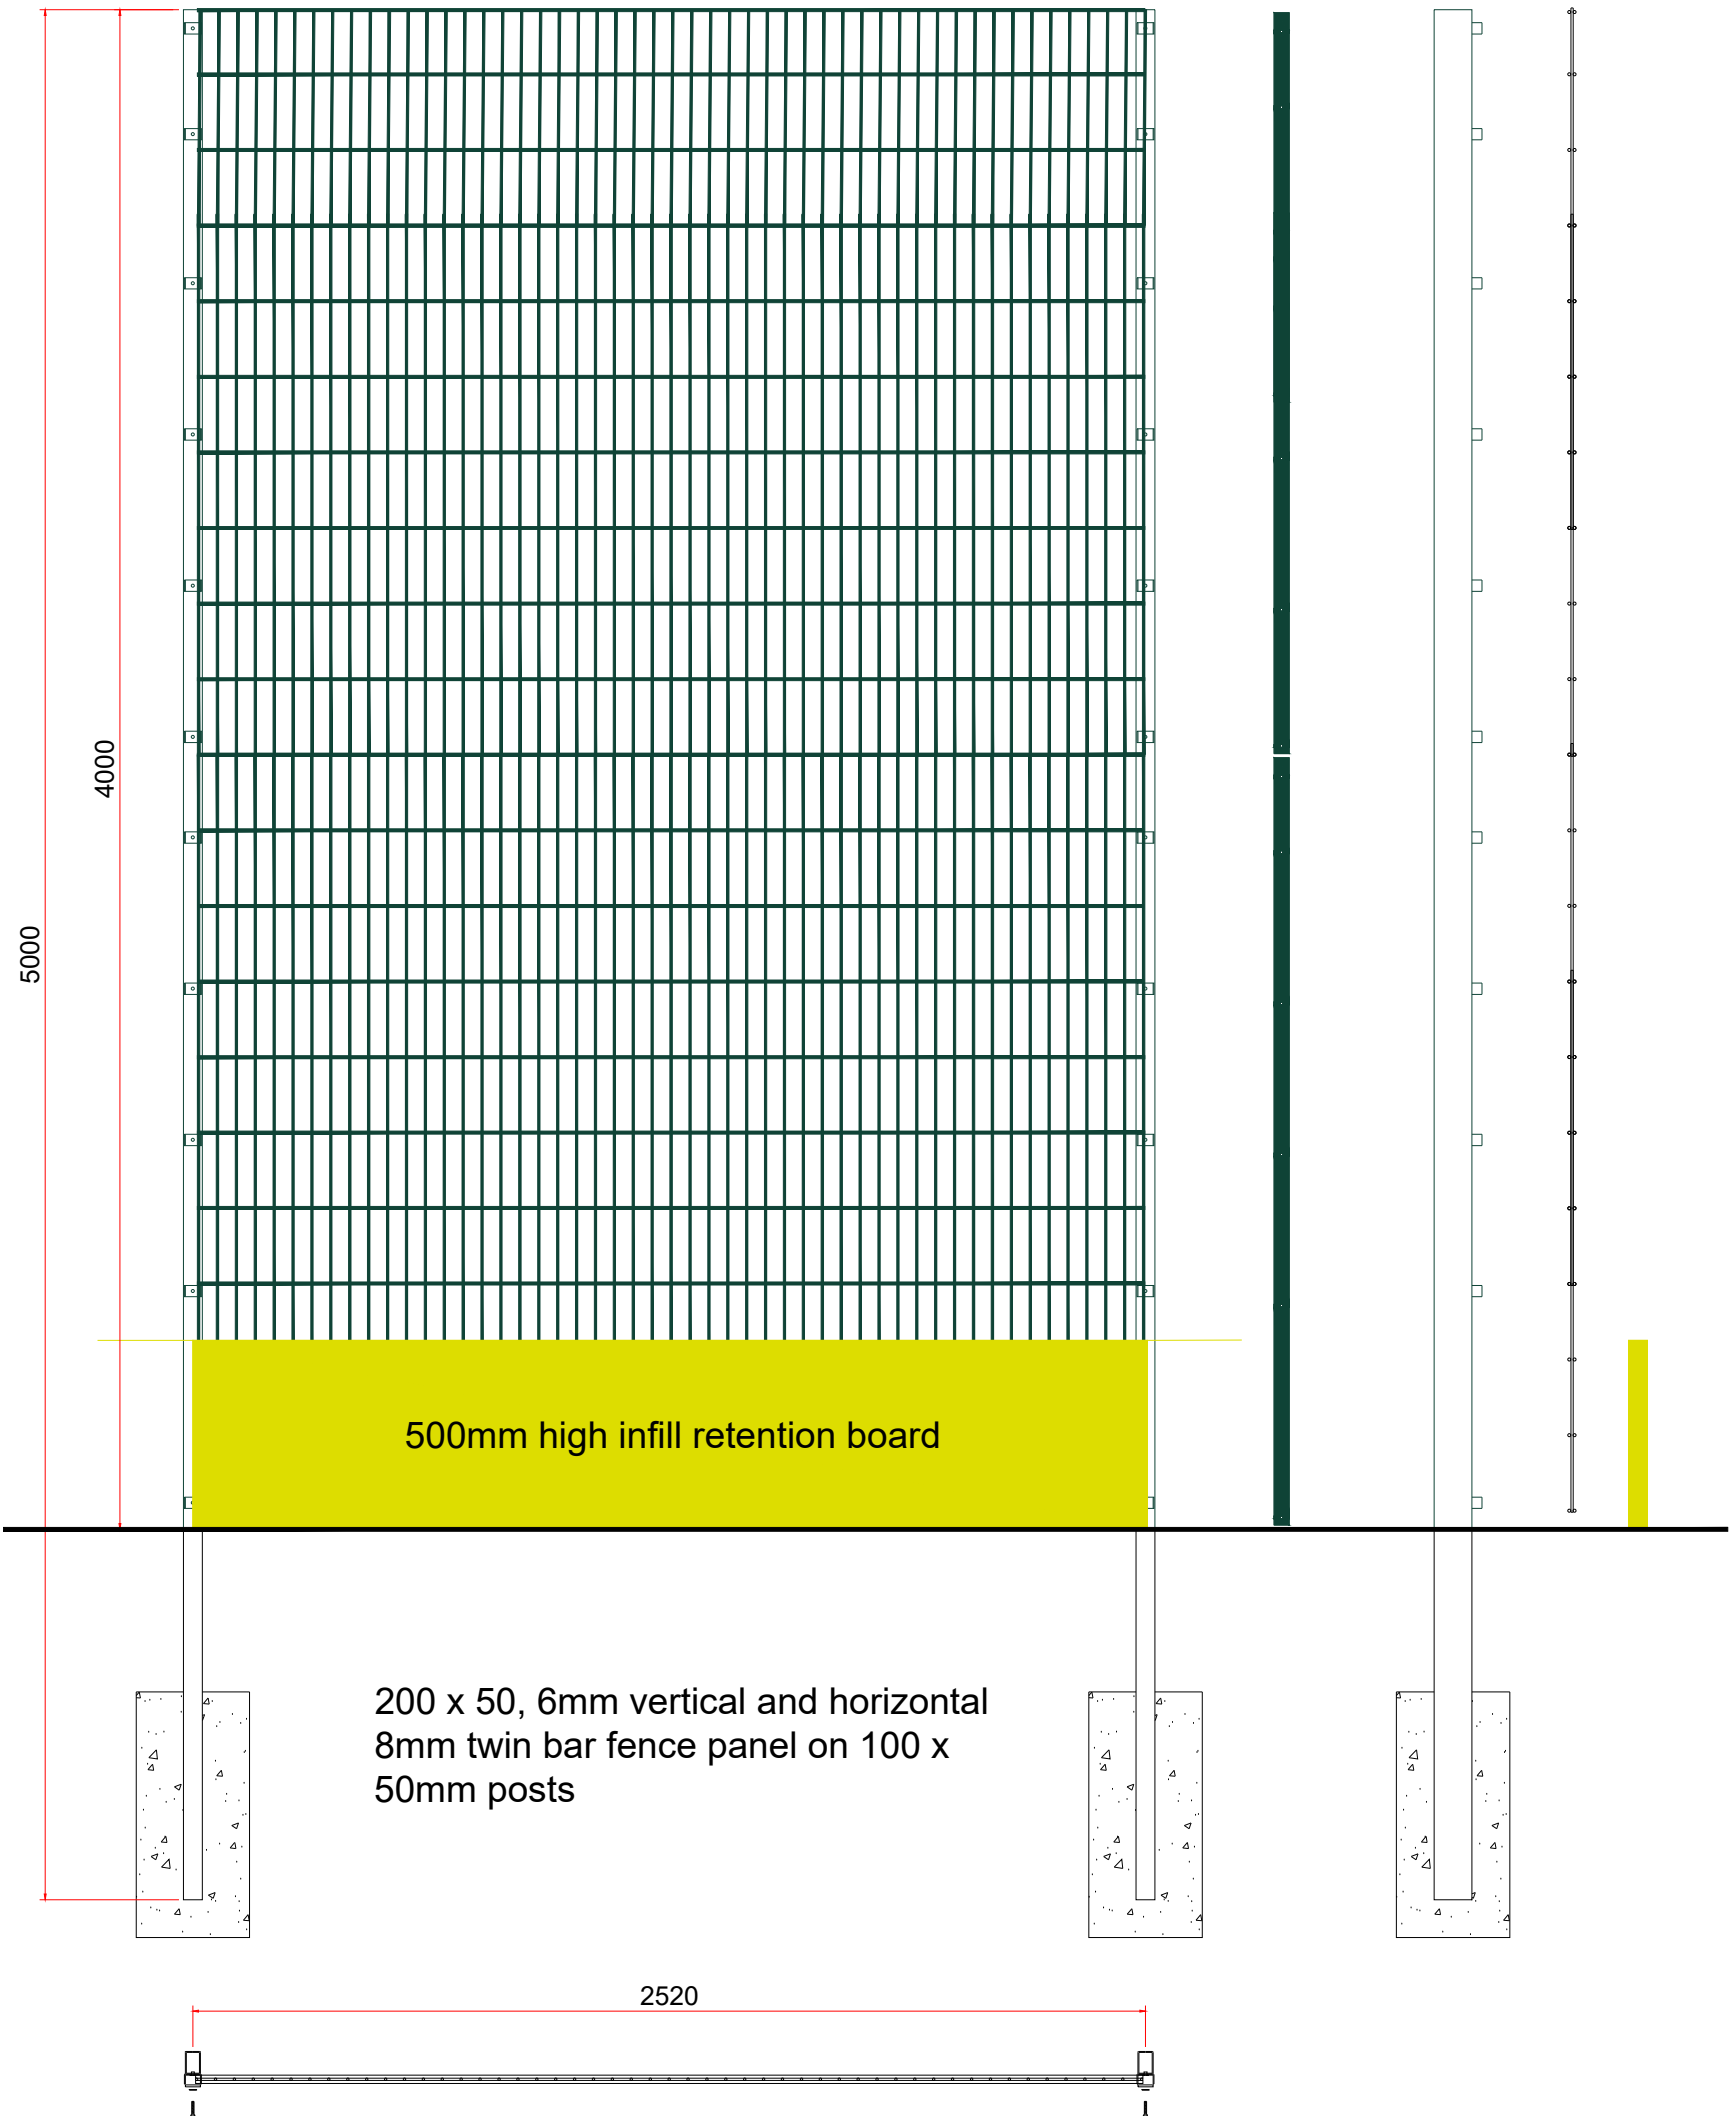

FULL PANEL PLAN
100 x 50 Posts

PERIMETER FENCE ELEVATION 1:20



Scale bar 1 : 20

- 1 - ALL DIMENSIONS TO BE CHECKED ON SITE PRIOR TO COMMENCEMENT OF WORKS.
- 2 - THIS DRAWING IS © COPYRIGHT. THIS DRAWING AND DESIGN MUST NOT BE COPIED OR USED WITHOUT THE EXPRESS CONSENT OF ALAN LEWIS LTD
- 3 - ALL PERSONNEL SHOULD BE AWARE OF THE HEALTH AND SAFETY PLAN WHICH IS RETAINED IN THE SITE MANAGERS OFFICE

HEALTH AND SAFETY NOTE

ALL PERSONNEL SHOULD BE AWARE OF THE HEALTH AND SAFETY PLAN WHICH IS RETAINED IN THE SITE MANAGERS OFFICE

NOTES

Alan Lewis Ltd

Sports Surface Consultant and Groundstaff Mentor
M: 07435 976247 E: alanlewisltd@btconnect.com
1A Crowmeole Lane Shrewsbury SY3 8AX

PROJECT TITLE	PROJECT NUMBER
NEWPORT HIGH SCHOOL	MUK2985

TITLE

PROPOSED 3G
RUGBY PITCH
DETAILS

DRAWING No	REV	SCALE
AL-MUK2985-05		1:50 & 1:20
DRAWN BY	DATE	10-10-23
Haidee Johnson		
CHECKED BY	SIZE/PLDT	A1
ACAD FILE		