



Scale bar 1 : 200

1 - ALL DIMENSIONS TO BE CHECKED ON SITE PRIOR TO COMMENCEMENT OF WORKS.
2 - THIS DRAWING IS © COPYRIGHT, THIS DRAWING AND DESIGN MUST NOT BE COPIED OR USED WITHOUT THE EXPRESS CONSENT OF ALAN LEWIS LTD
3 - ALL PERSONNEL SHOULD BE AWARE OF THE HEALTH AND SAFETY PLAN WHICH IS RETAINED IN THE SITE MANAGERS OFFICE

HEALTH AND SAFETY NOTE


ALL PERSONNEL SHOULD BE AWARE OF THE HEALTH AND SAFETY PLAN WHICH IS RETAINED IN THE SITE MANAGERS OFFICE

NOTES


▽G.L=12.98 Proposed Levels

▽G.L=12.75 Existing levels


Existing ground level

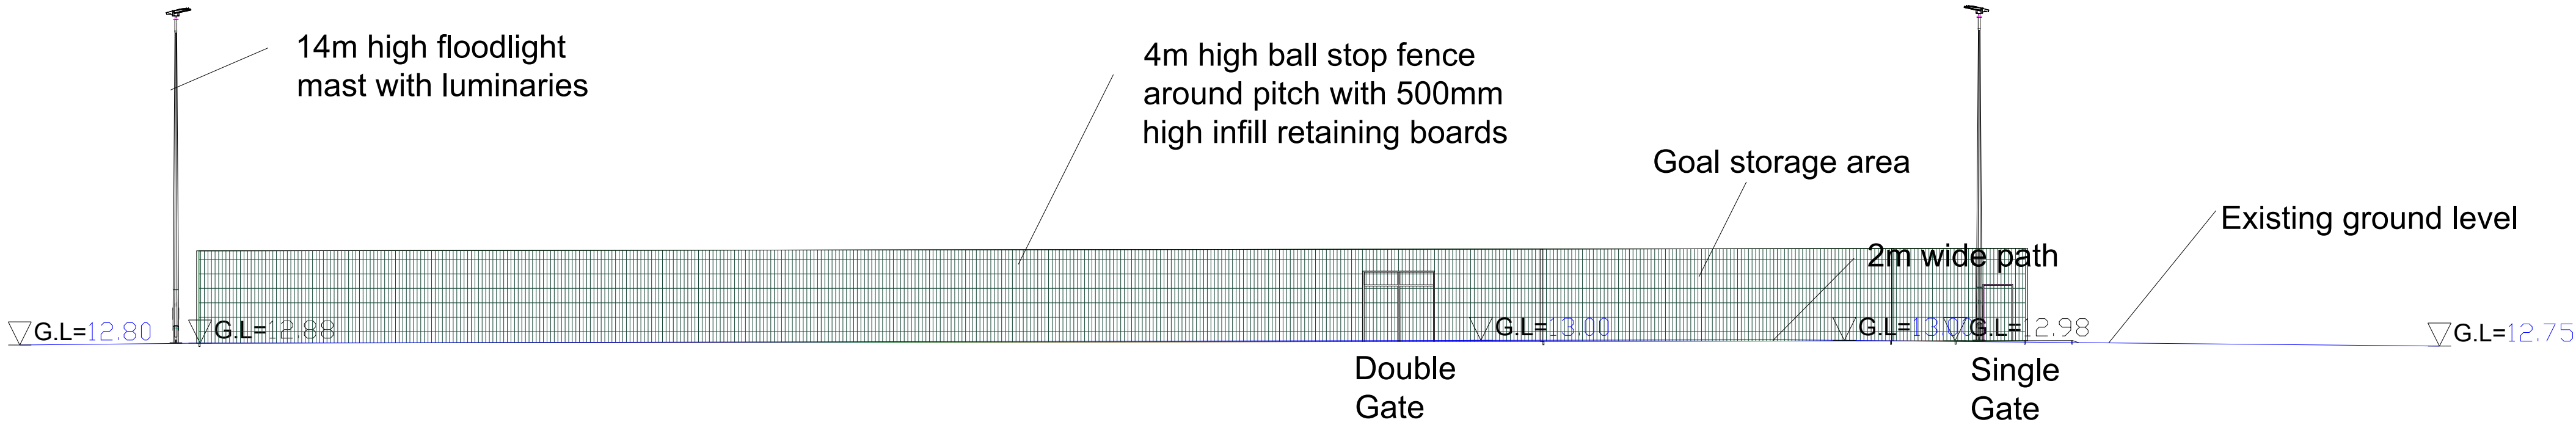


ELEVATION A 1:200

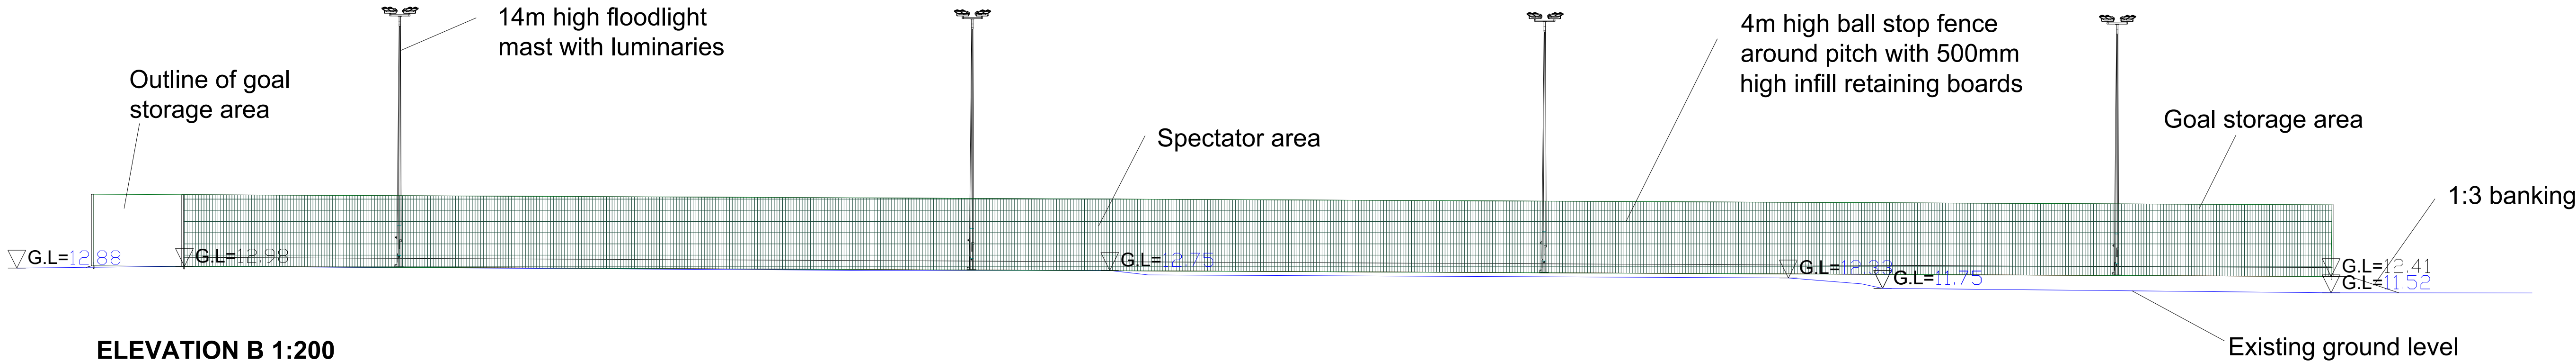

ELEVATION B 1:200

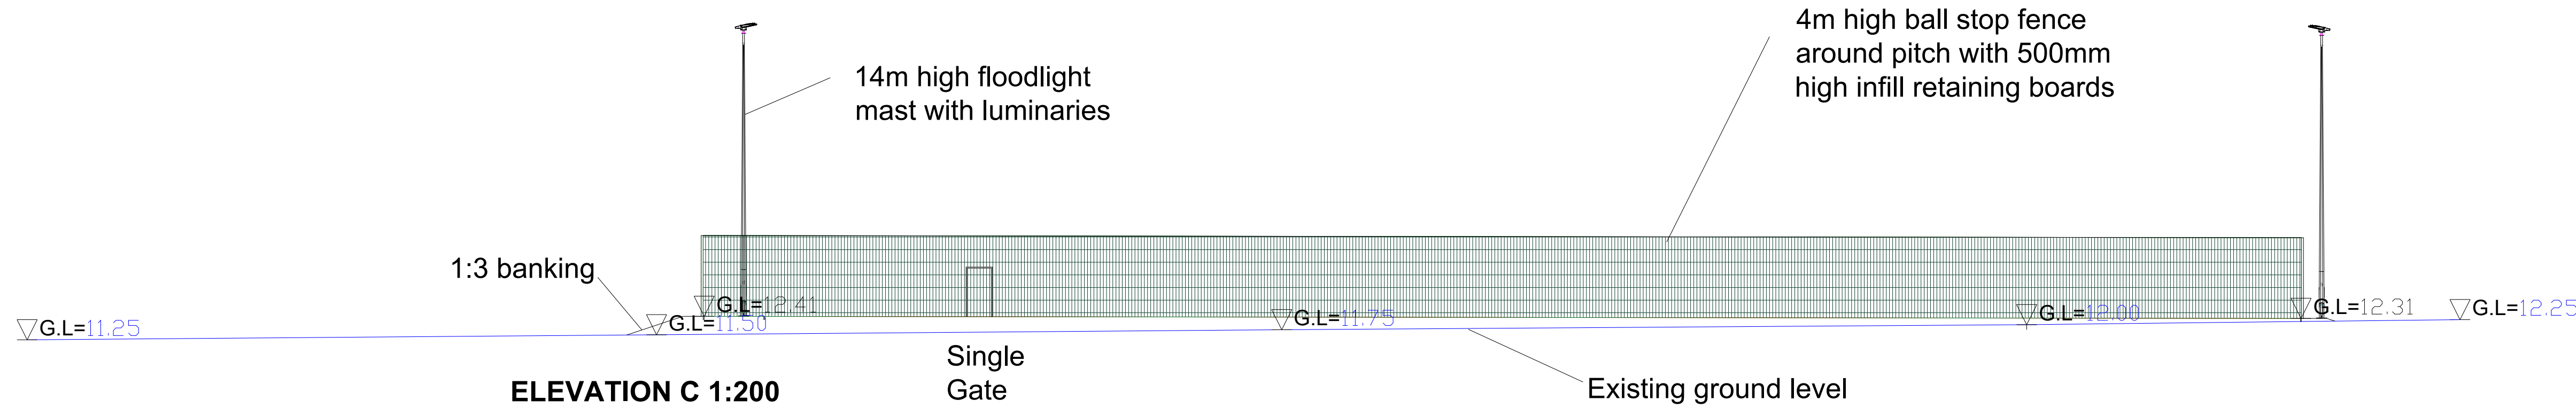

ELEVATION C 1:200

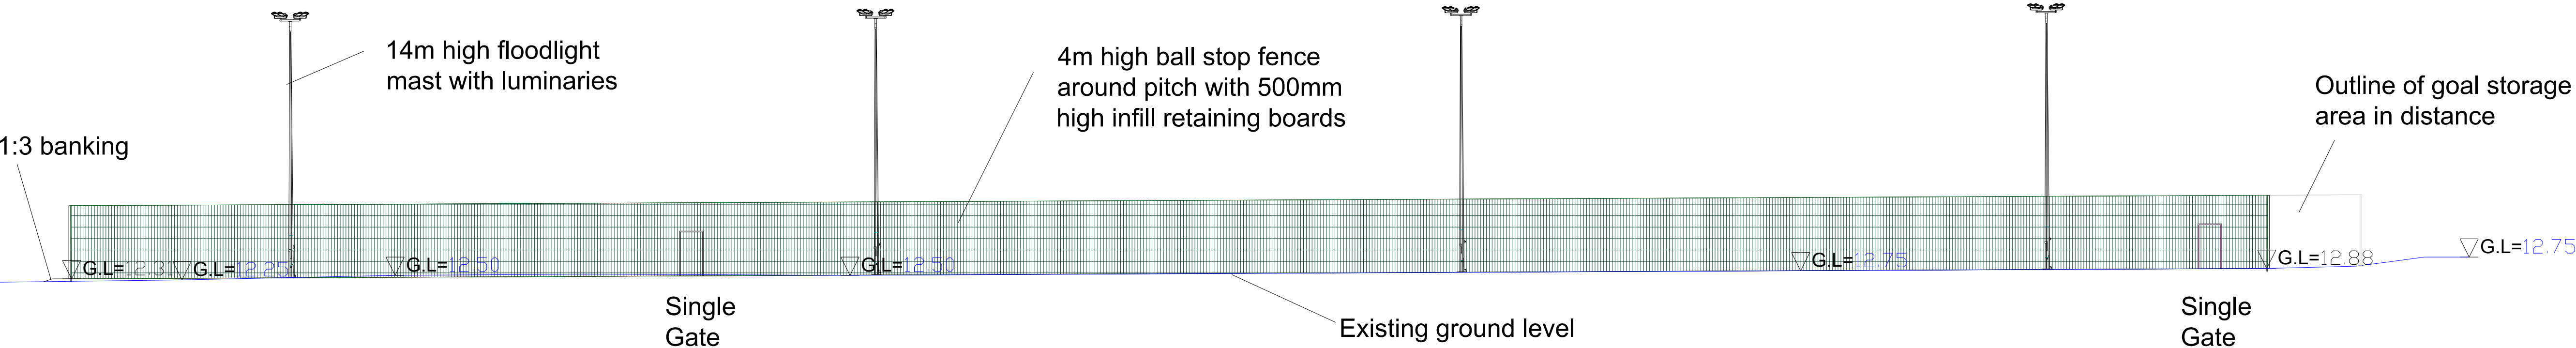

ELEVATION D 1:200

Alan Lewis Ltd

Sports Surface Consultant and Groundstaff Mentor
M: 07435 976247 E: alanlewisltd@btconnect.com
1A Crowmeole Lane Shrewsbury SY3 8AX

PROJECT TITLE	PROJECT NUMBER
NEWPORT HIGH SCHOOL	MUK2985

TITLE

PROPOSED 3G RUGBY PITCH ELEVATIONS WITH LEVELS

DRAWING No	REV	SCALE
AL-MUK2985-06		1:200
DRAWN BY Haidee Johnson	DATE 10-10-23	
CHECKED BY	SIZE/PLDT A1	
ACAD FILE		