



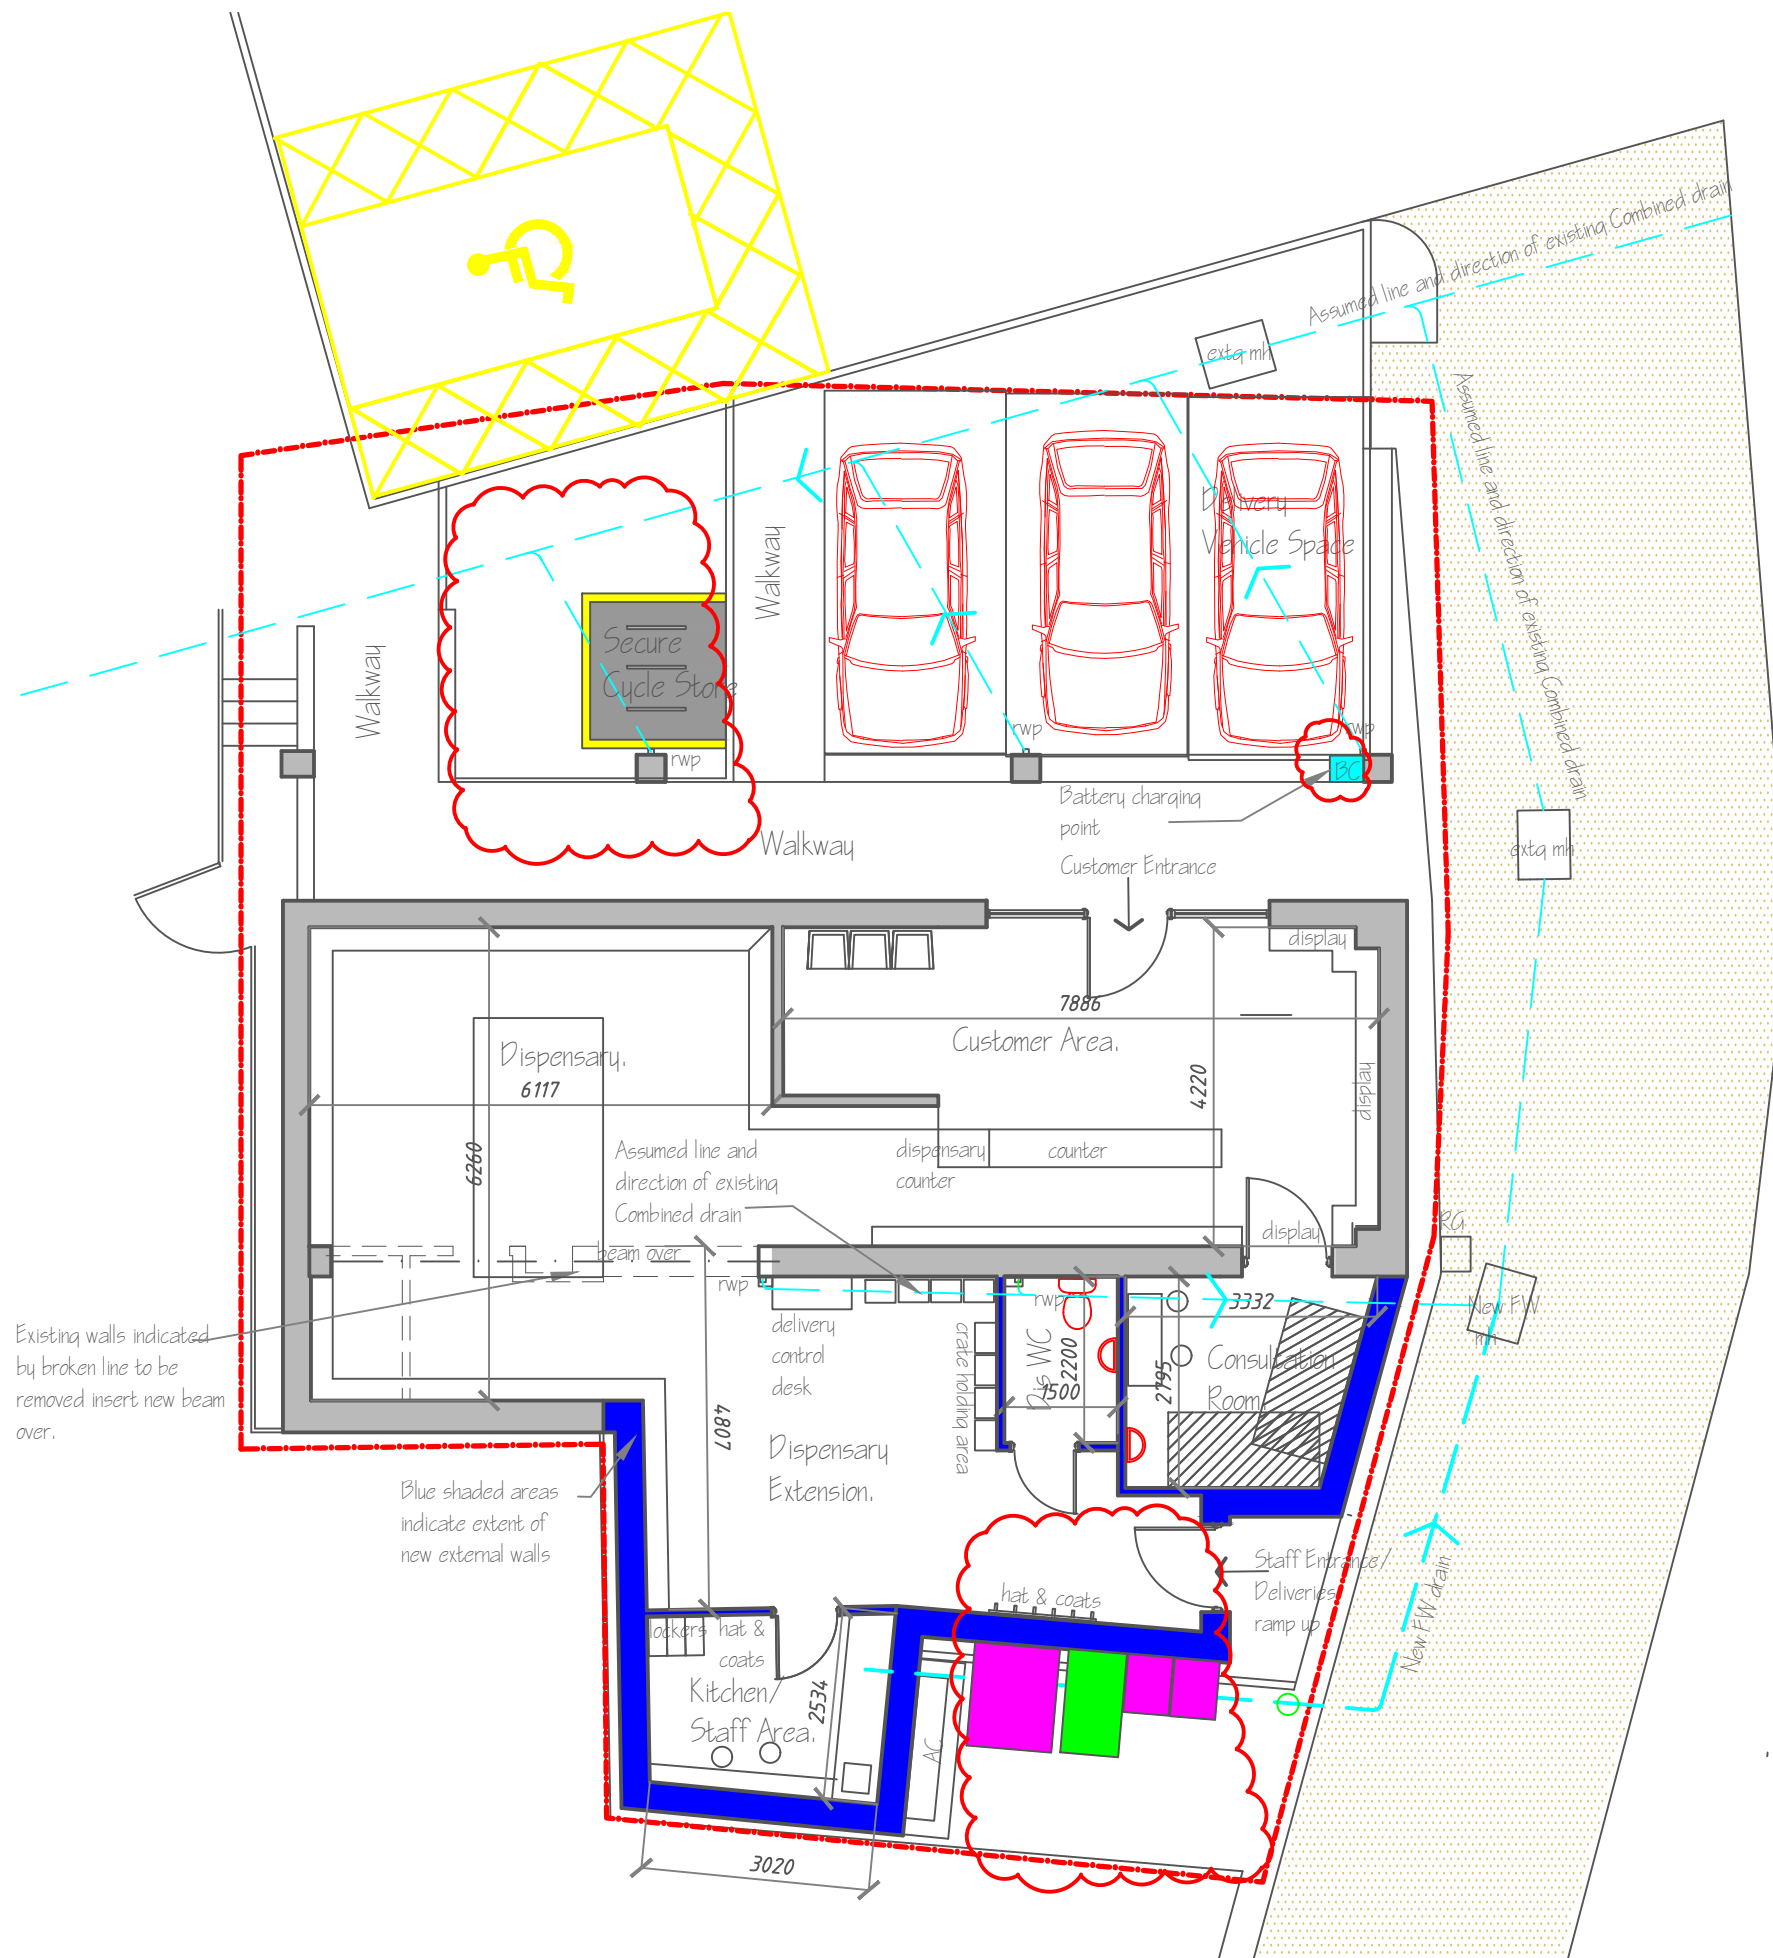

6 Bike Canterbury Secure Cycle Shelter
H2000 x W2050 x D1900mm - 3 Racks / 6 Bikes

- KEY:
-Indicates new walls
 -Battery Charging point for delivery vehicle.

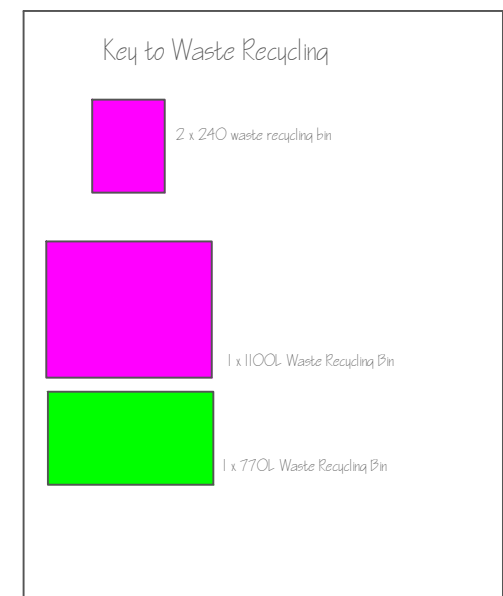

C	Drawing revised See Red Revision Cloud.	15.07.26
B	Drawing revised See Red Revision Cloud.	22.06.26
A	Drawing revised See Red Revision Cloud.	11.05.26
Rev	Description	Date

Project Client Mr G Thomas	Project Title Extension and Alterations to Malpas Brook Pharmacy 135 Goodrich Crescent, Newport NP20 5PF	Drawing Title Ground Floor Proposed Layout	THIS DRAWING IS COVERED BY COPYRIGHT WHICH REMAINS WITH HOWARD HICKS DESIGN AND MUST NOT BE REPRODUCED IN ANY FORM WITHOUT THEIR EXPRESS PERMISSION.	Scale 1:100 @ A3 Drawn by HH	Date	Drawing No. PLOS	Job No. 2226	Howard Hicks Design Architectural Designers, Technologists, Building Surveyors 6 Ash Green, Oakfield, Torfaen, Cwmbran, Torfaen, Wales NP44 3DT Mob 07984 971763 howard@howardhicksdesign.com	
					Checked	Status Planning	Rev.No. C		