


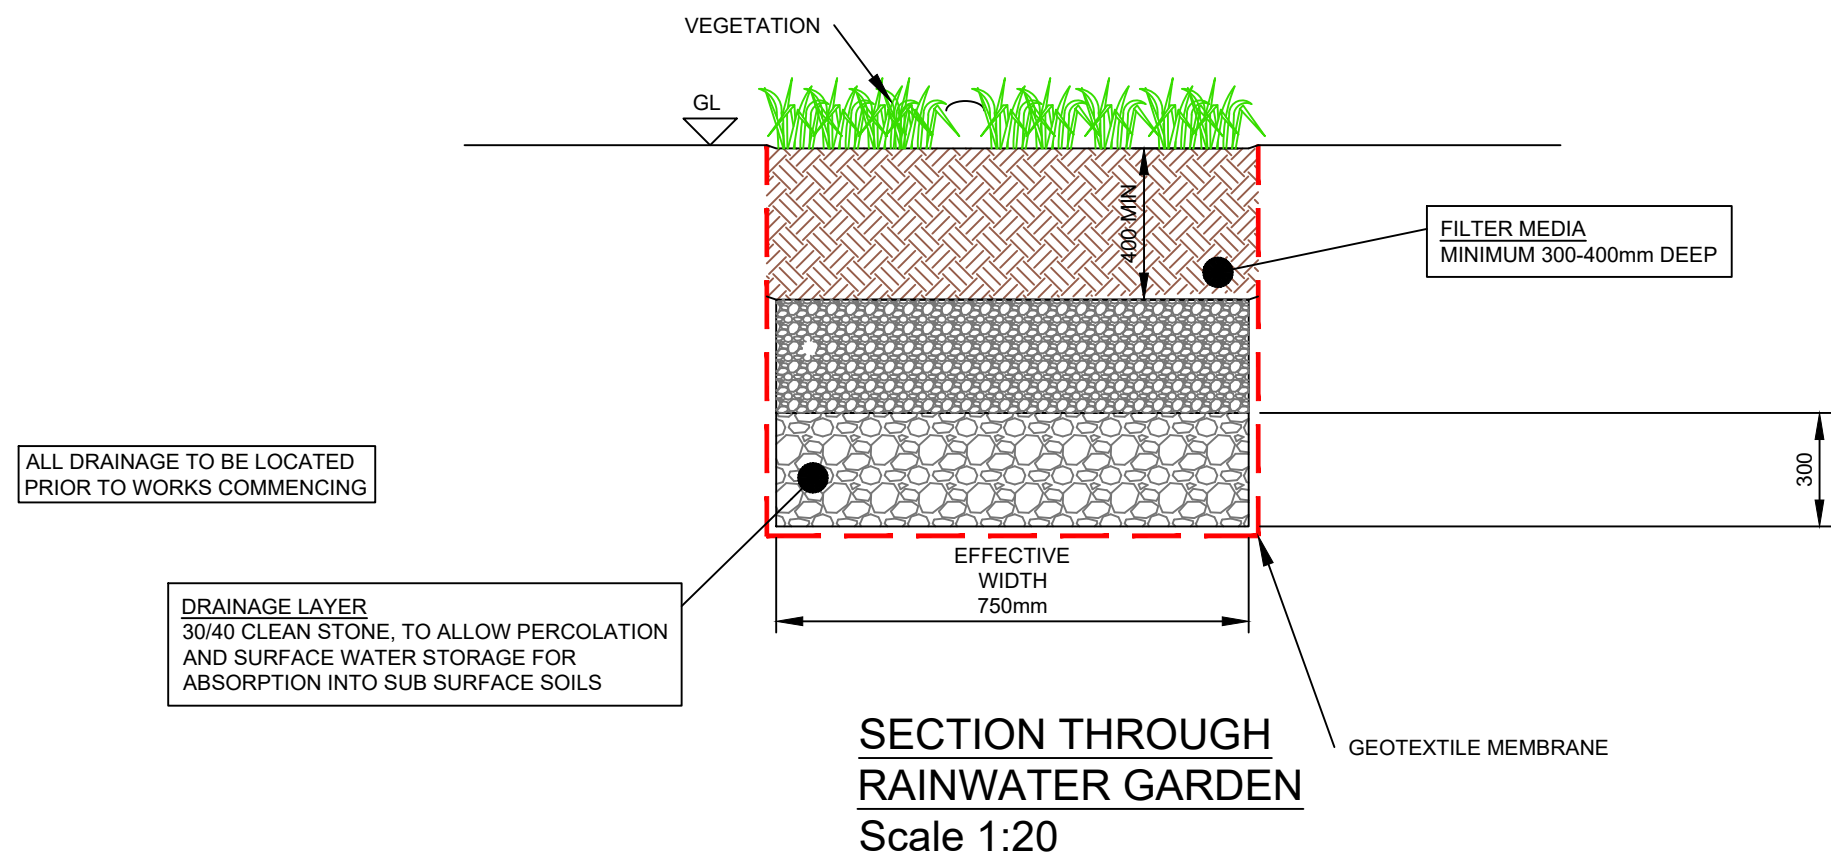

REV.	By	Date	Description						
 STEVE MORGAN ASSOCIATES CONSULTING ENGINEERS 9 Clytha Park Road Newport NP20 4PB tel: 01633 266244 fax: 01633 266275 e-mail: engineers@smalimited.co.uk Web: smalimited.co.uk				Client LEIGH EDWARDS	Project Description 14A BANK STREET RAINWATER GARDEN DETAIL	Drawn HG	Date 01/05/25	Scales 1:20@A3	Project Number 1228287
						Checked SM	Date 01/05/25	Drawing Number DR-704	Rev. E