


Note
This drawing is copyright.

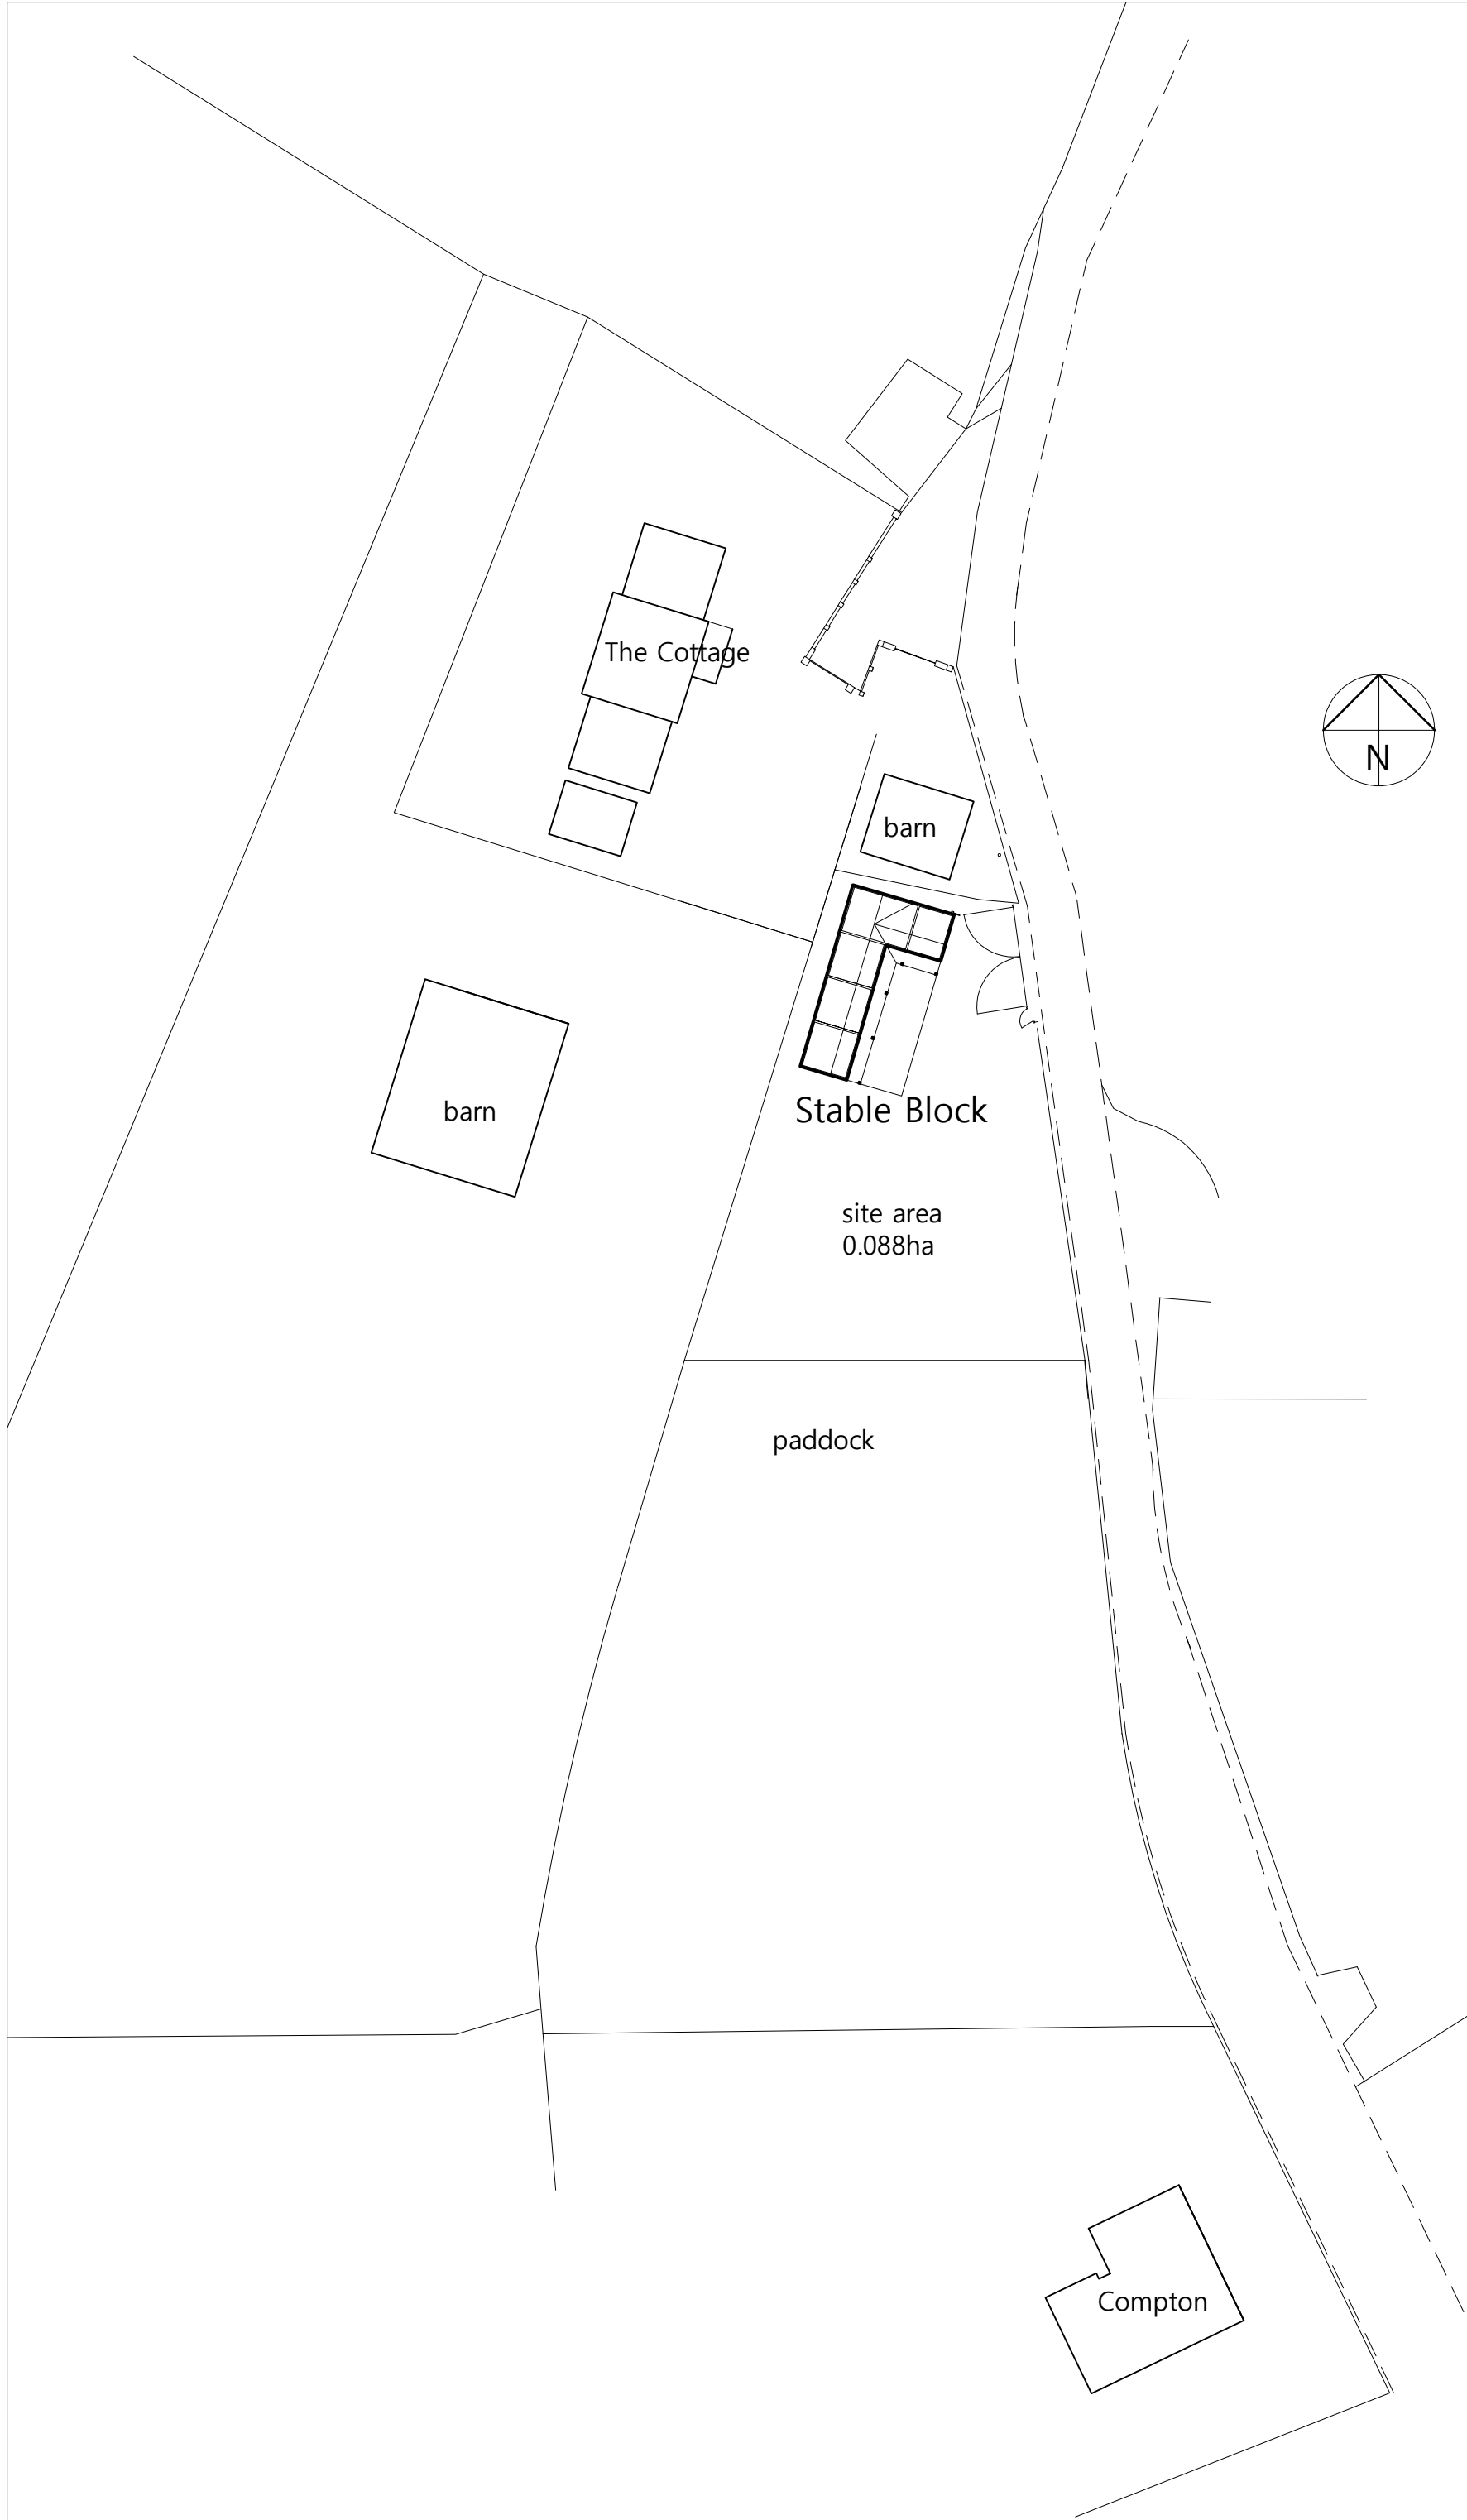

Revisions

C. M. Design
Architectural, Building and
Planning Consultants
'Stelvio', The Park, Pontypool,
Gwent, NP4 8BJ
tel. 01495 651928
mob. 07811 324628

drawing
Block Plan

Project
**Proposed Stable Block
on Land at Llandevaud,
Chepstow Road,
Newport**

scale
1:500@A3

date
Jan 26

drawn
cm

stage

project ref.

drawing No
TJ/Llan/05

rev