

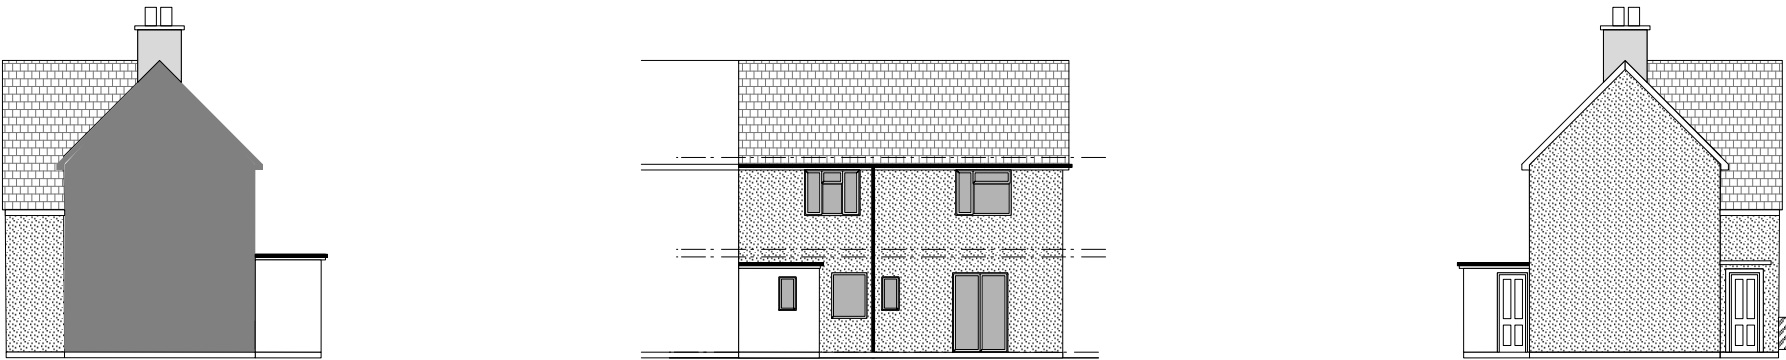


EXISTING ELEVATIONS

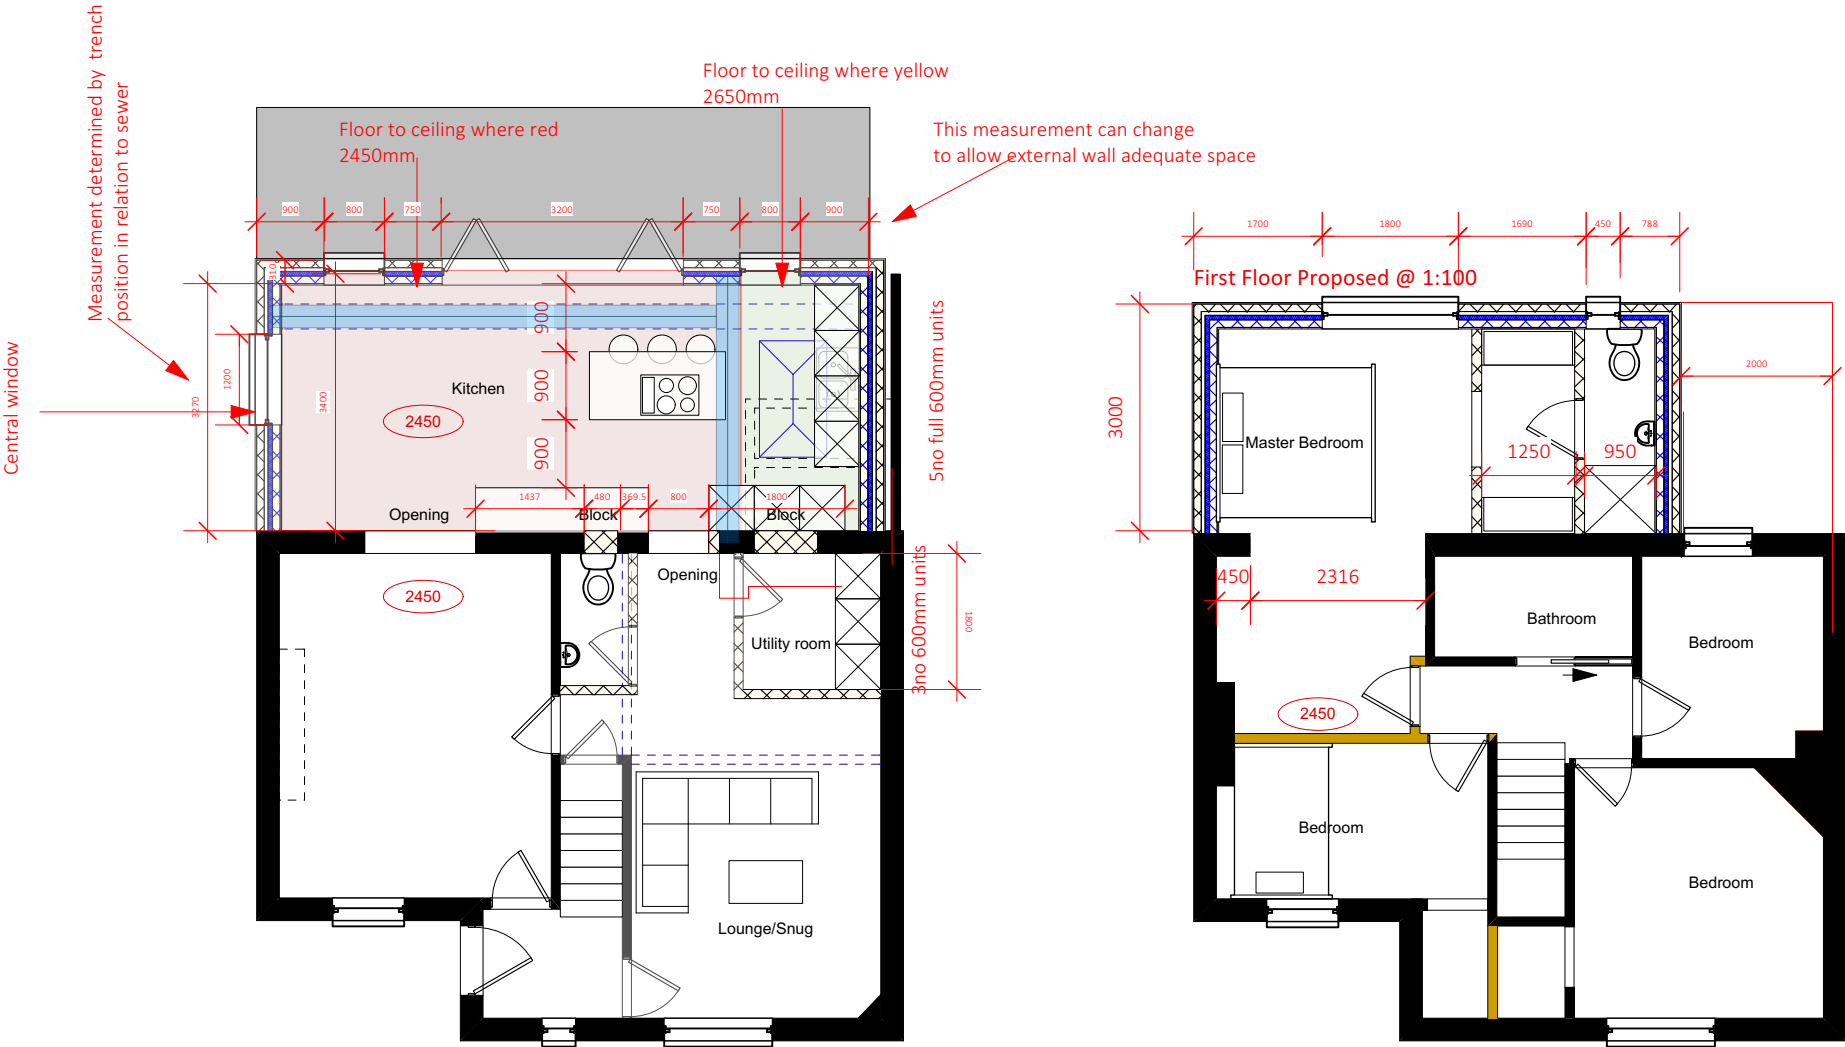

PROPOSED ELEVATIONS

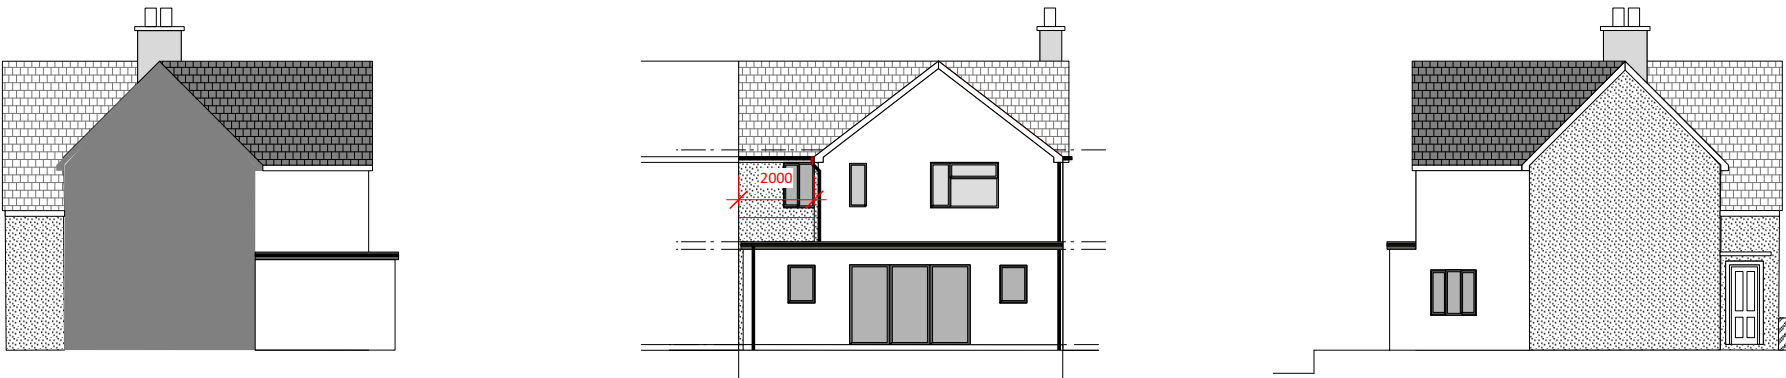

 Skerryvore Designs Ltd skerryvoredesigns.co.uk Phone 01633 897922 Mobile 07816 934352 contact@skerryvoredesigns.co.uk	JOB TITLE 13 The Uplands Rogerstone NP10 9FA		DRAWING TITLE Building Regulations: Plans and elevations	DRAWING No. SD896 BR01b
				SCALE 1:100 @ A3
				DATE Feb 2024