


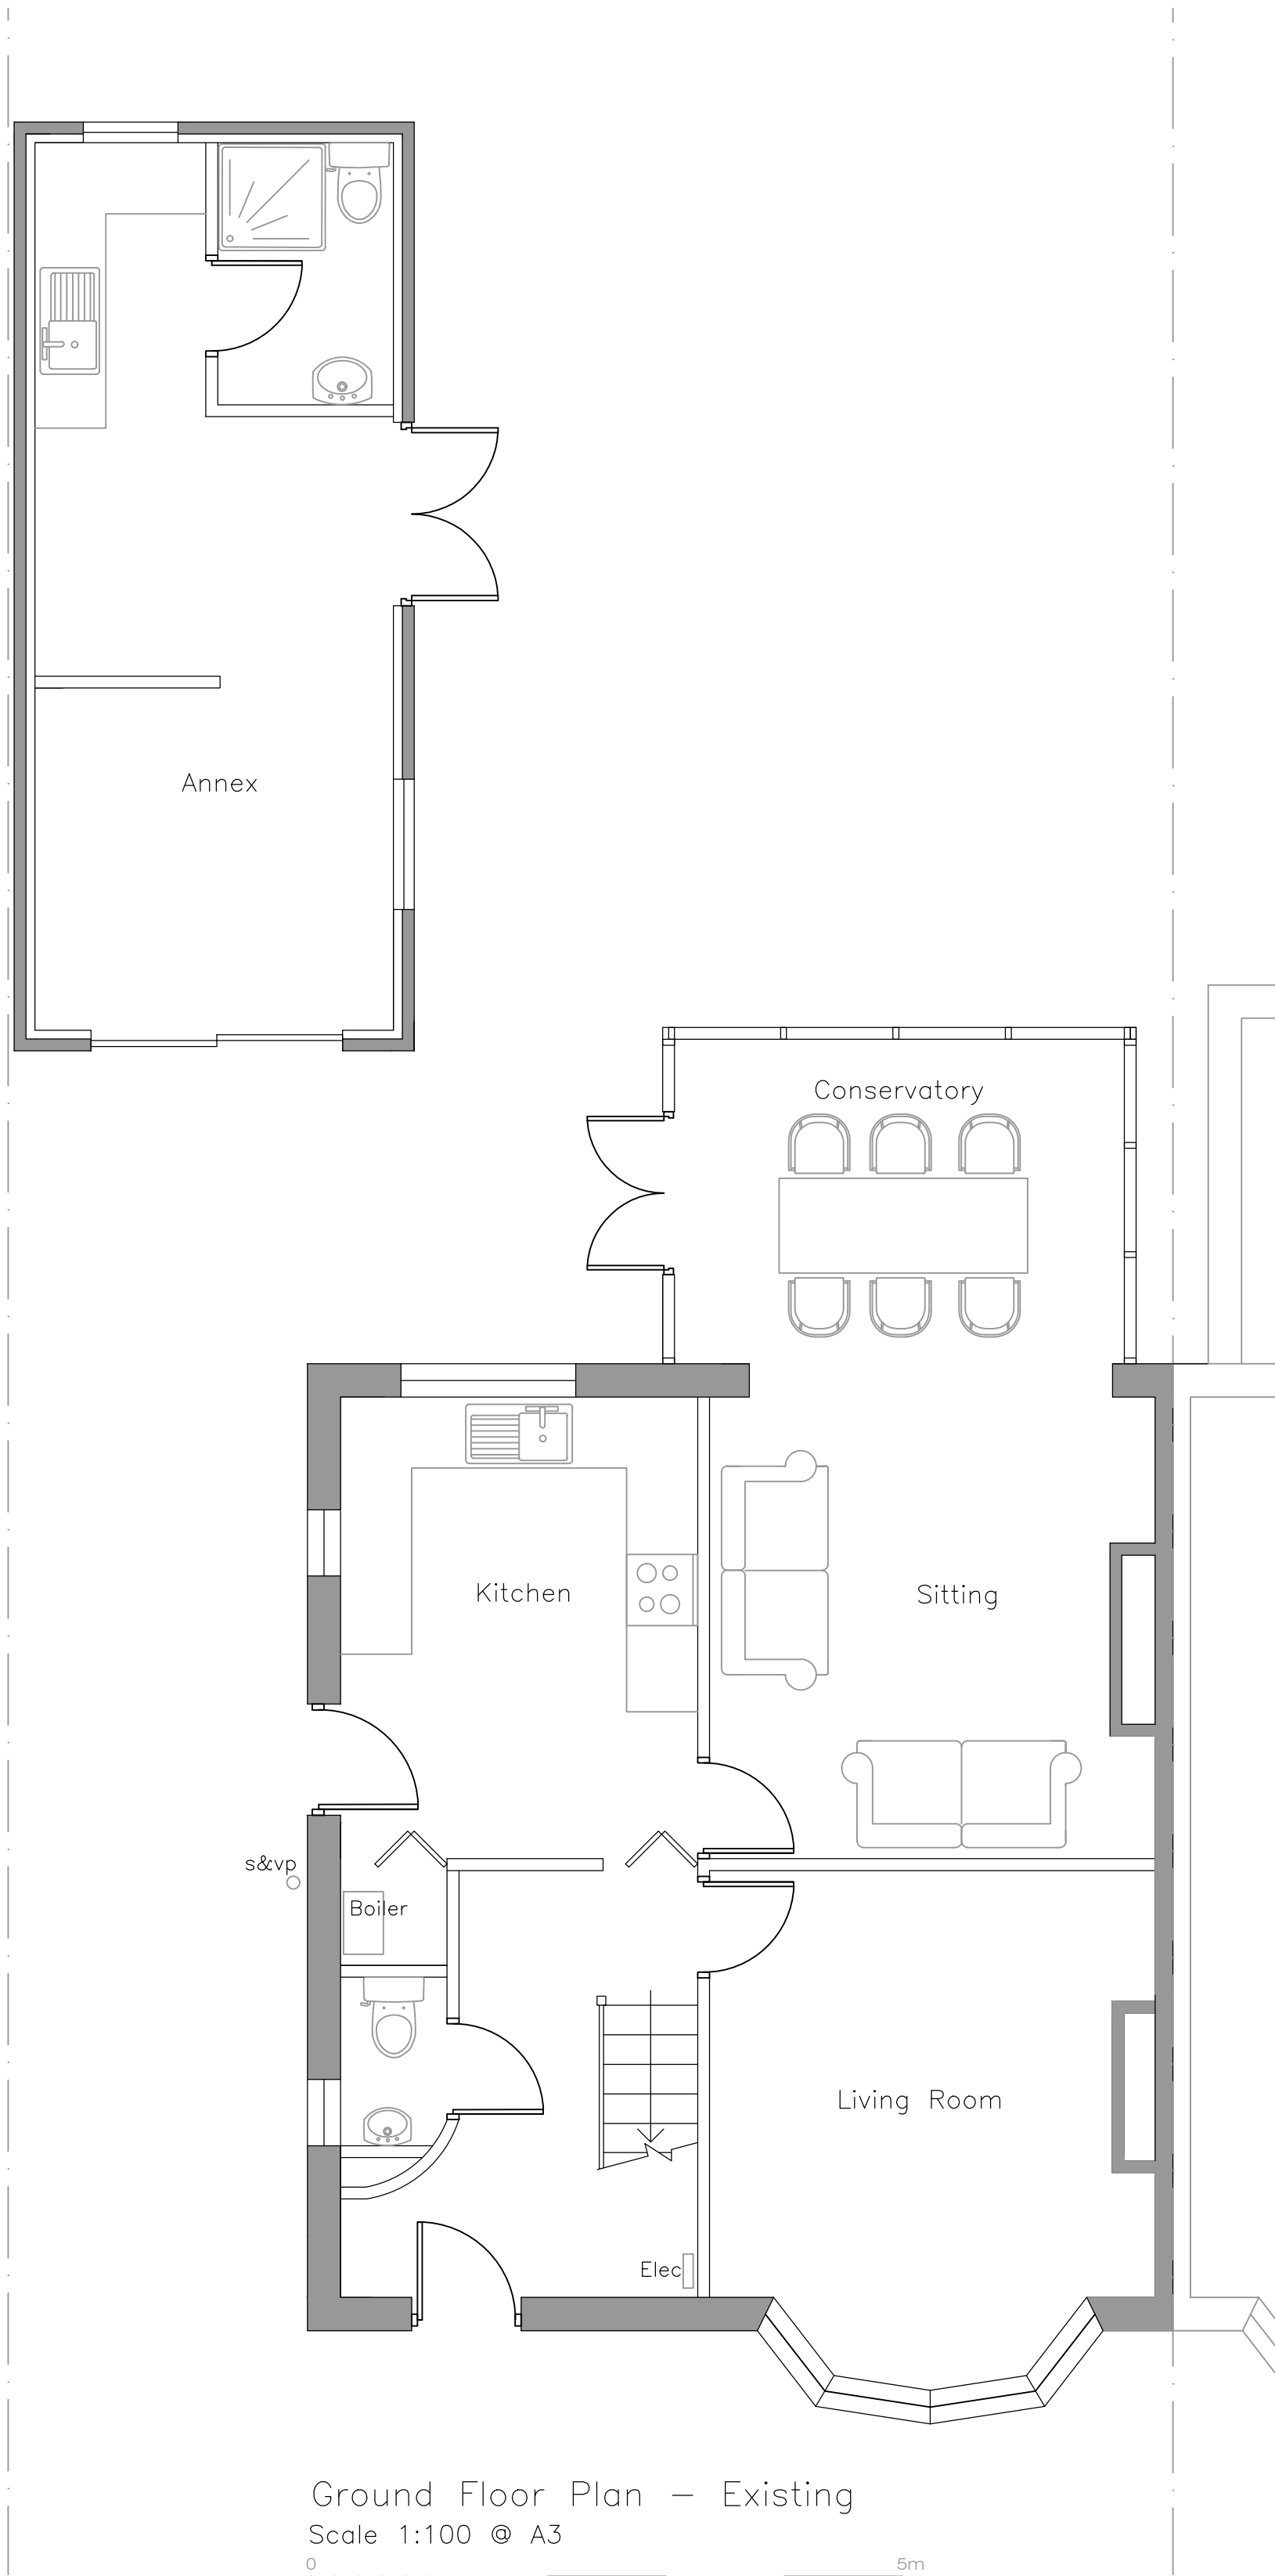

Notes
Do not scale this drawing.
Any discrepancy or query concerning this drawing should be referred to SJ ARCHITECTURE.
Copyright of this drawing is reserved by SJ ARCHITECTURE
Contractors must check all dimensions from site.

RV	Date	Init	Ch
REVISIONS			
FOR PLANNING			
Project			
2 Blaen-y-Plant, Av Malpas, Newport			
Single story rear & side extension			
Drawing Title			
Floorplans & Elevations			
Existing			
drawn by	date	scale	Do not scale this drawing
SJ	Dec 2024	1:50@A1 & 1:100 @A3	
SJ Architecture			
tel: 07761641505			
email: info@sjarchitecture.co.uk			
web: www.sjarchitecture.co.uk			
Job No	Drawing No	Revision	
2421	20-100		