



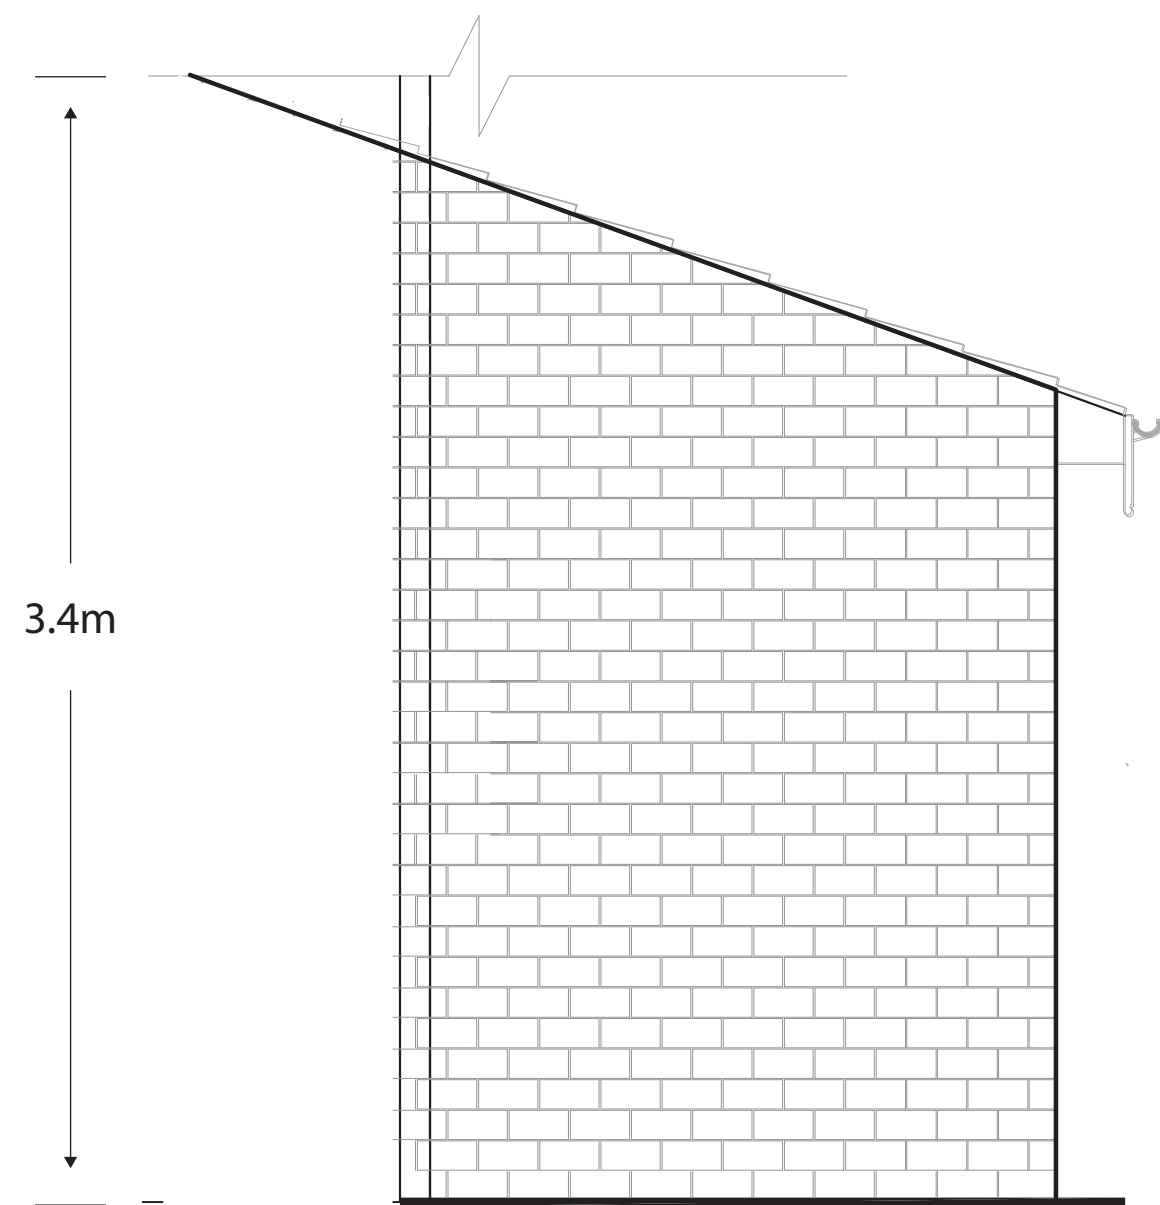


Proposed Side Elevation

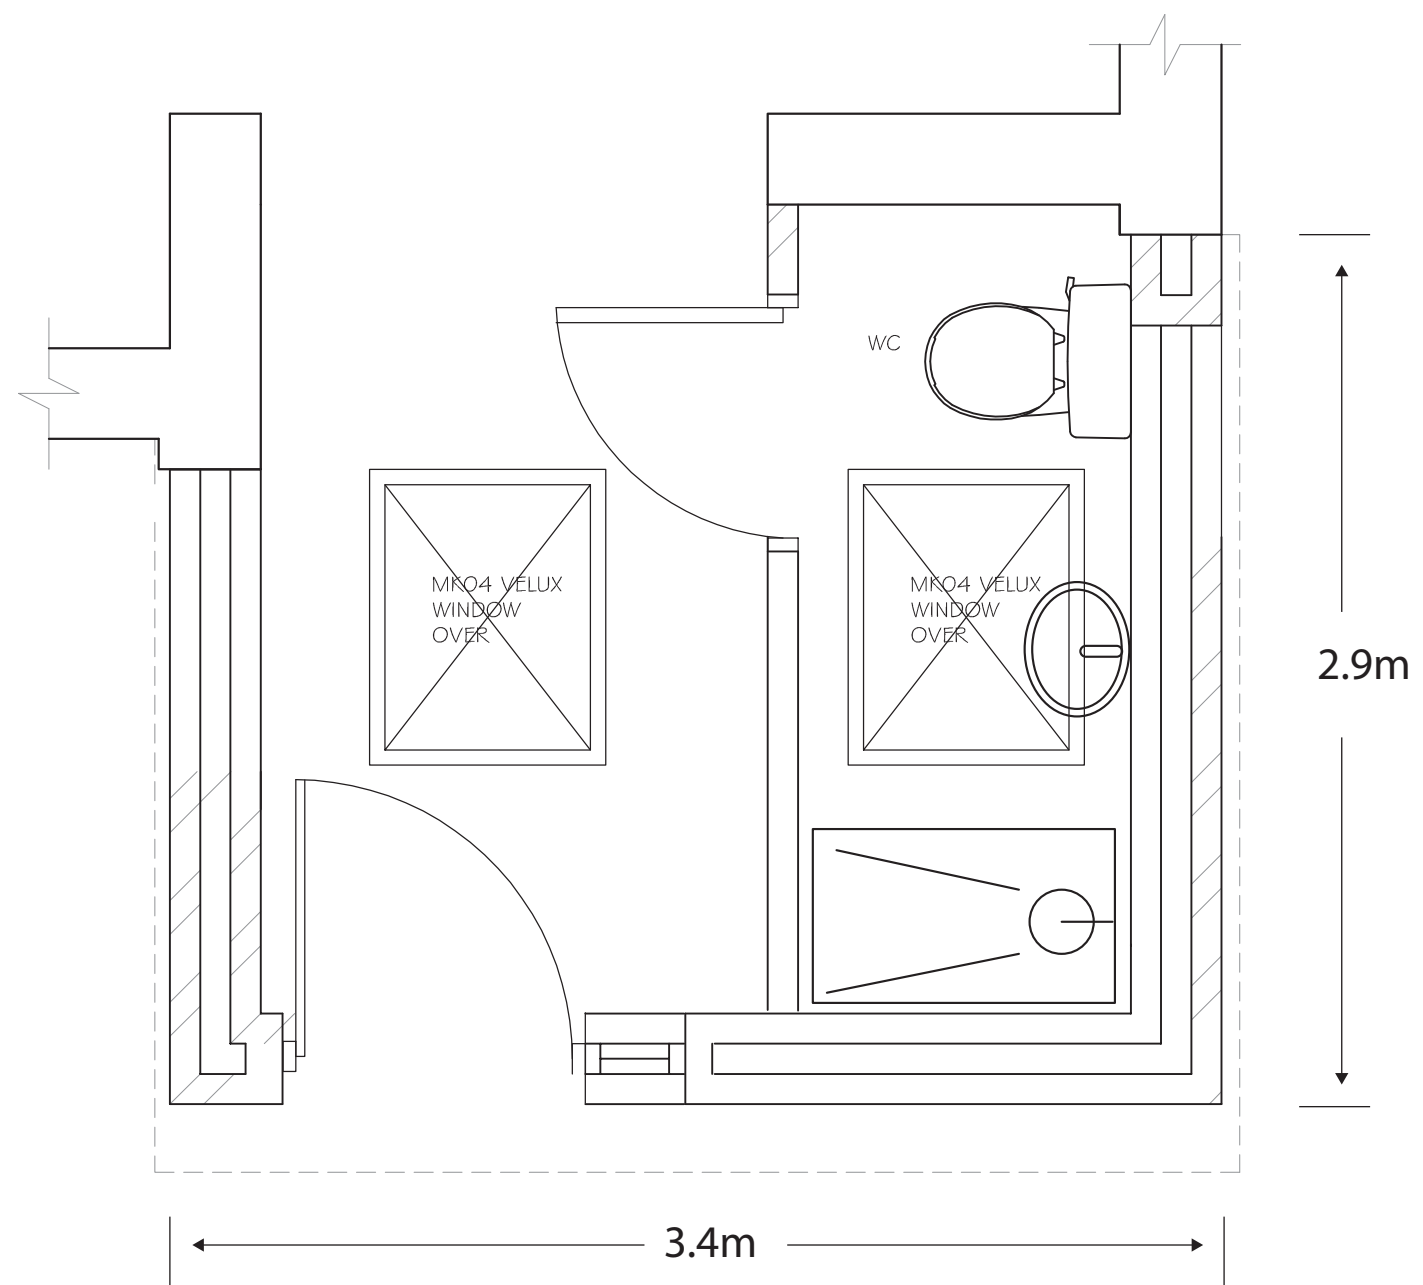

Proposed Front porch layout



Proposed Front Elevation

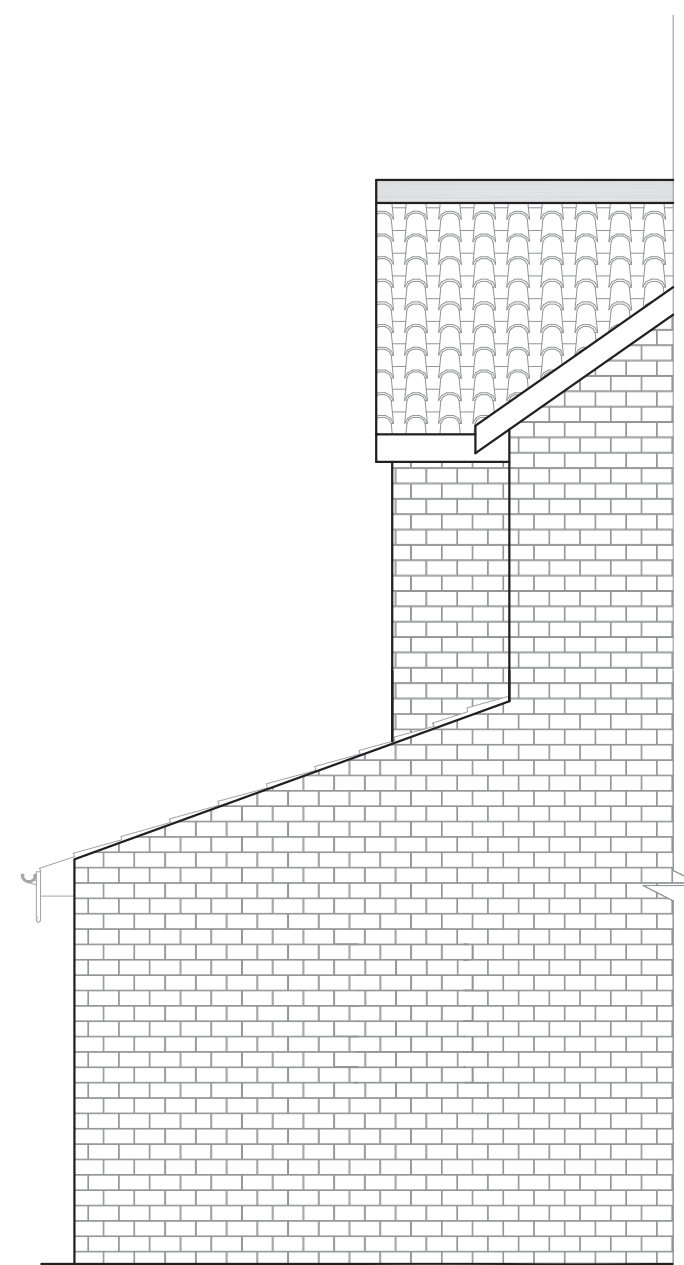

Proposed Side Elevation