
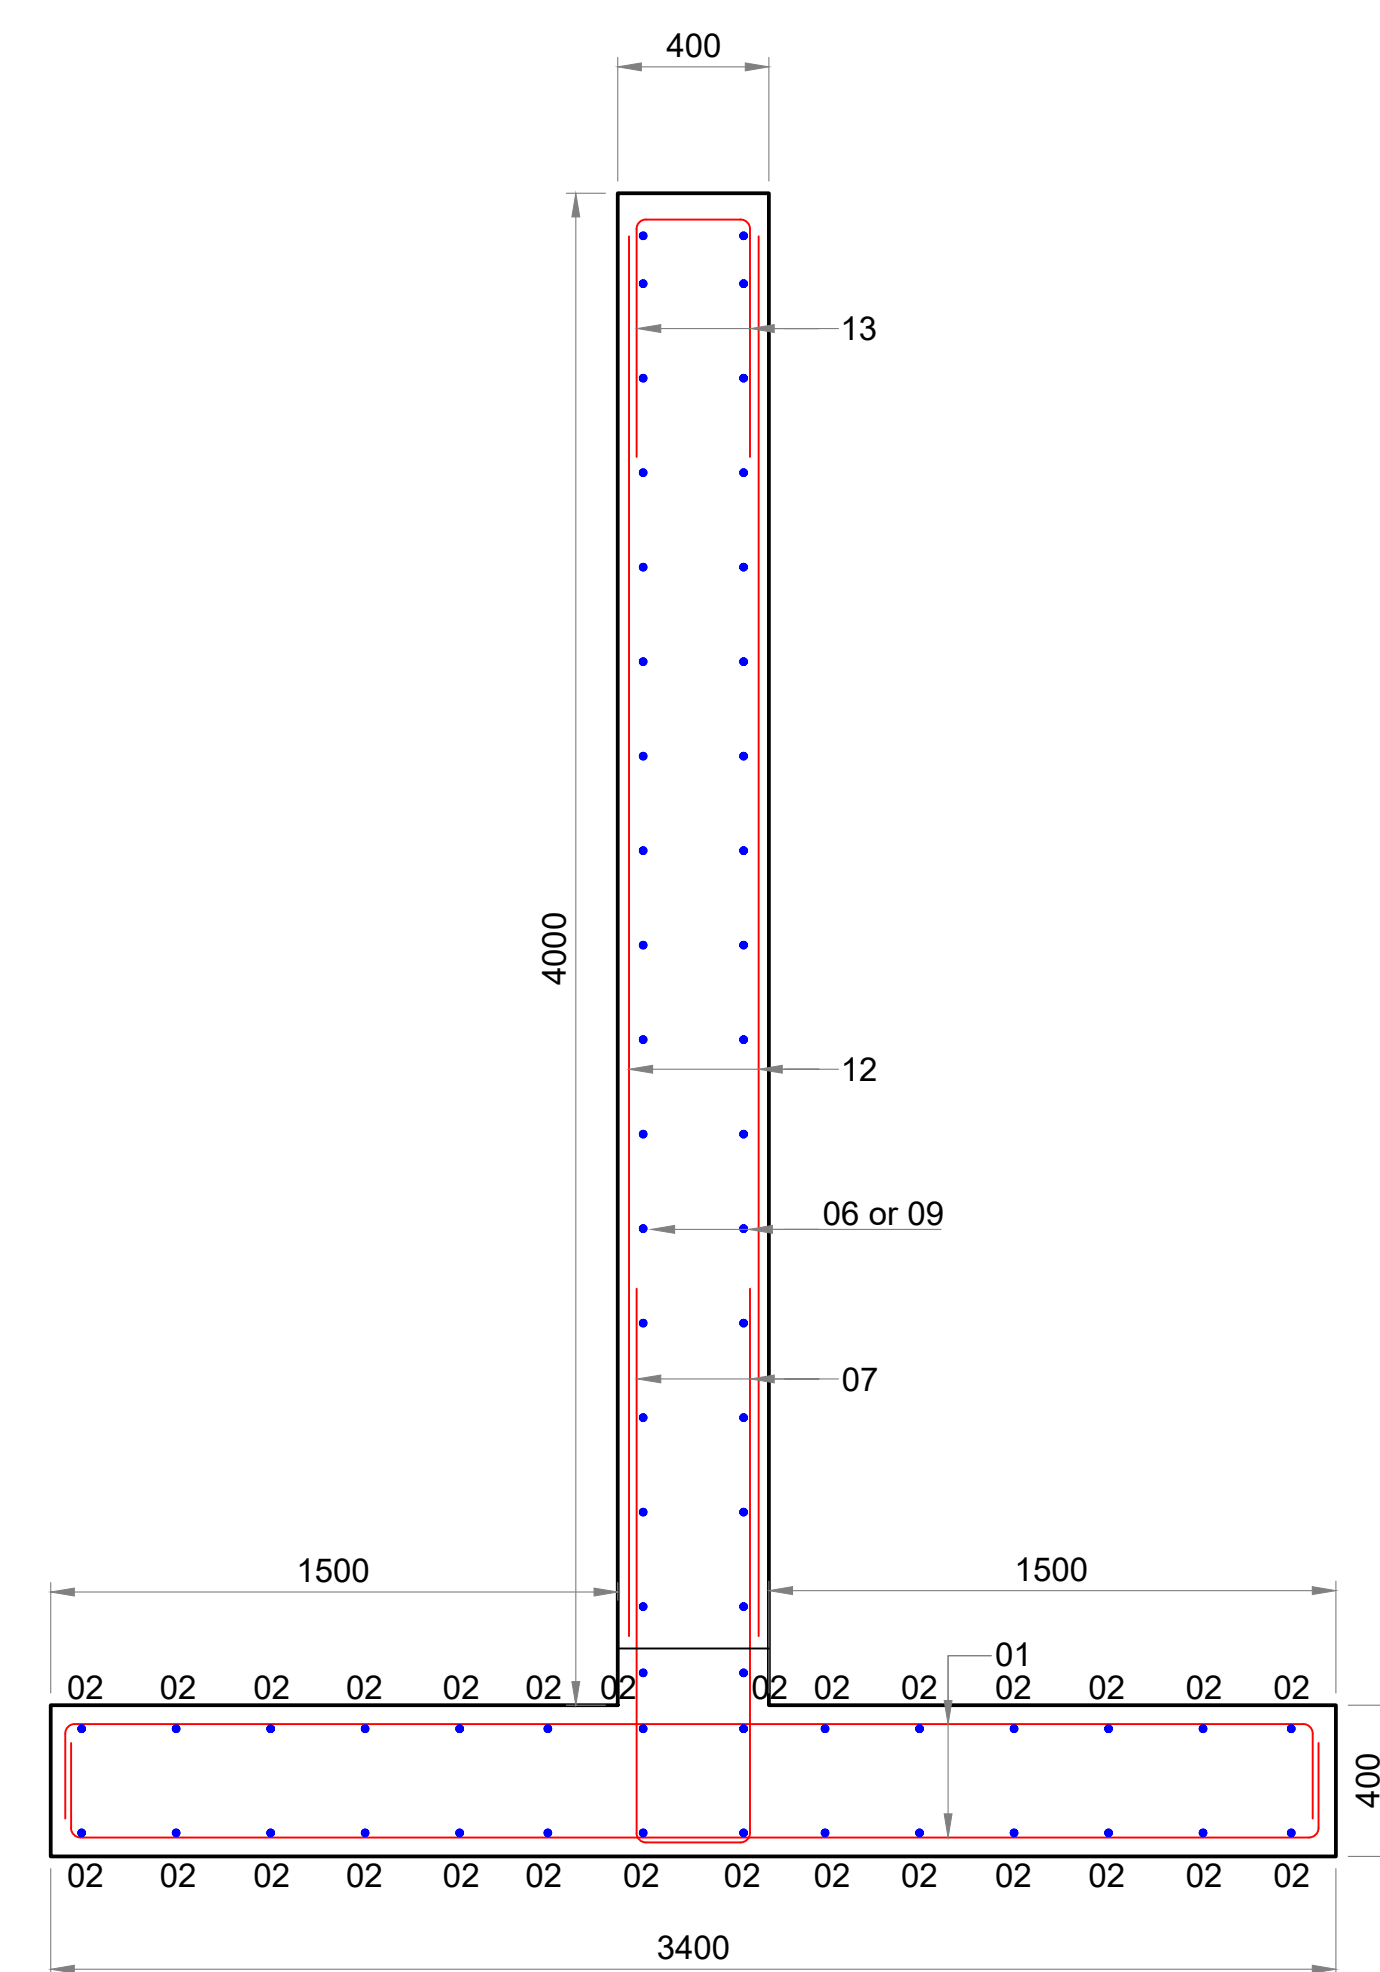
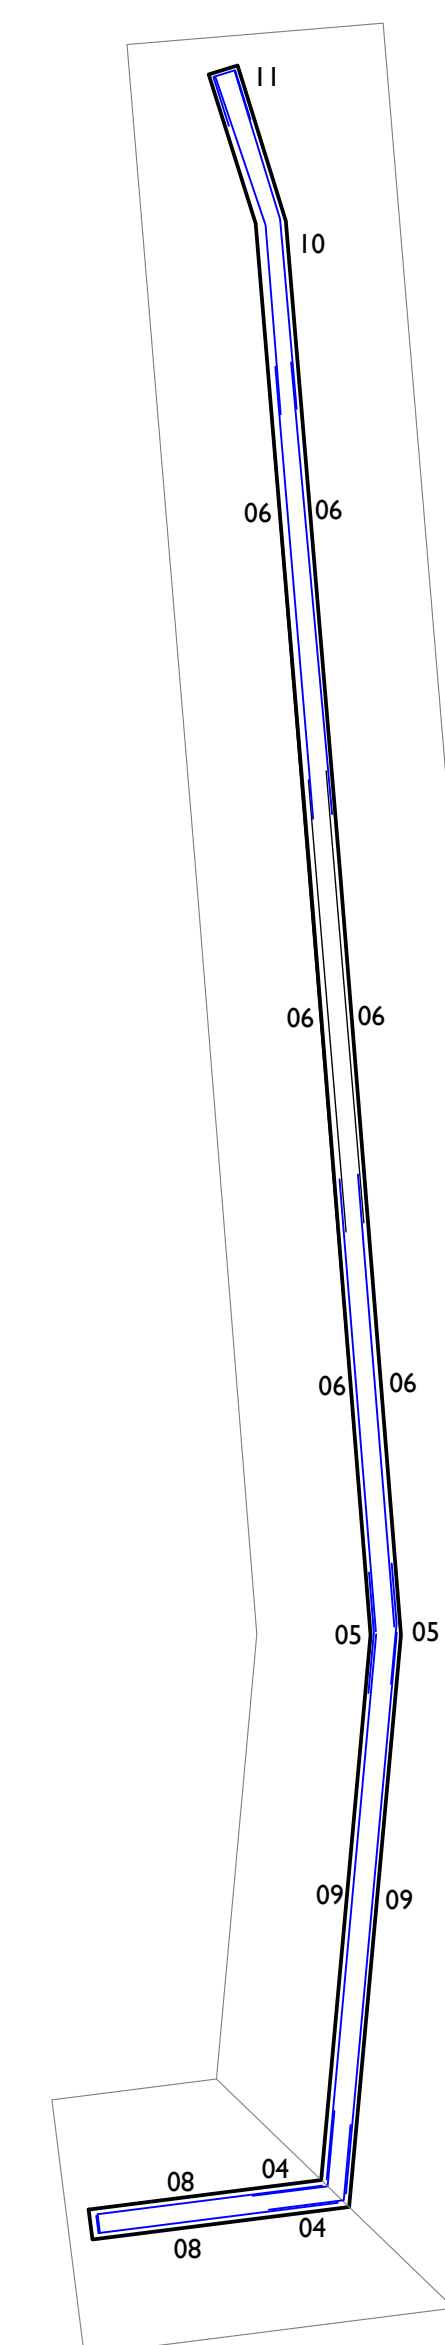
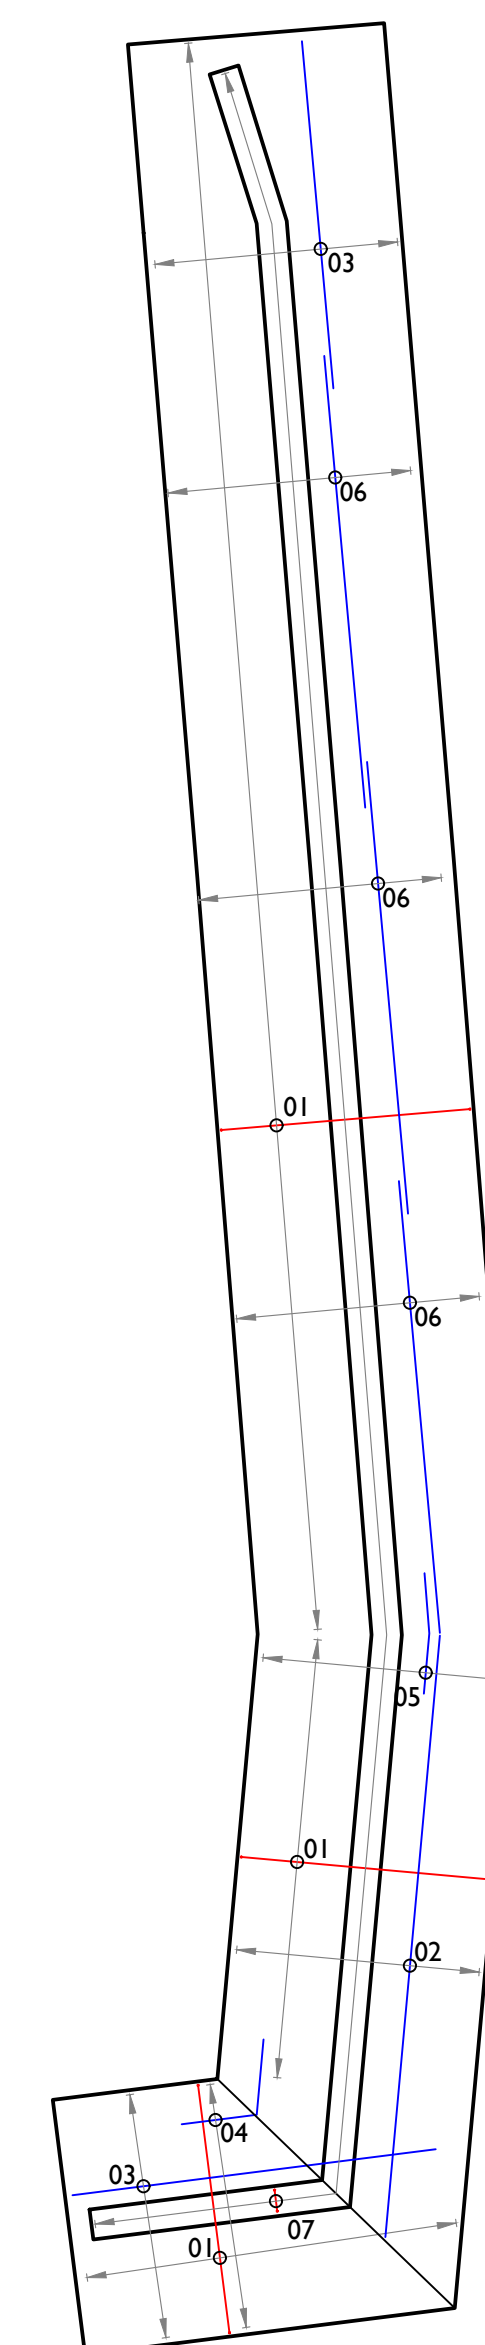
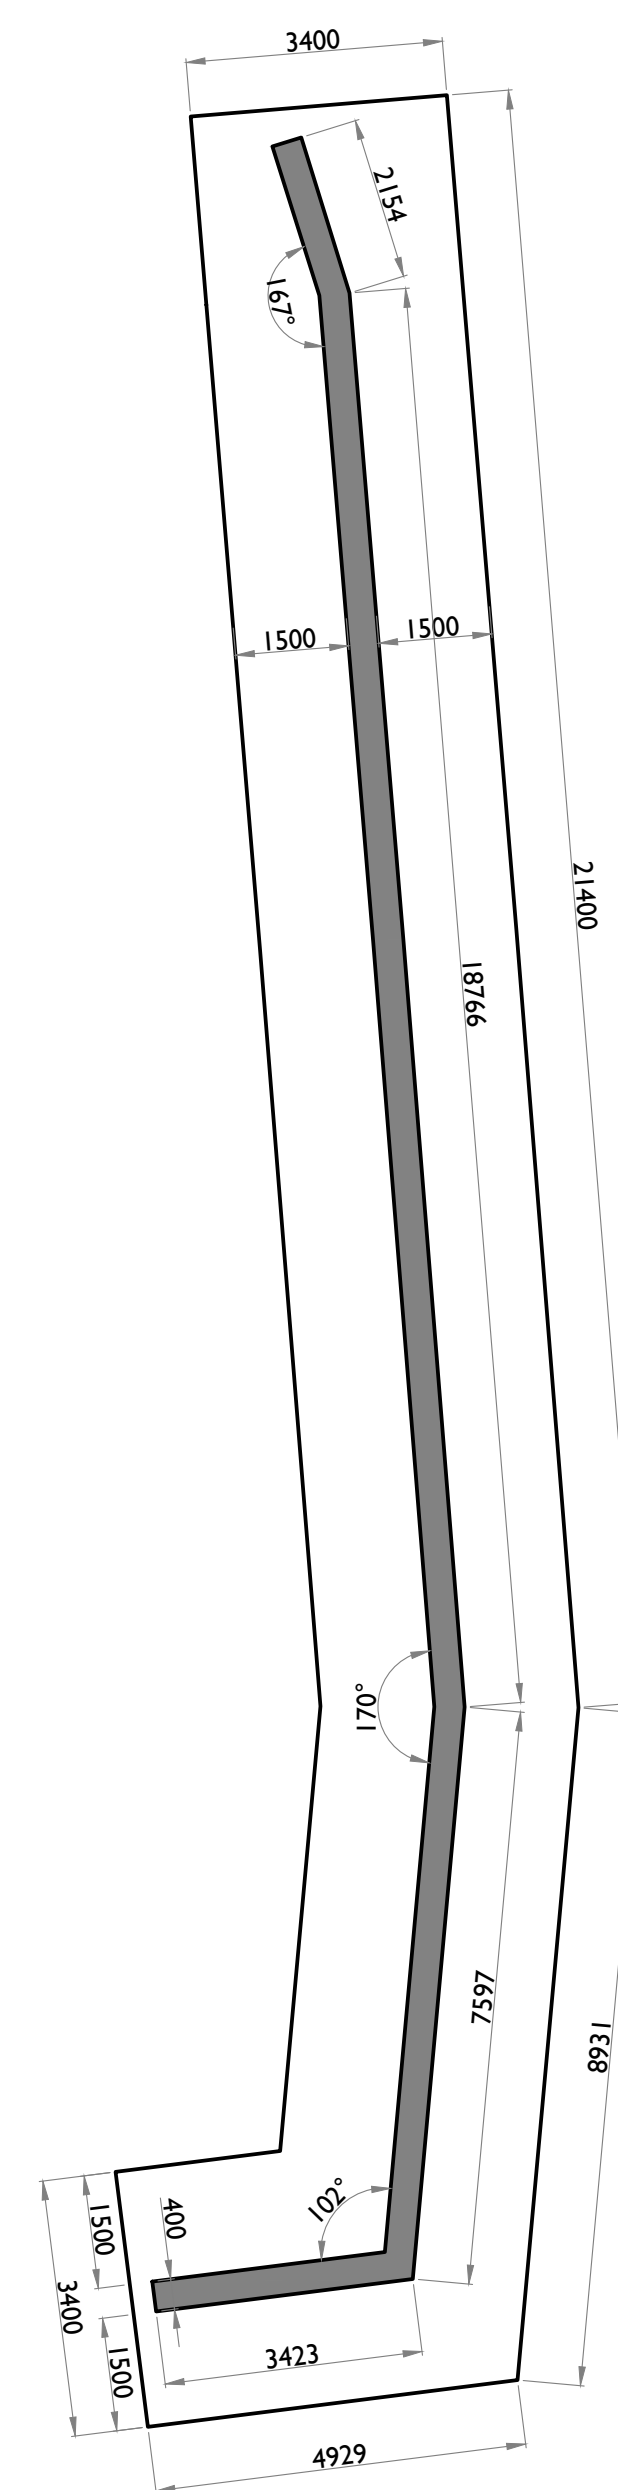
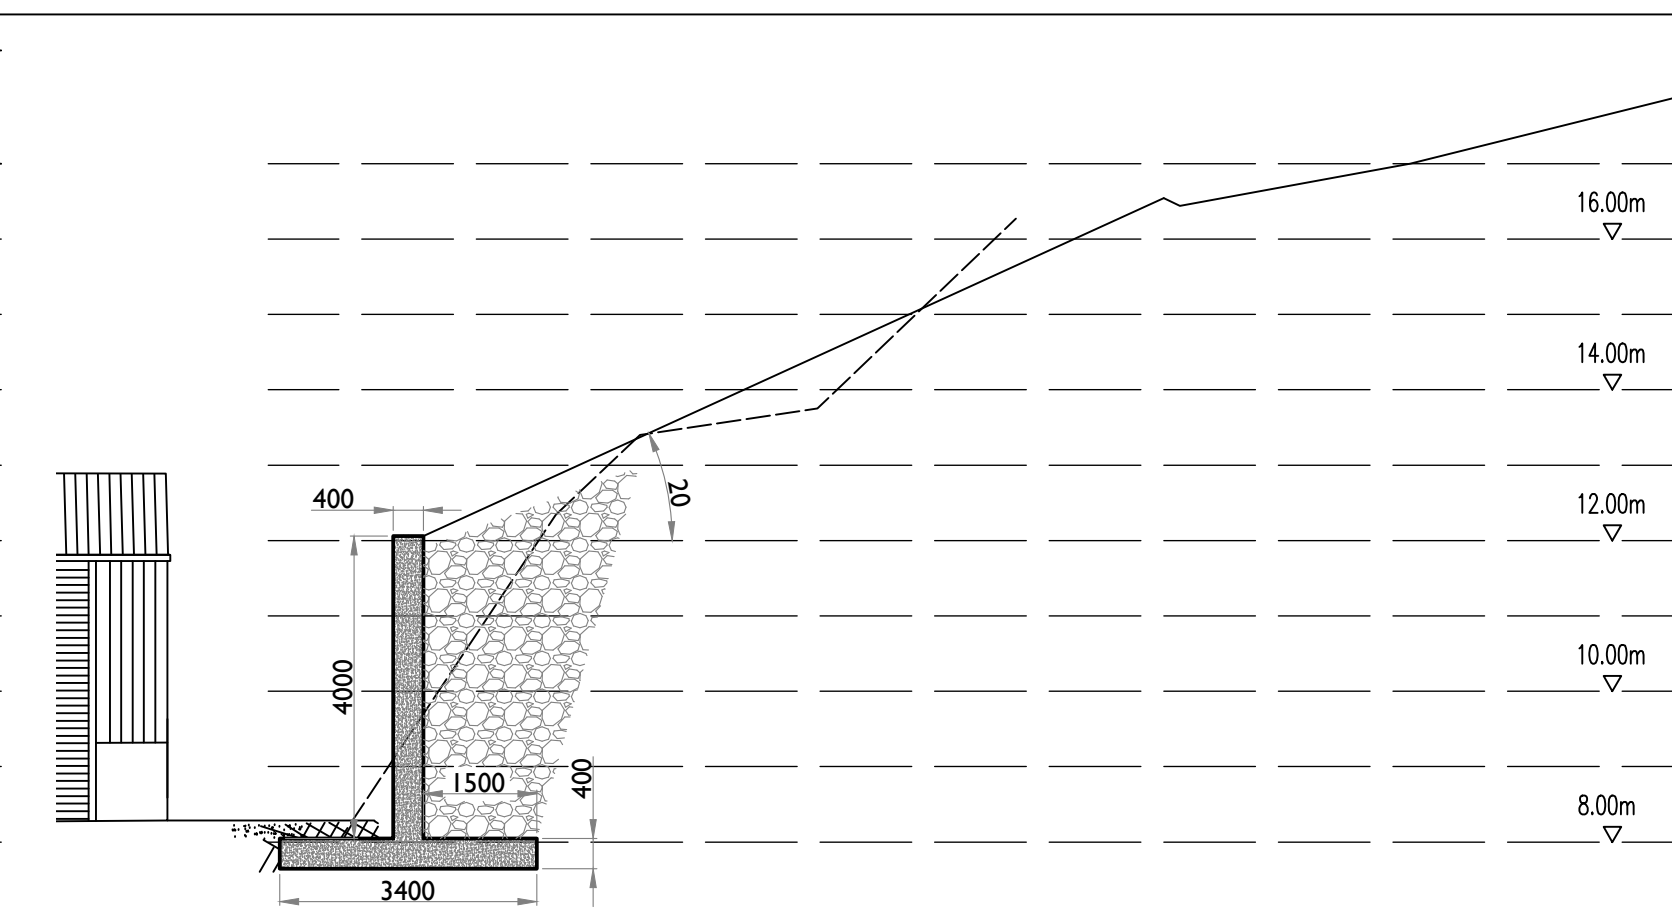
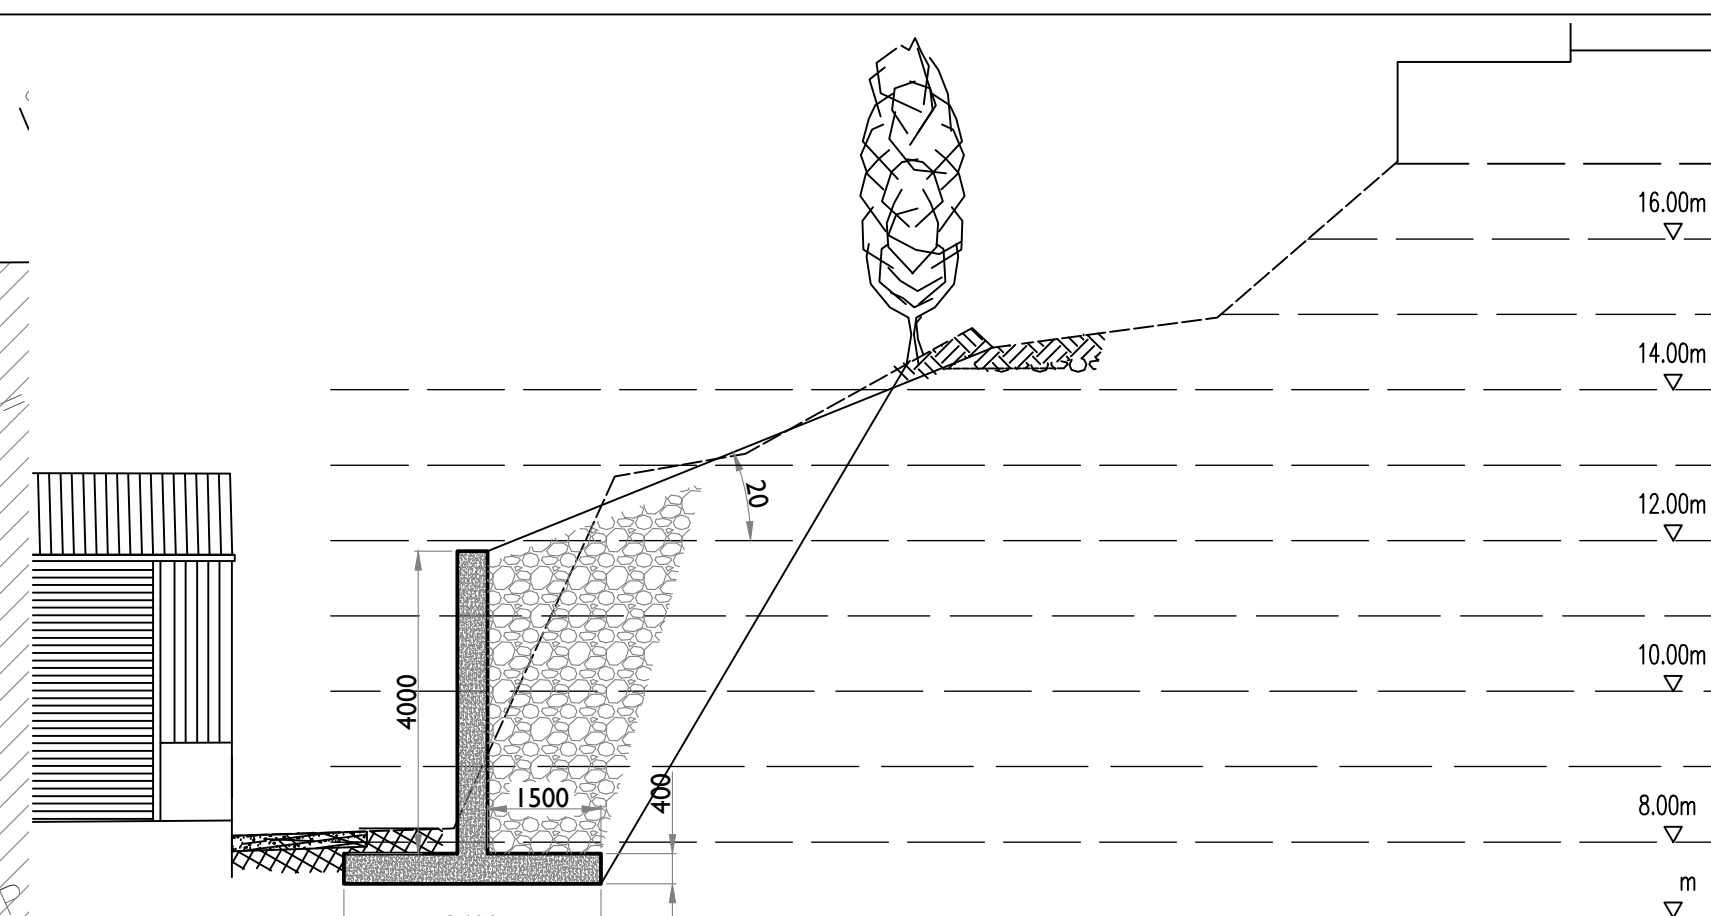


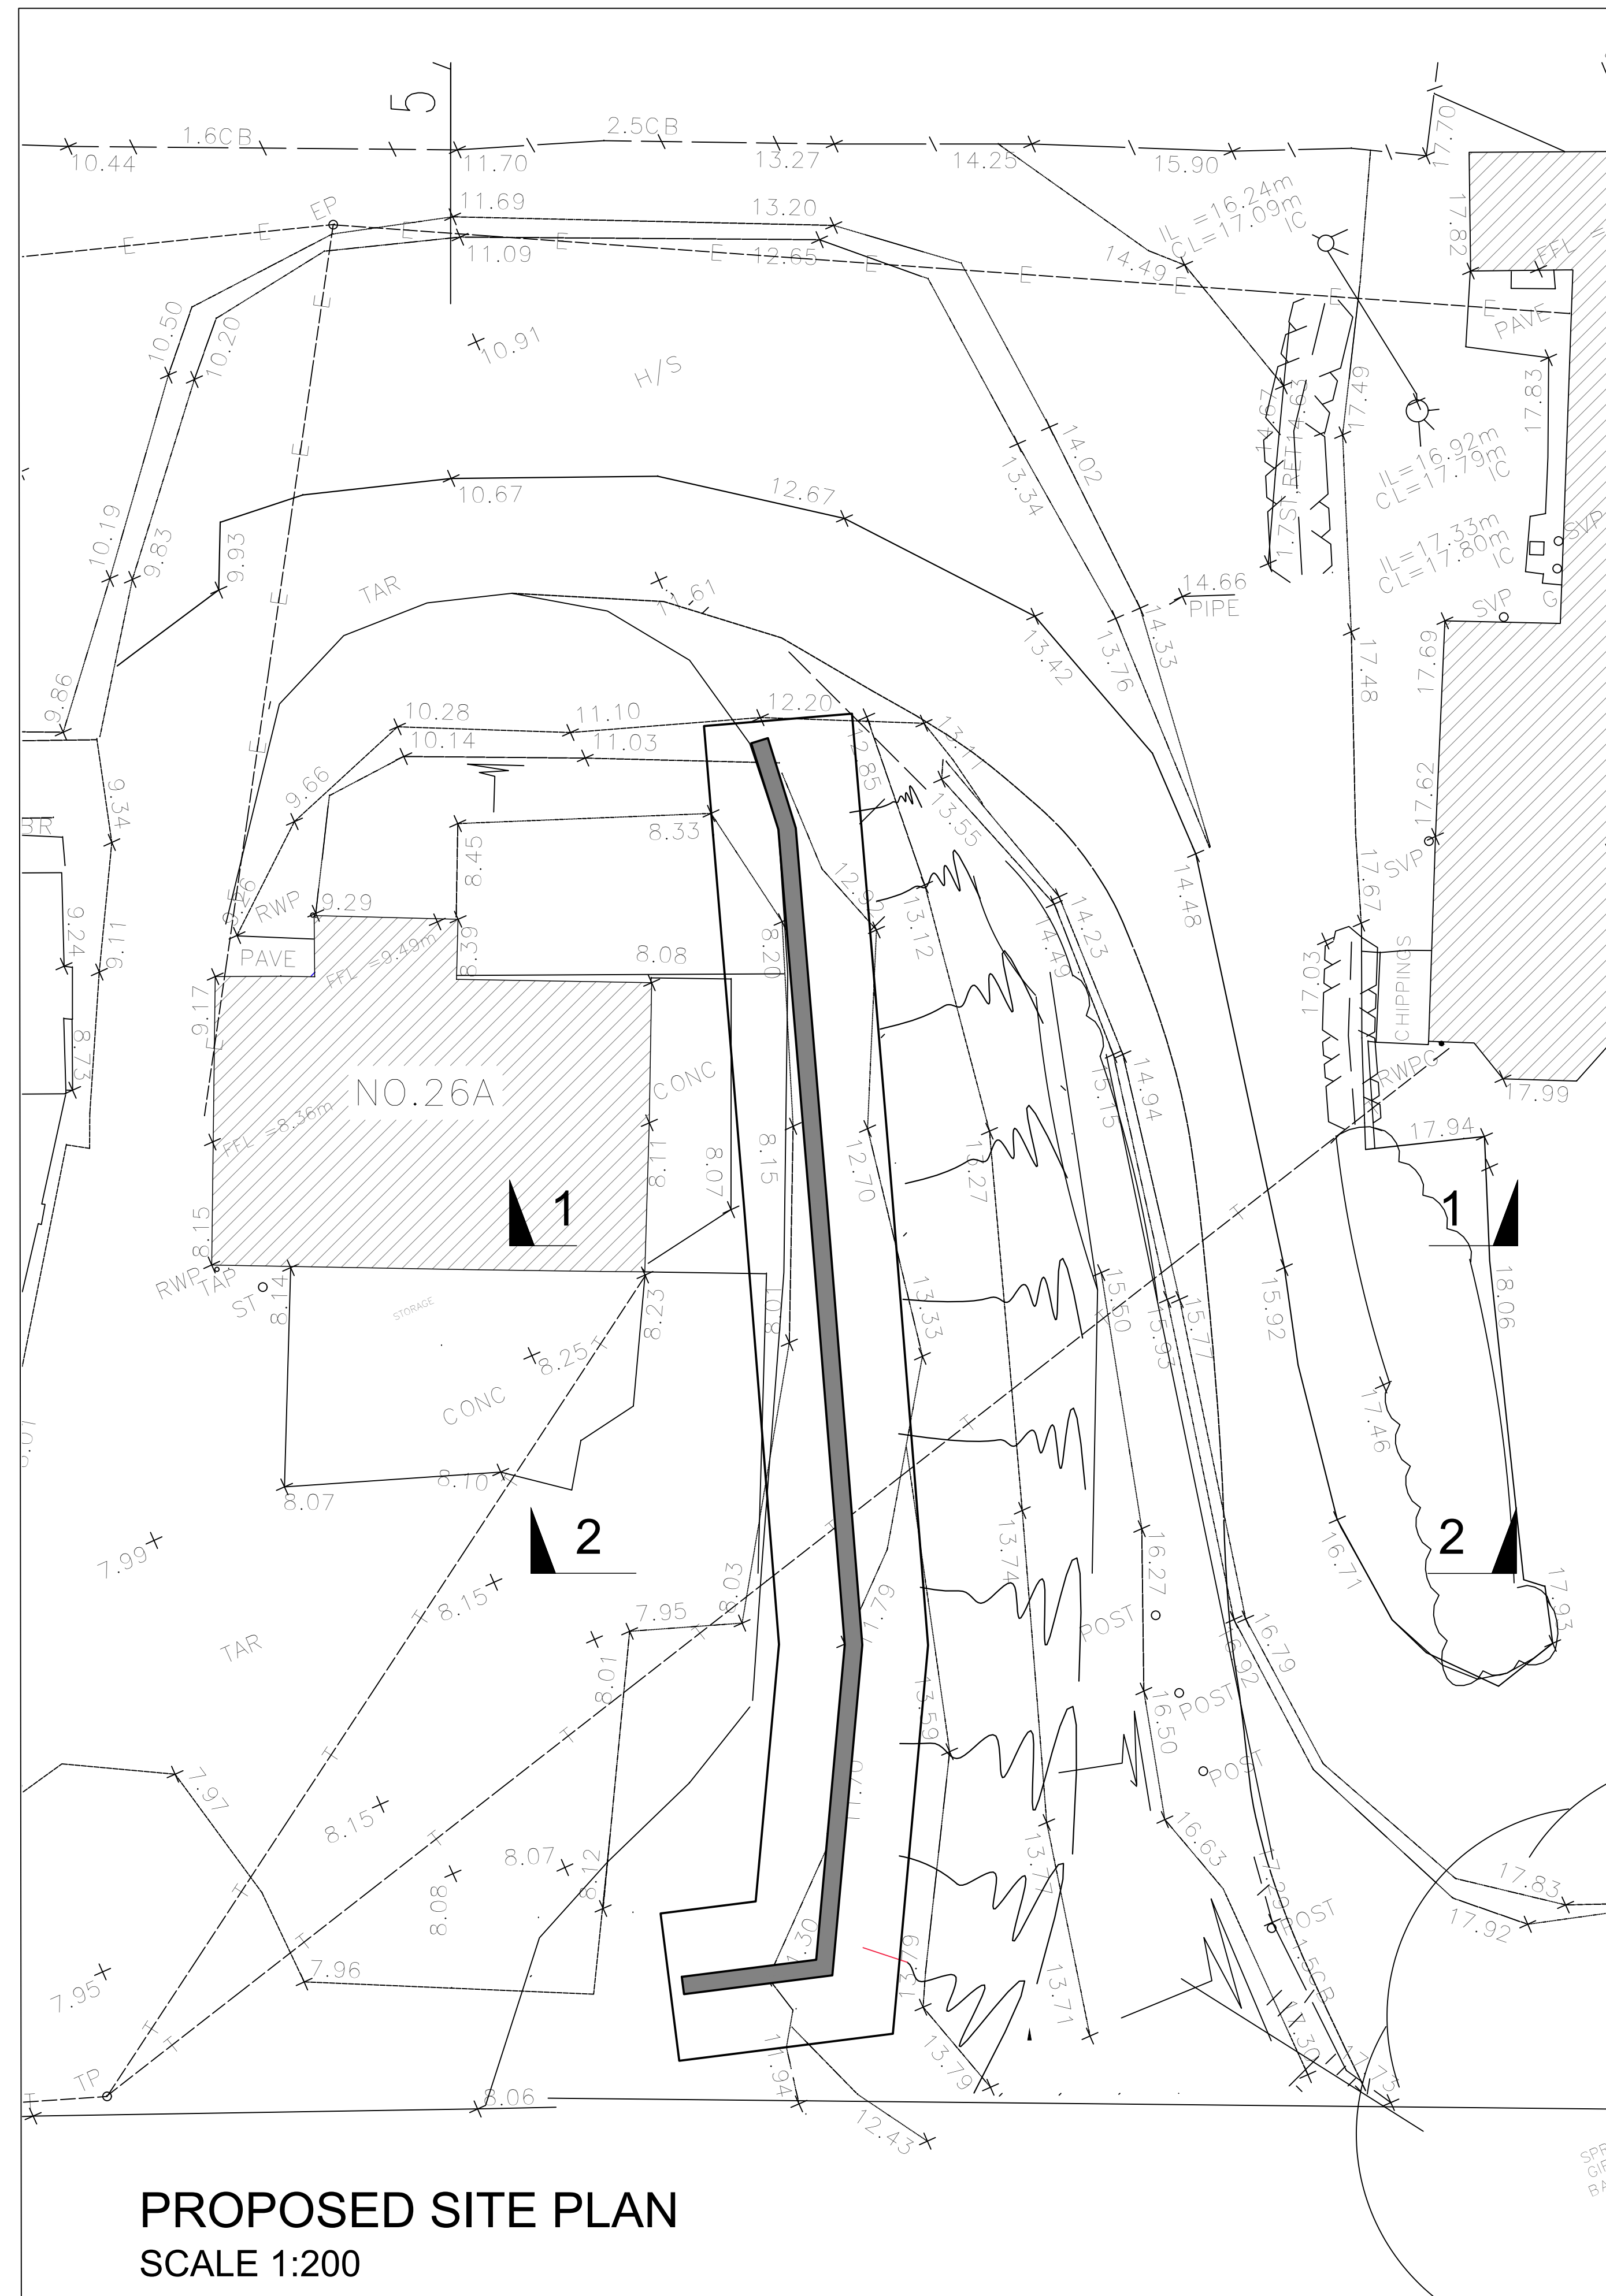

Notes

1. All steelwork dimensions to be checked on site prior to ordering and fabrication.
2. All dimensions shown in millimeters and this drawing must not be scaled off.
3. Any numerical discrepancies to be reported to Keystone Structural Engineering immediately.
4. All internal steelwork to receive two coats of red oxide before erection.
5. All external steelwork to receive 80um (140um if coastal) thickness of Hot Dip Galvanized coating.
6. The span of the beam is the clear distance between supports, the minimum bearing (use) is 150mm each end.

Drawing Title
RETAINING WALL, PLANS & SECTIONS

Site Address
26A GLASSWORKS COTTAGES, NEWPORT, NP20 5NL

Drawn By	DJLH
Date	OCT 2024
Checked	
Date Checked	

Scales
1:200 @A1

Drawing Number
22-1796-DWG-10

Drawing Status	PRICING
----------------	---------



Keystone
Structural Engineering

Keystone House
201 Risca Road
Newport
South Wales
NP20 3PQ

T 01633 378059
M 07947836245

Email dudley@keystonese.co.uk www.keystonese.co.uk