


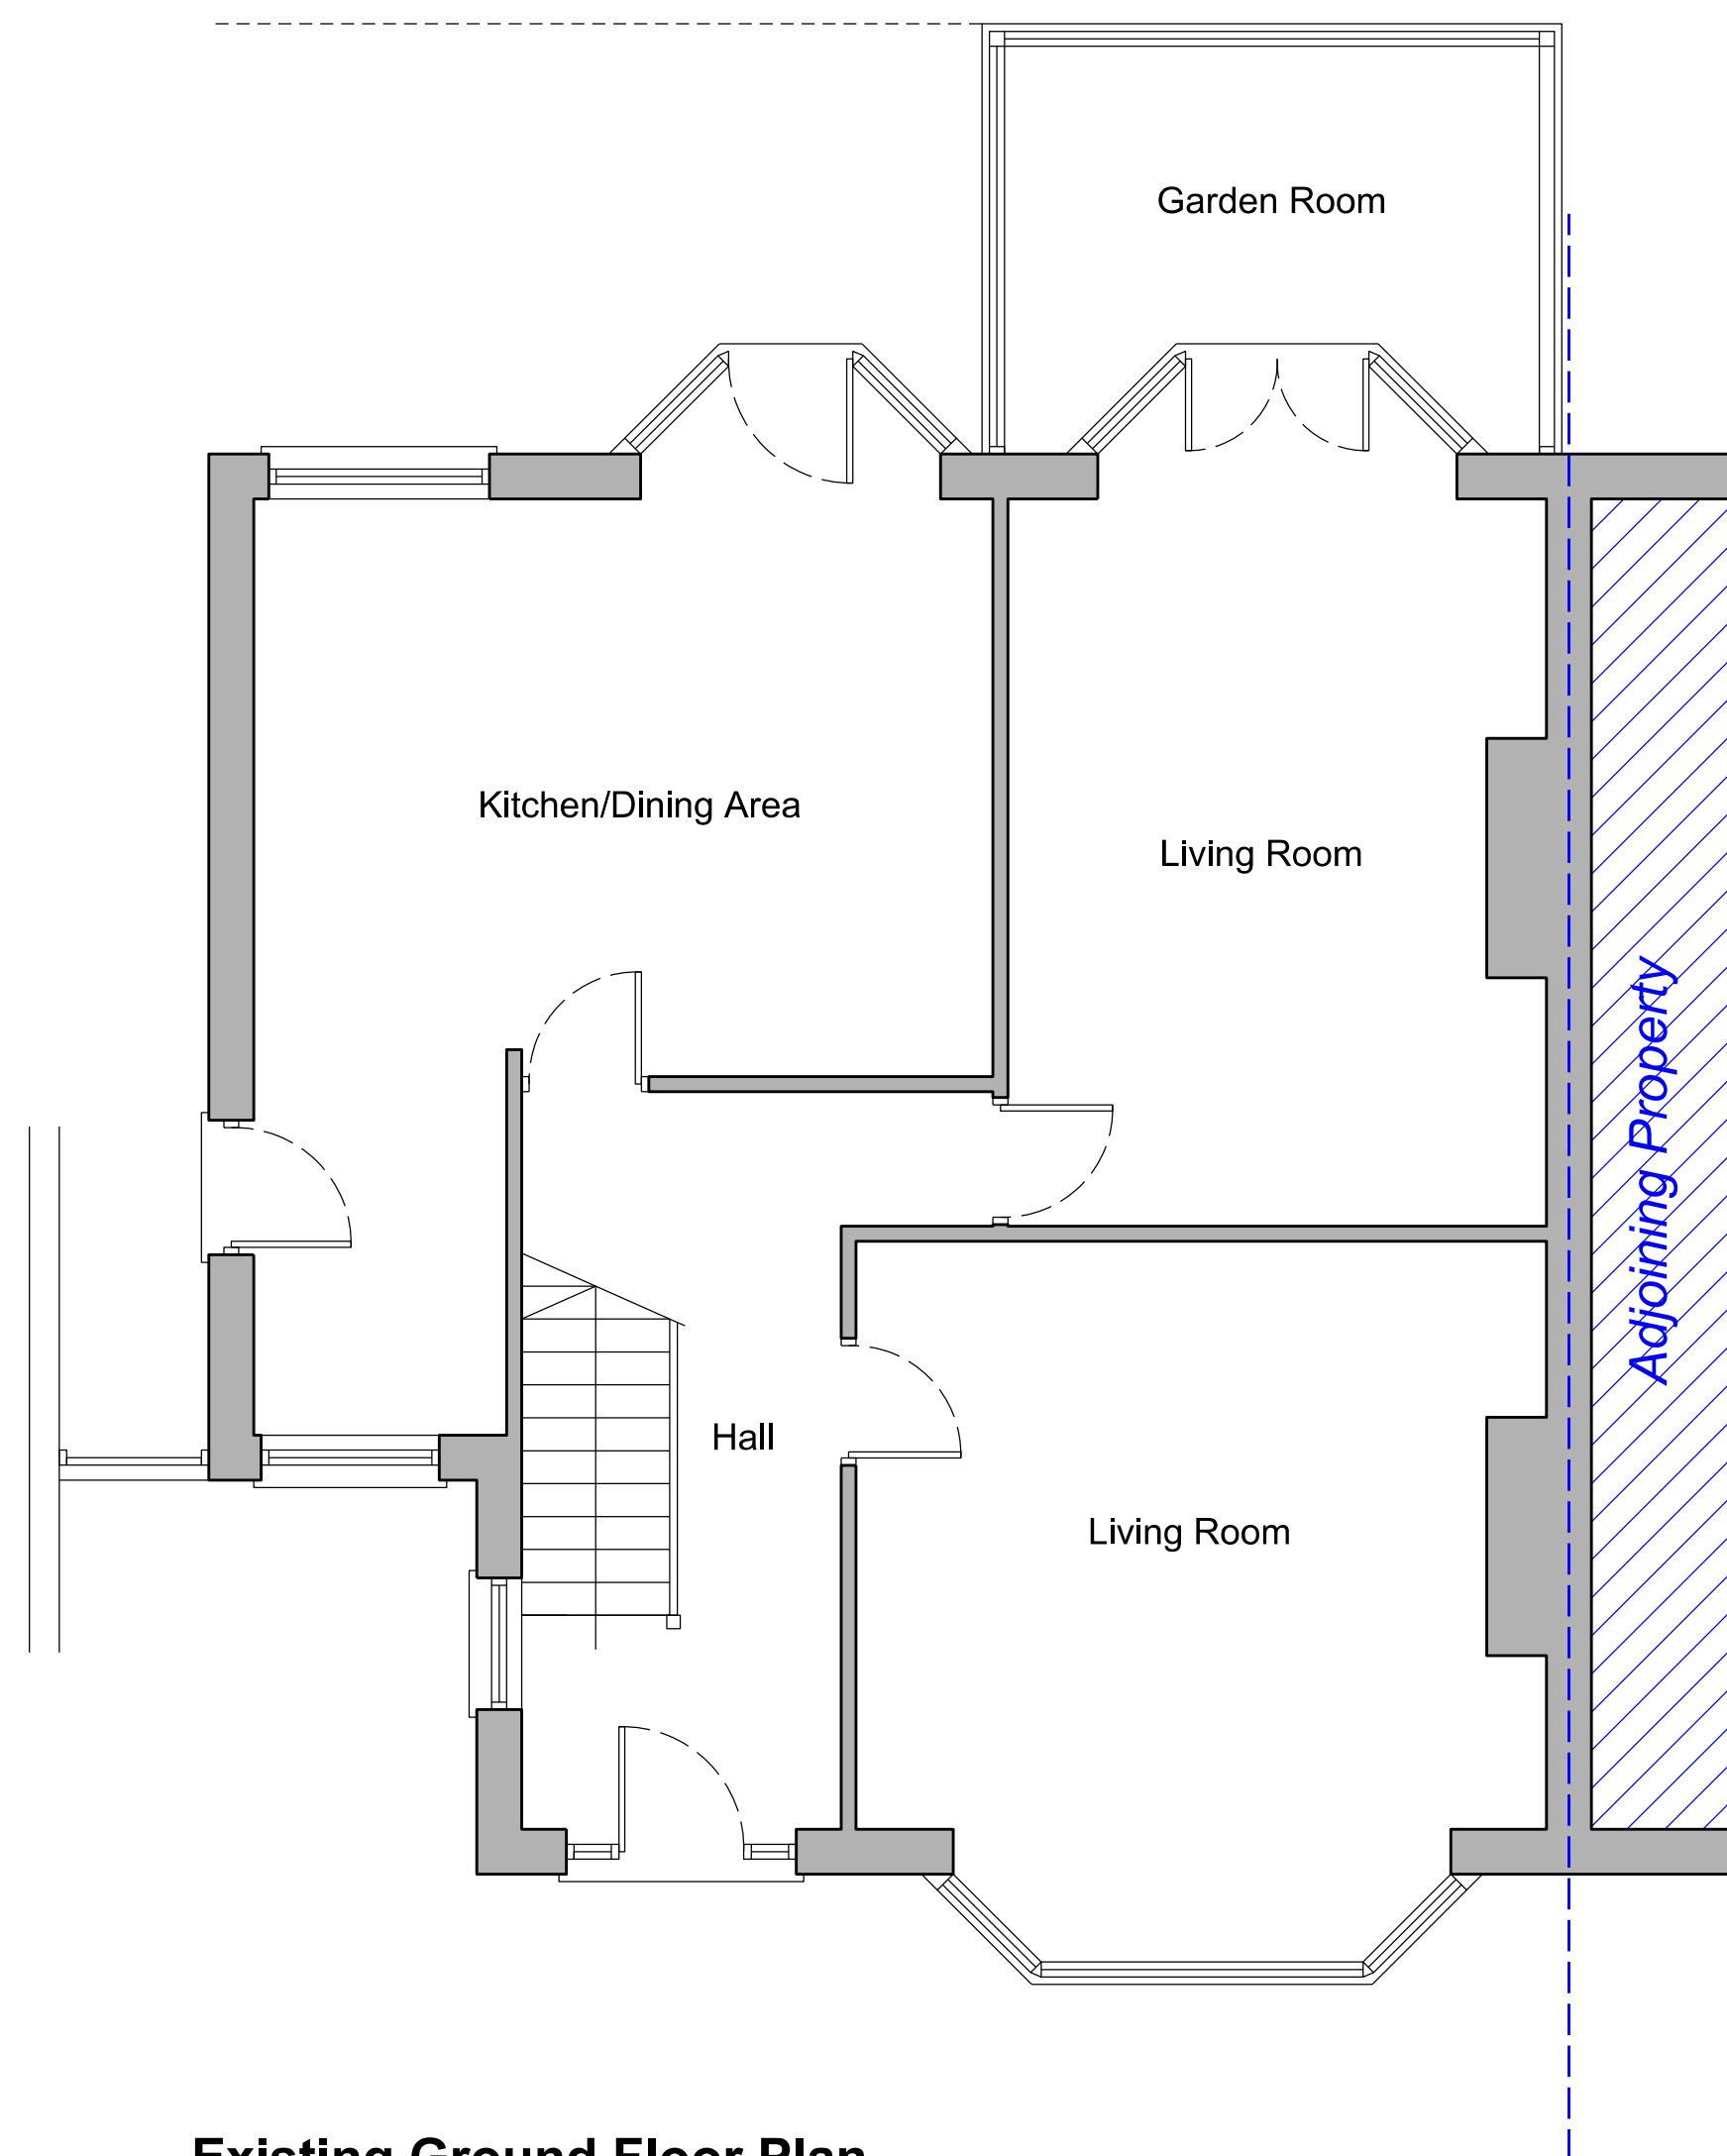

Existing Ground Floor Plan



Existing Front Elevation

