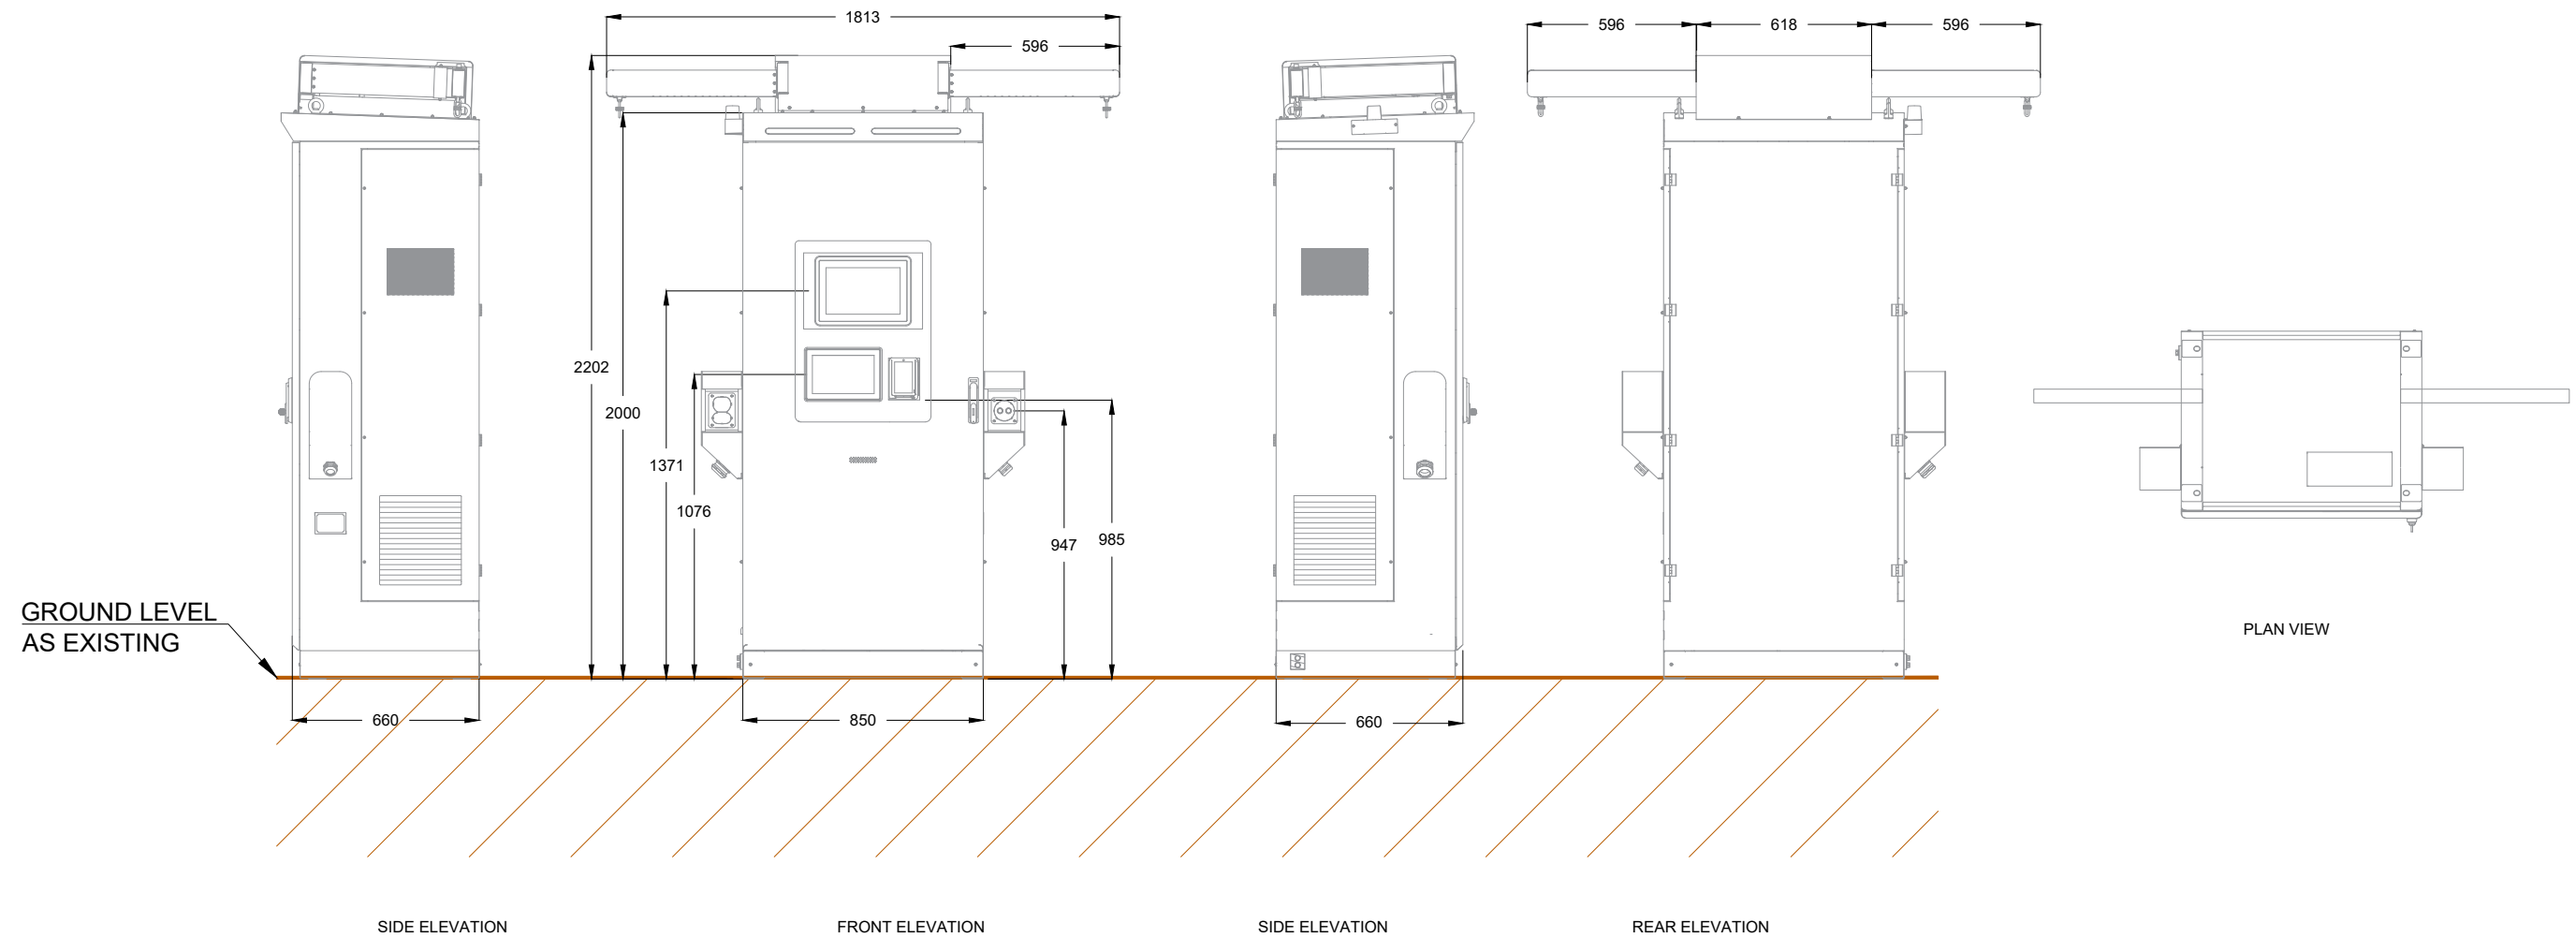


COMMENTS		REV.	DESCRIPTION	REV. BY	APP.	DATE	ADDRESS	PROJECT NAME	INSTAVOLT InstaVolt Ltd, 6 Cedarwood, Crockford Lane, Chineham Park, Hampshire, RG24 8WD © InstaVolt Ltd. 2020	REV. C
		A	Issued for comment	BL	RK	17/02/23		EQUIPMENT ELEVATIONS		
		B	Amended as per updated design	JM	RK	18/03/24		DRAWING TITLE		
		C	Ground level label added, charger updated	DU	SF	19/03/24		BYD 160kW CHARGER		
SCALE (@A3) 1:25	DRAWN BY BL							DRAWING NO.	001_29	