


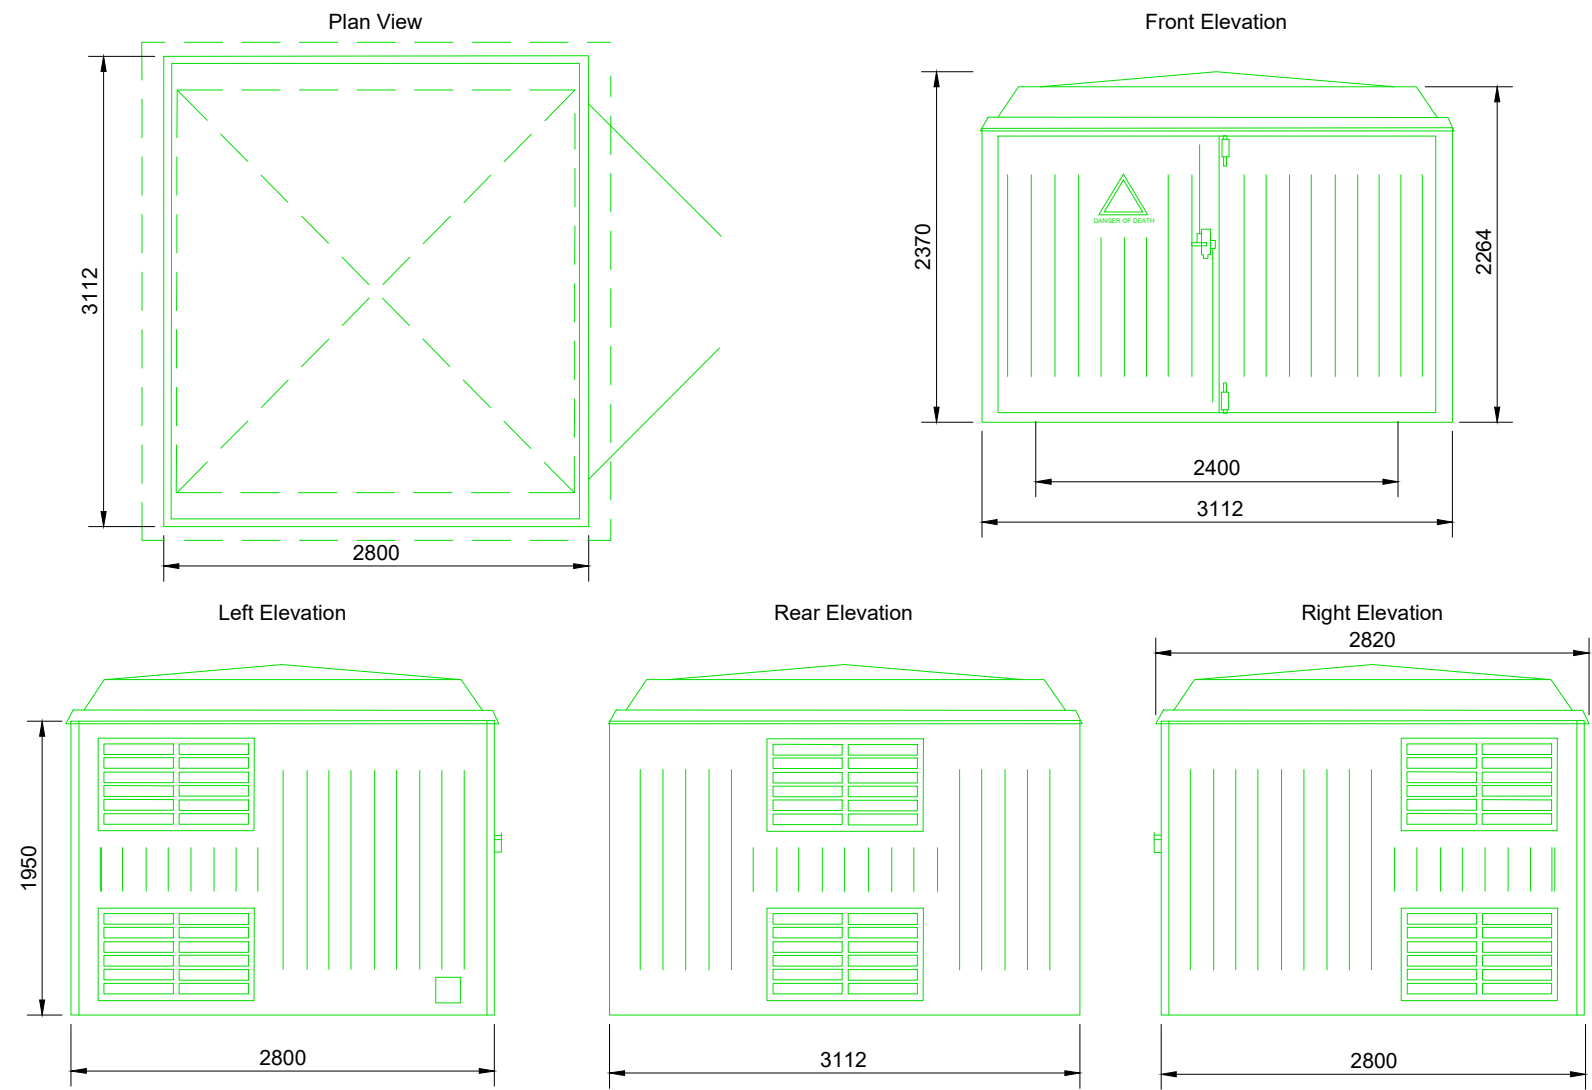

COMMENTS		REV.	DESCRIPTION	REV. BY	APP.	DATE	ADDRESS	PROJECT NAME	INSTAVOLT InstaVolt Ltd, 6 Cedarwood, Crockford Lane, Chineham Park, Hampshire, RG24 8WD © InstaVolt Ltd. 2020	REV. A
NOTE: FOR FURTHER DETAILS PLEASE REFER TO MANUFACTURERS SPECIFICATIONS		A	Issued for comment	JP	RK	17/04/23		EQUIPMENT ELEVATIONS		
								DRAWING TITLE		
								SUBSTATION - TR18 - 1000 - 1500KVA		
								DRAWING NO.		
SCALE (@A3) 1:50	DRAWN BY JP							001_30		