




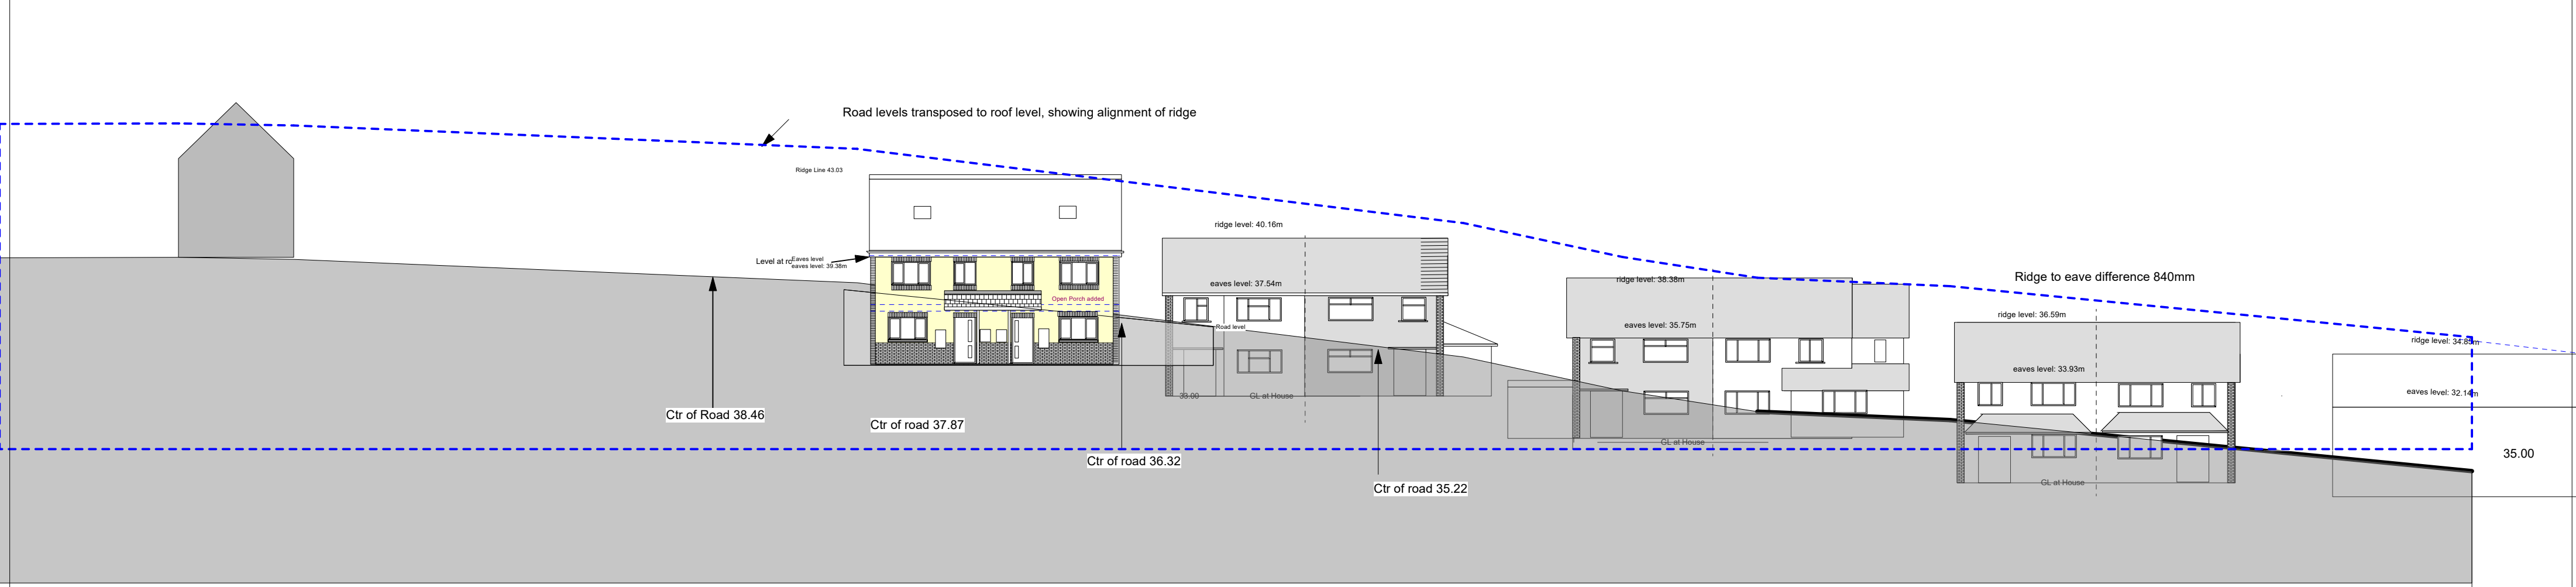

Section Along Street

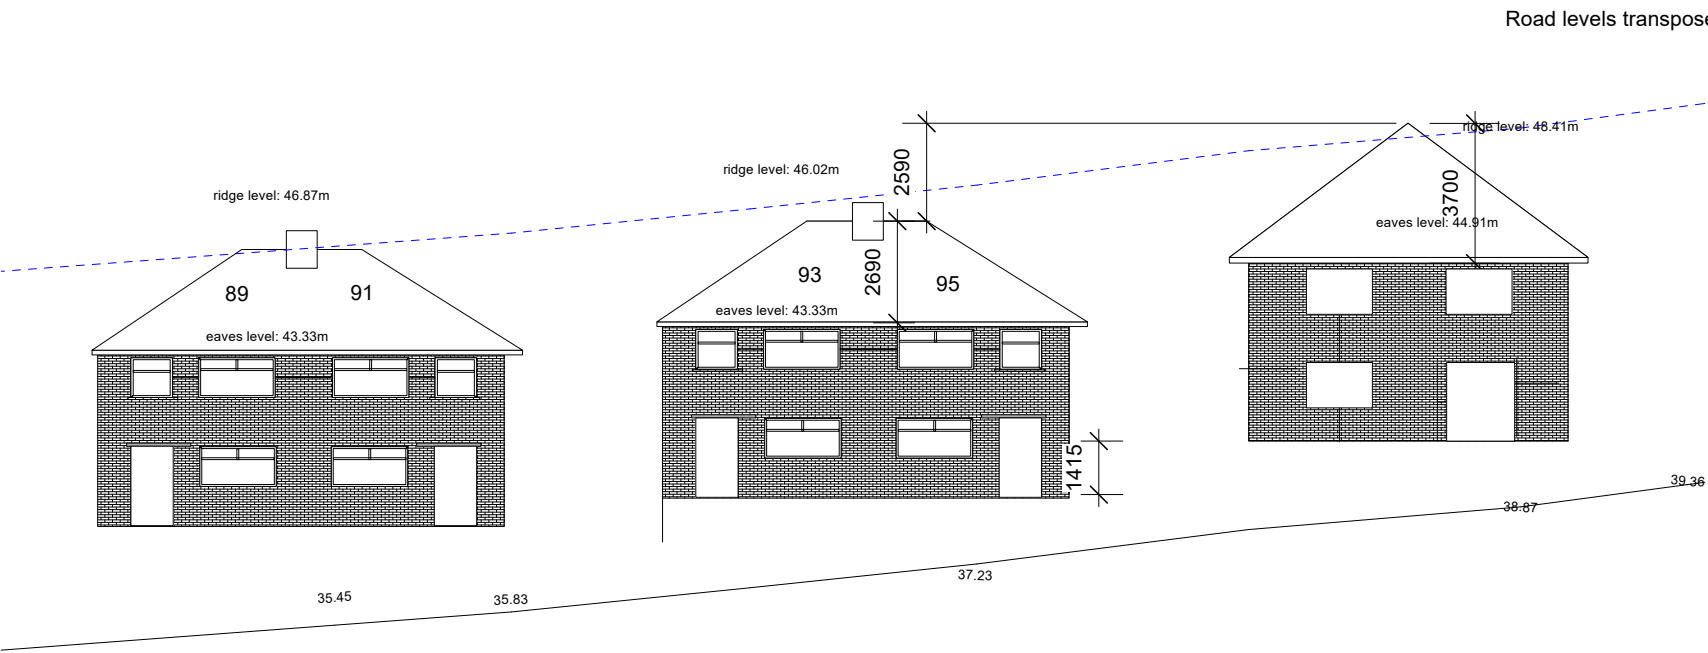

Levels of House 'The Larauls' approved in decision 00/0674
Show it was approved above line of the road gradient

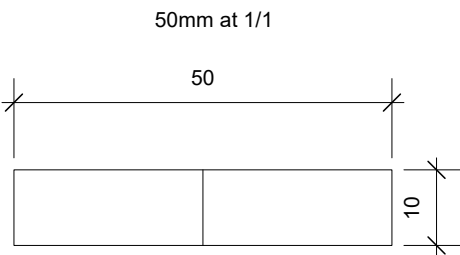

 Skerryvore Designs Ltd skerryvoredesigns.co.uk Phone 01633 897922 Mobile 07816 934352 contact@skerryvoredesigns.co.uk	JOB TITLE	Land at 48 Tudor Crescent Rogerstone NP10 7BN	DRAWING TITLE	Proposed Final Design; Street View	DRAWING No. SD972 05 05
					SCALE 1/ 200 @ A2
					DATE September 2025