
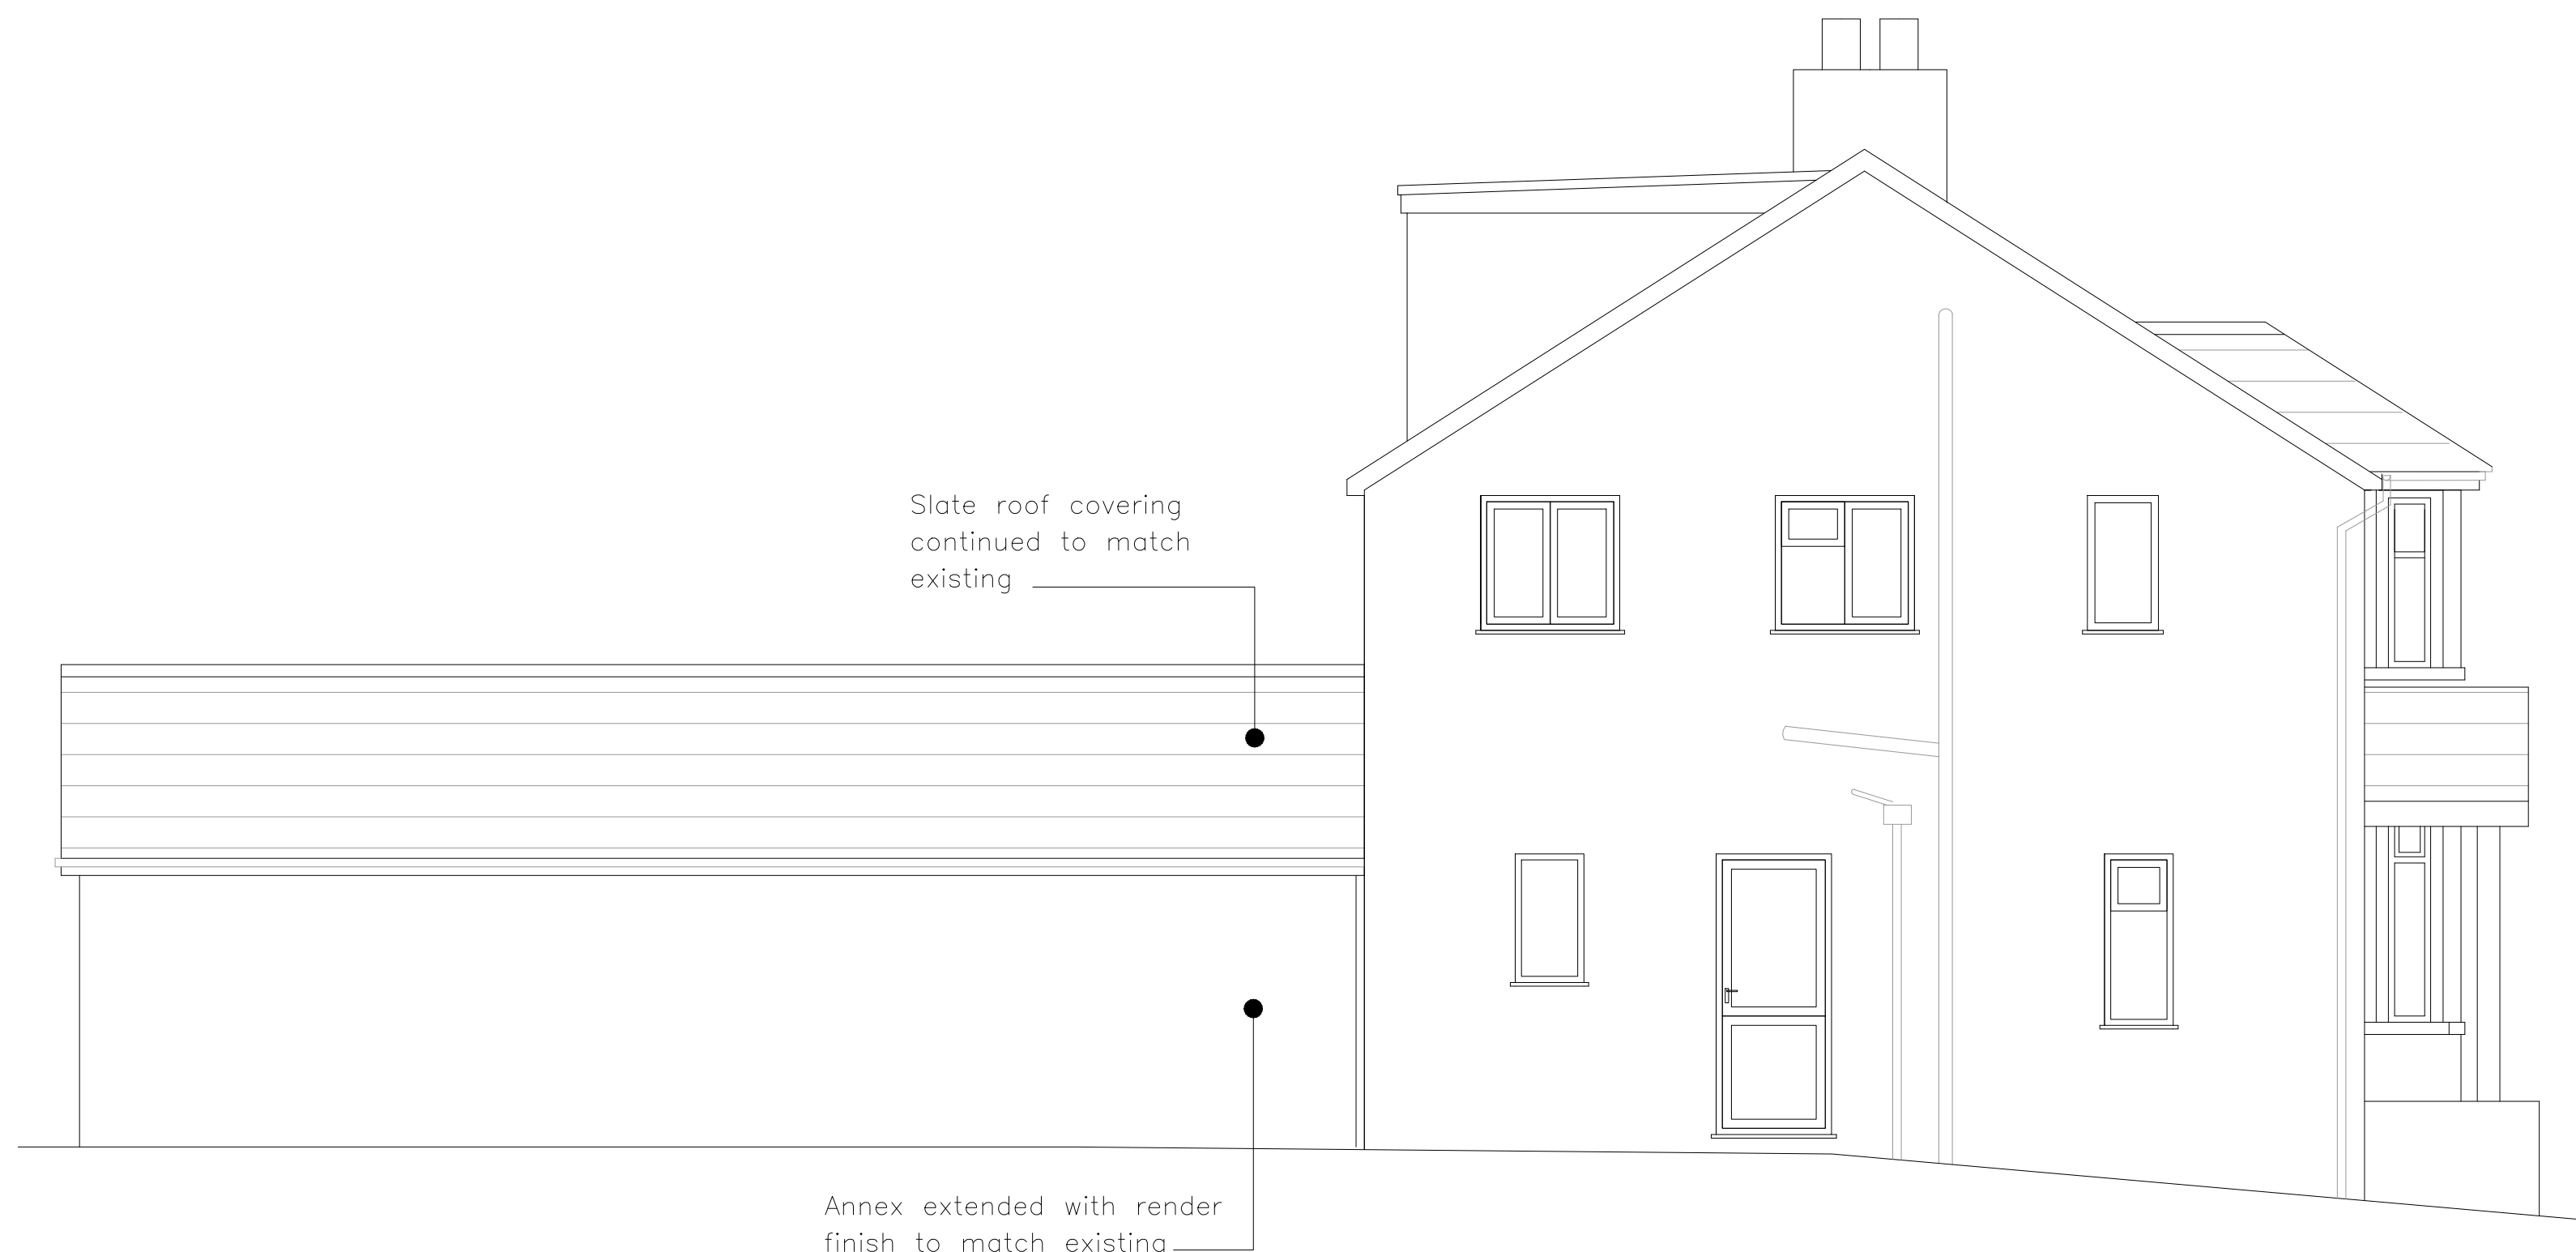
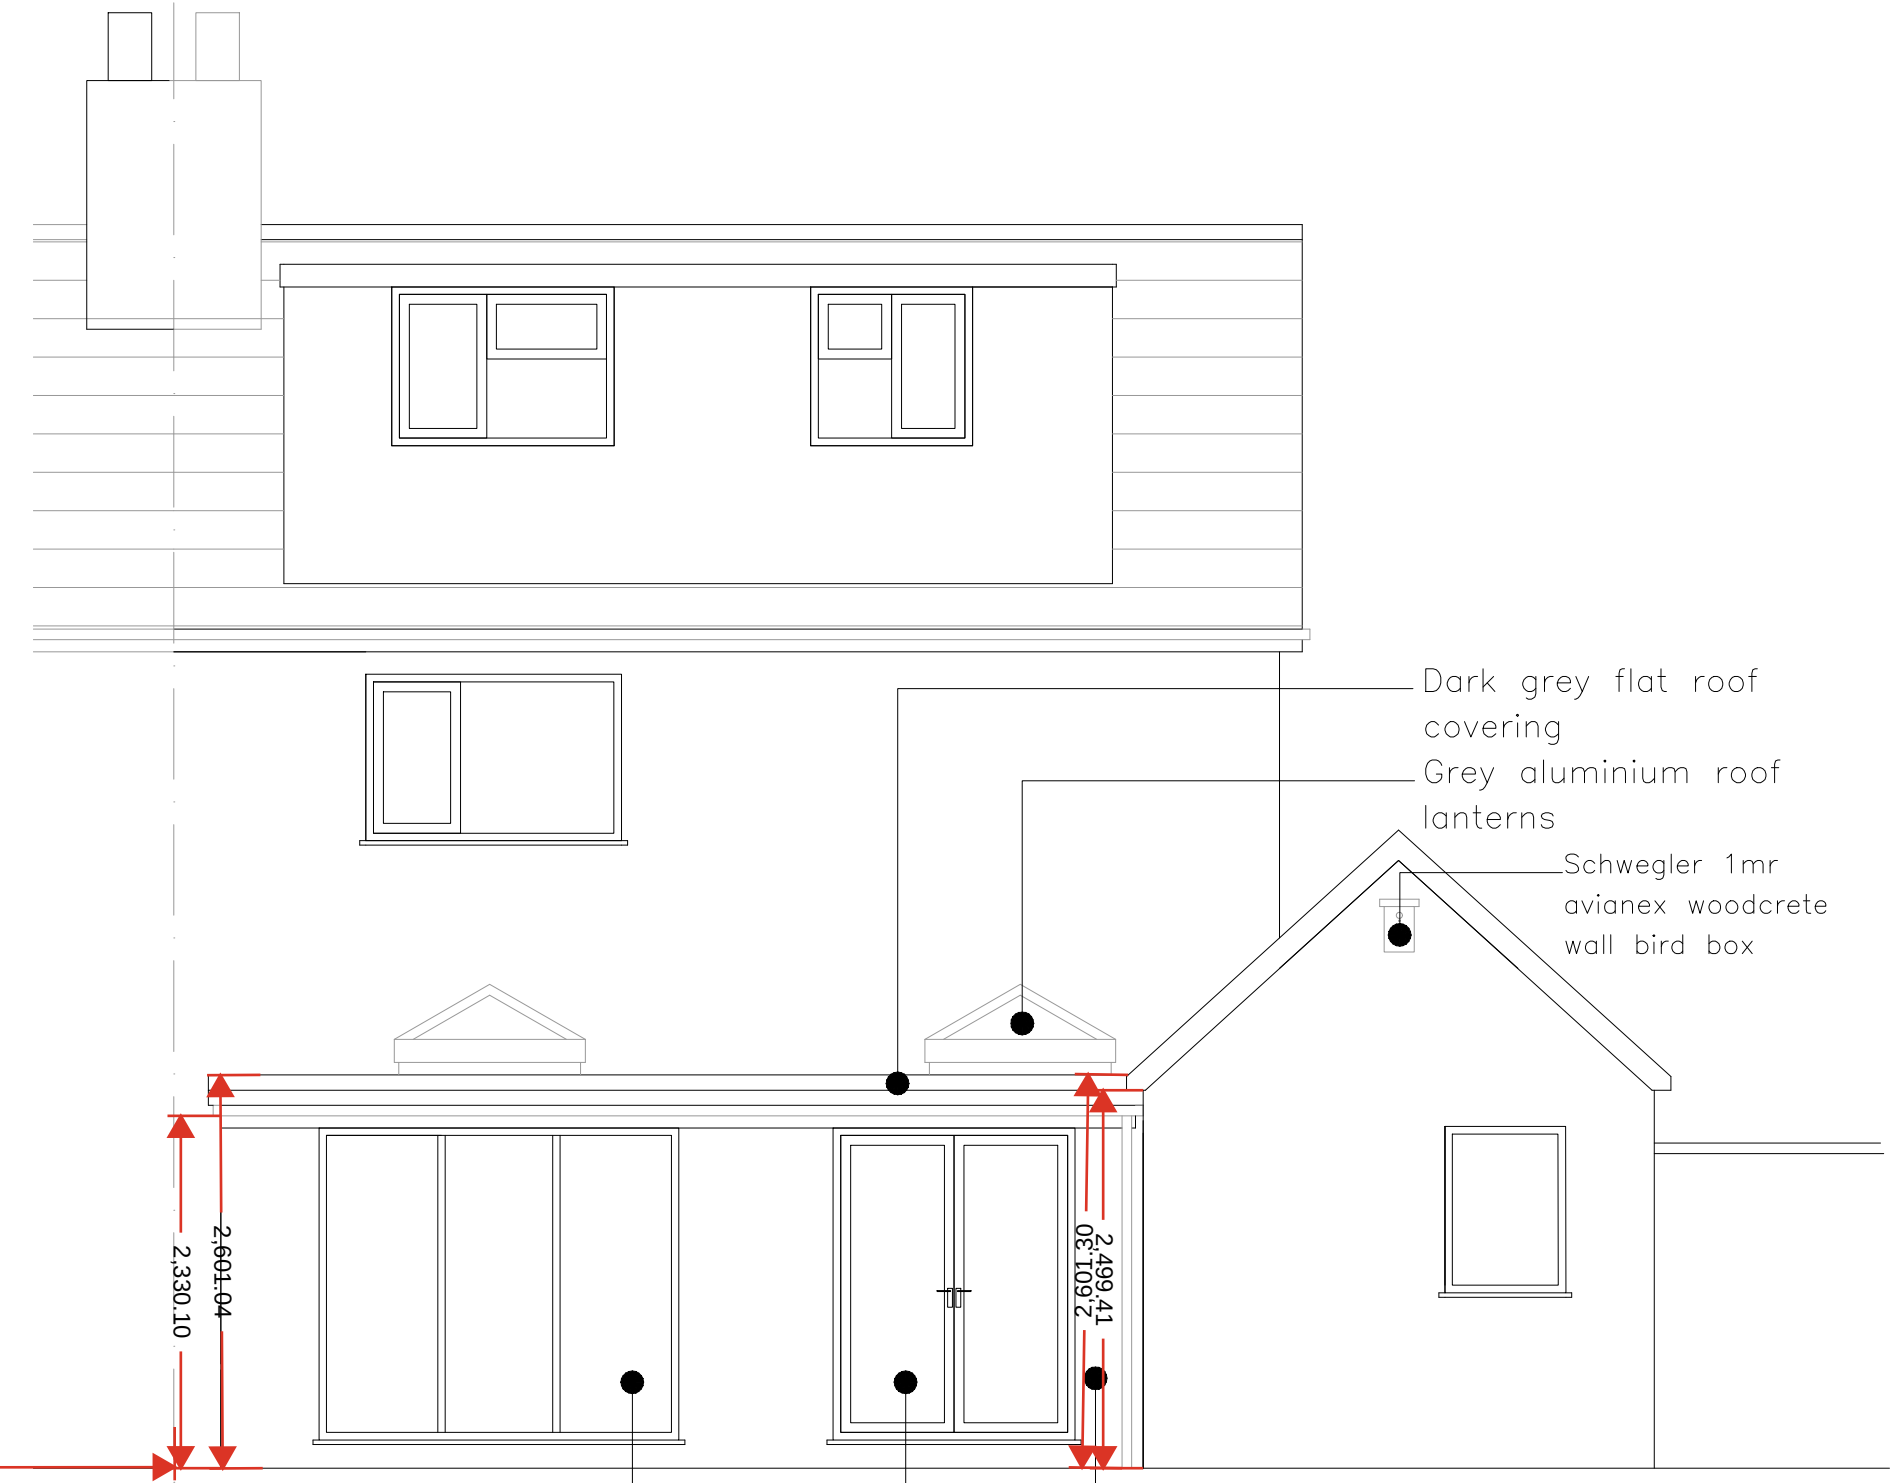


Notes  
Do not scale this drawing.  
Any discrepancy or query concerning this drawing should be referred to SJ ARCHITECTURE.  
Copyright of this drawing is reserved by SJ ARCHITECTURE  
Contractors must check all dimensions from site.

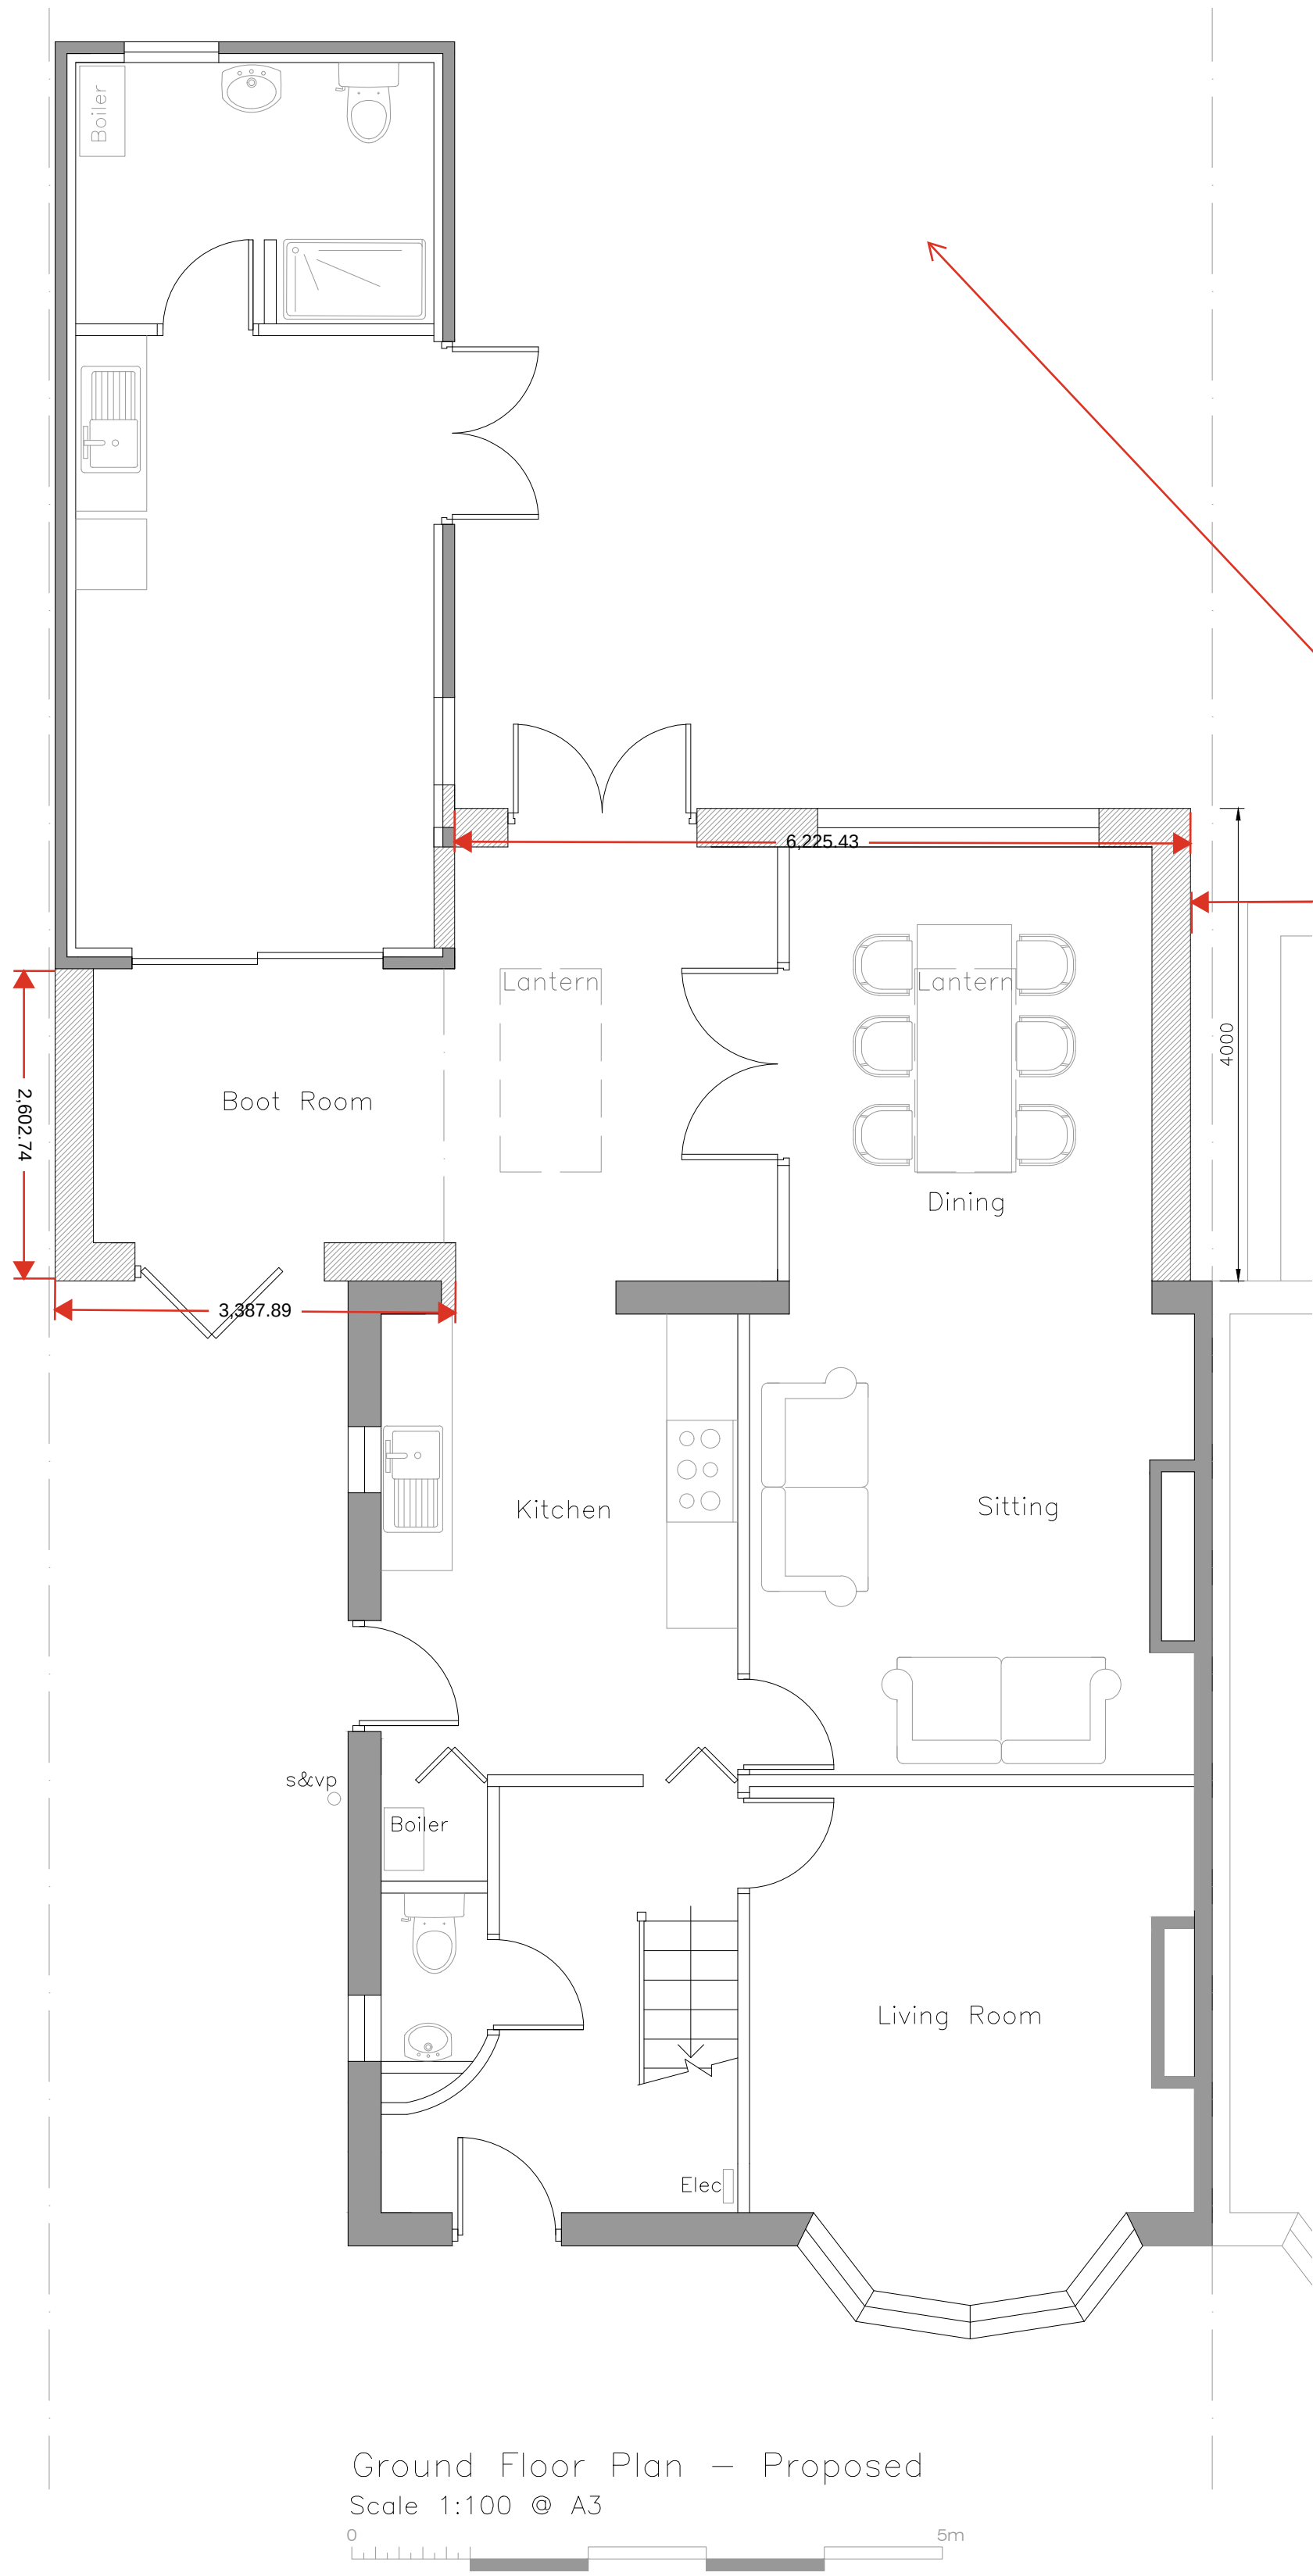

A 07:01:25 SJ Revised to client's comments  
Rv Date Init Ch  
REVISIONS

## FOR PLANNING

Project  
2 Blaen-y-Plant, Av Malpas, Newport  
Single story rear & side extension

Drawing Title  
Floorplans & Elevations  
Proposed

Drawn by date scale Do not scale this drawing  
SJ Dec 2024 1:50@A1 & 1:100 @A3

SJ Architecture  
tel: 07761641505  
email: info@sjarchitecture.co.uk  
web: www.sjarchitecture.co.uk

Job No Drawing No Revision  
2421 20-200 A