


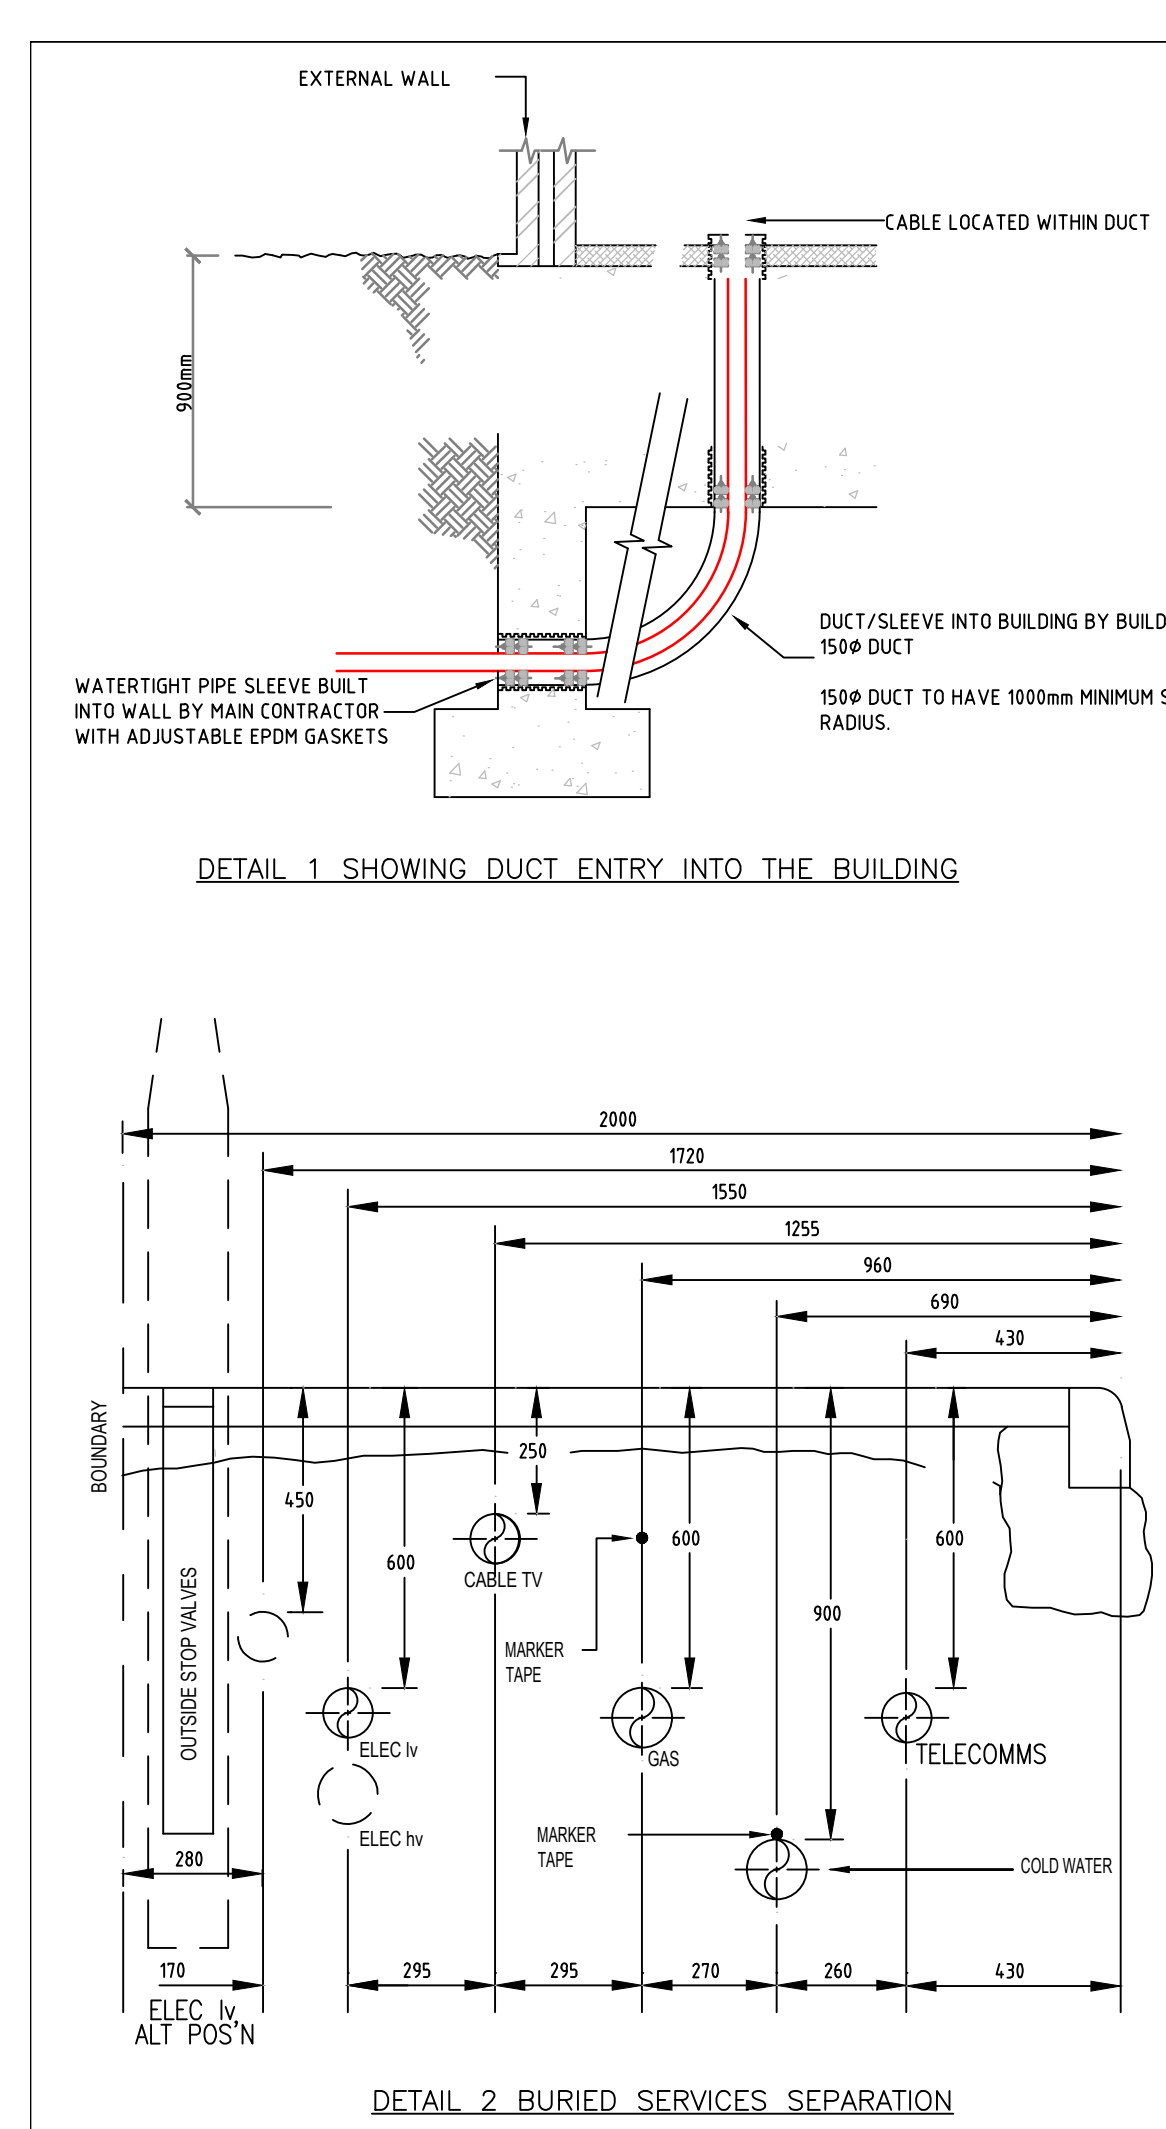

LEGEND

- 150mm LV DUCT
- 150mm ELECTRIC VEHICLE CHARGER DUCT
- 100mm ELV DUCT
- OPEN REACH DUCT TO OR SPECIFICATION
- NED ROUTE
- WATER ROUTE
- SPRINKLER ROUTE
- EVG ELECTRIC VEHICLE CHARGER
- SWEEP TEE FOR TELECOMS
- SWEEP TEE FOR TELECOMS
- 600x600mm DRAW PIT
- VIRGIN MEDIA DRAW PIT TO VM SPECIFICATION
- OPENREACH DRAW PIT TO OR SPECIFICATION
- PASSIVE ELECTRIC VEHICLE CHARGING POINT FUTURE PROVISION (SHOWN FOR CLARITY, DUCTING ONLY PROVIDED)

NOTES

1. THIS DRAWING IS FOR COORDINATION PURPOSES ONLY. REFER TO EACH MANUFACTURERS AND ENGINEERS SPECIFIC DRAWING FOR FINAL INSTALLATION DETAILS.

Rev	Date	Description	Drn	Chkd
Revisions				
Drawing Status				
PRELIMINARY				
Main Contractor				
LOVELL HOMES				
Project				
RINGLAND PHASE 2				
Title				
ELECTRICAL SERVICES LAYOUT EXTERNAL SERVICES LAYOUT				
Scale		Date		
1:200 AT A0		JUNE 2026		
Service	Electrical	Designed	EM	Drawn
			MR	

Your Electrical
2026 FULTON AVENUE
PILTON, SWIRTOCK, SS24 7LX
Telephone: (01773) 908917

Elecmech Ltd
Harwell Barn, 5 Farnlands
PICKLEHURCH, SWIRTOCK, SS24 7LX
Telephone: (01773) 908917

Org No	Rev No
E8000	P01