


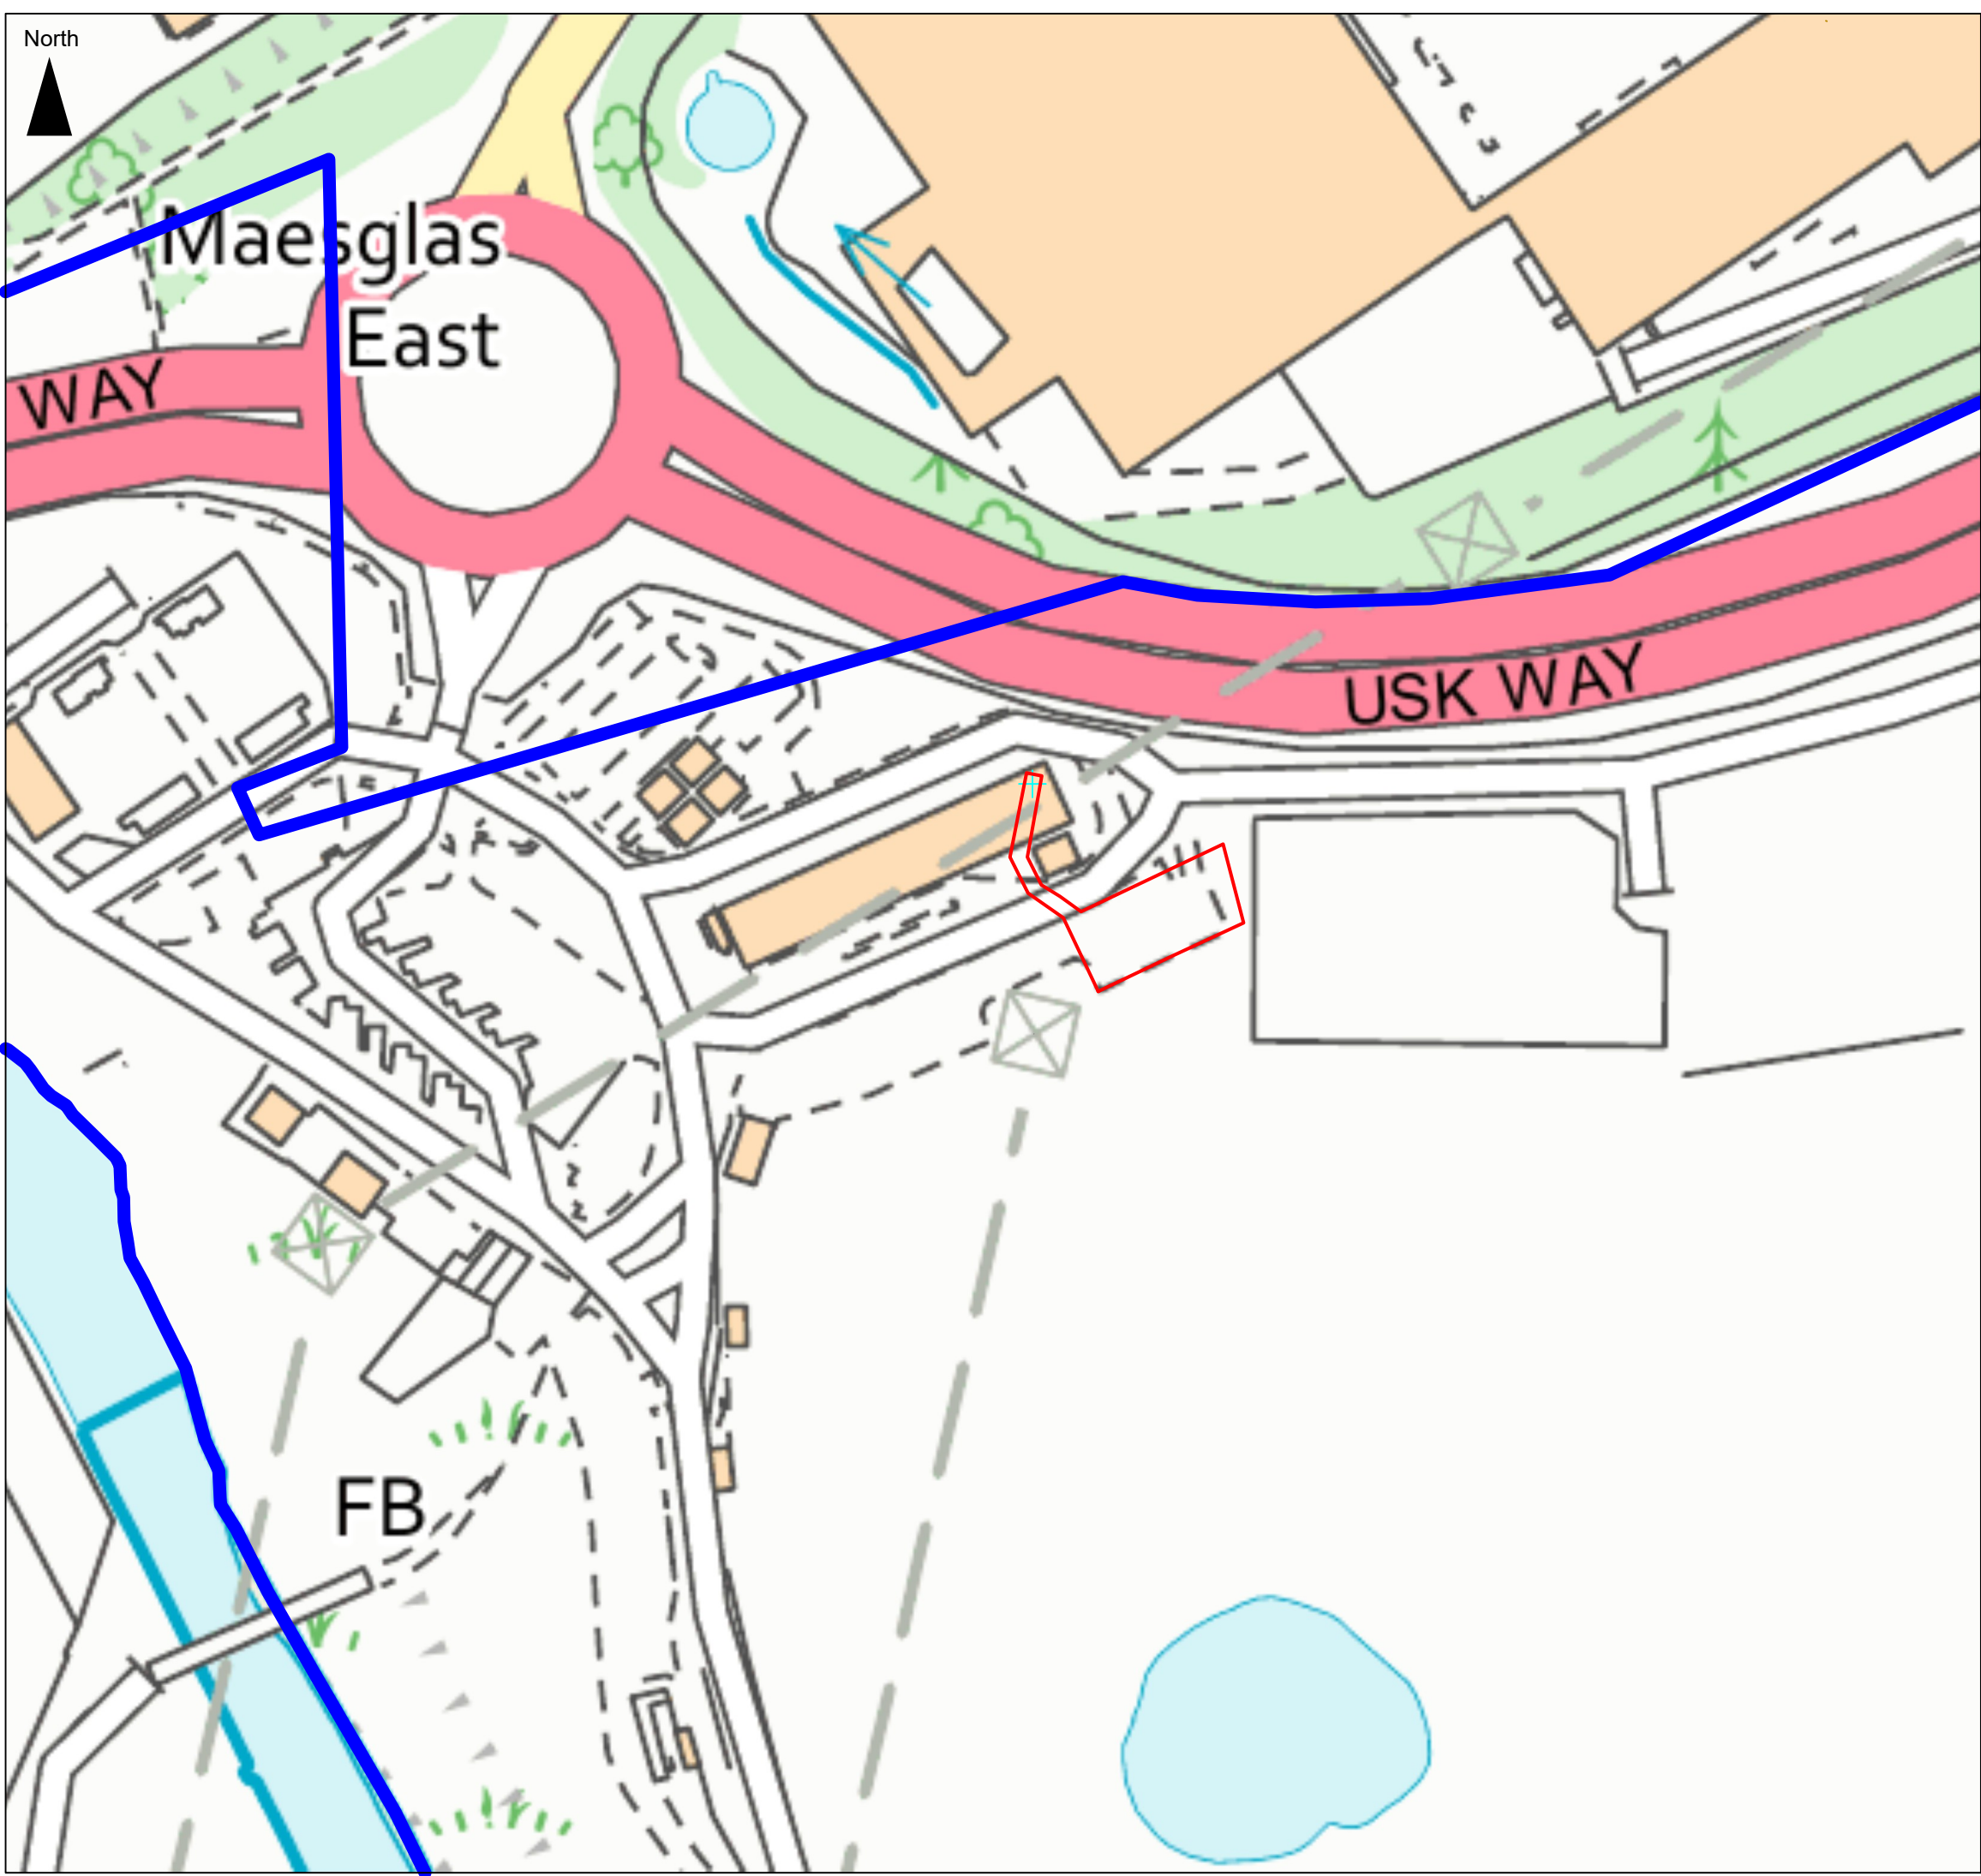

- LEGEND:
- Planning boundary
 - Land ownership boundary
 - Point of electrical connection

Scale (@ A3) 1:1,250		Date: 30 Oct 2025	
Prepared by:		 dulas inspiring renewable energy	
Client: Newport City Council			
Project: Newport Recycling Centre Solar Farm BESS			
Figure 013 - BESS Site Location			
Drawn by: MH		Checked by: CW	Version: B Draft
Version: A draft0		First issue	
Version: b draft0		Second issue	
Every effort has been made to ensure the accuracy of the information provided on this figure. Dulas Ltd cannot be held responsible for any omissions or errors in the data supplied by third parties and hereby expressly disclaims any responsibility for any losses, disappointment, negligence or damage caused by reliance on the information contained on this figure.			