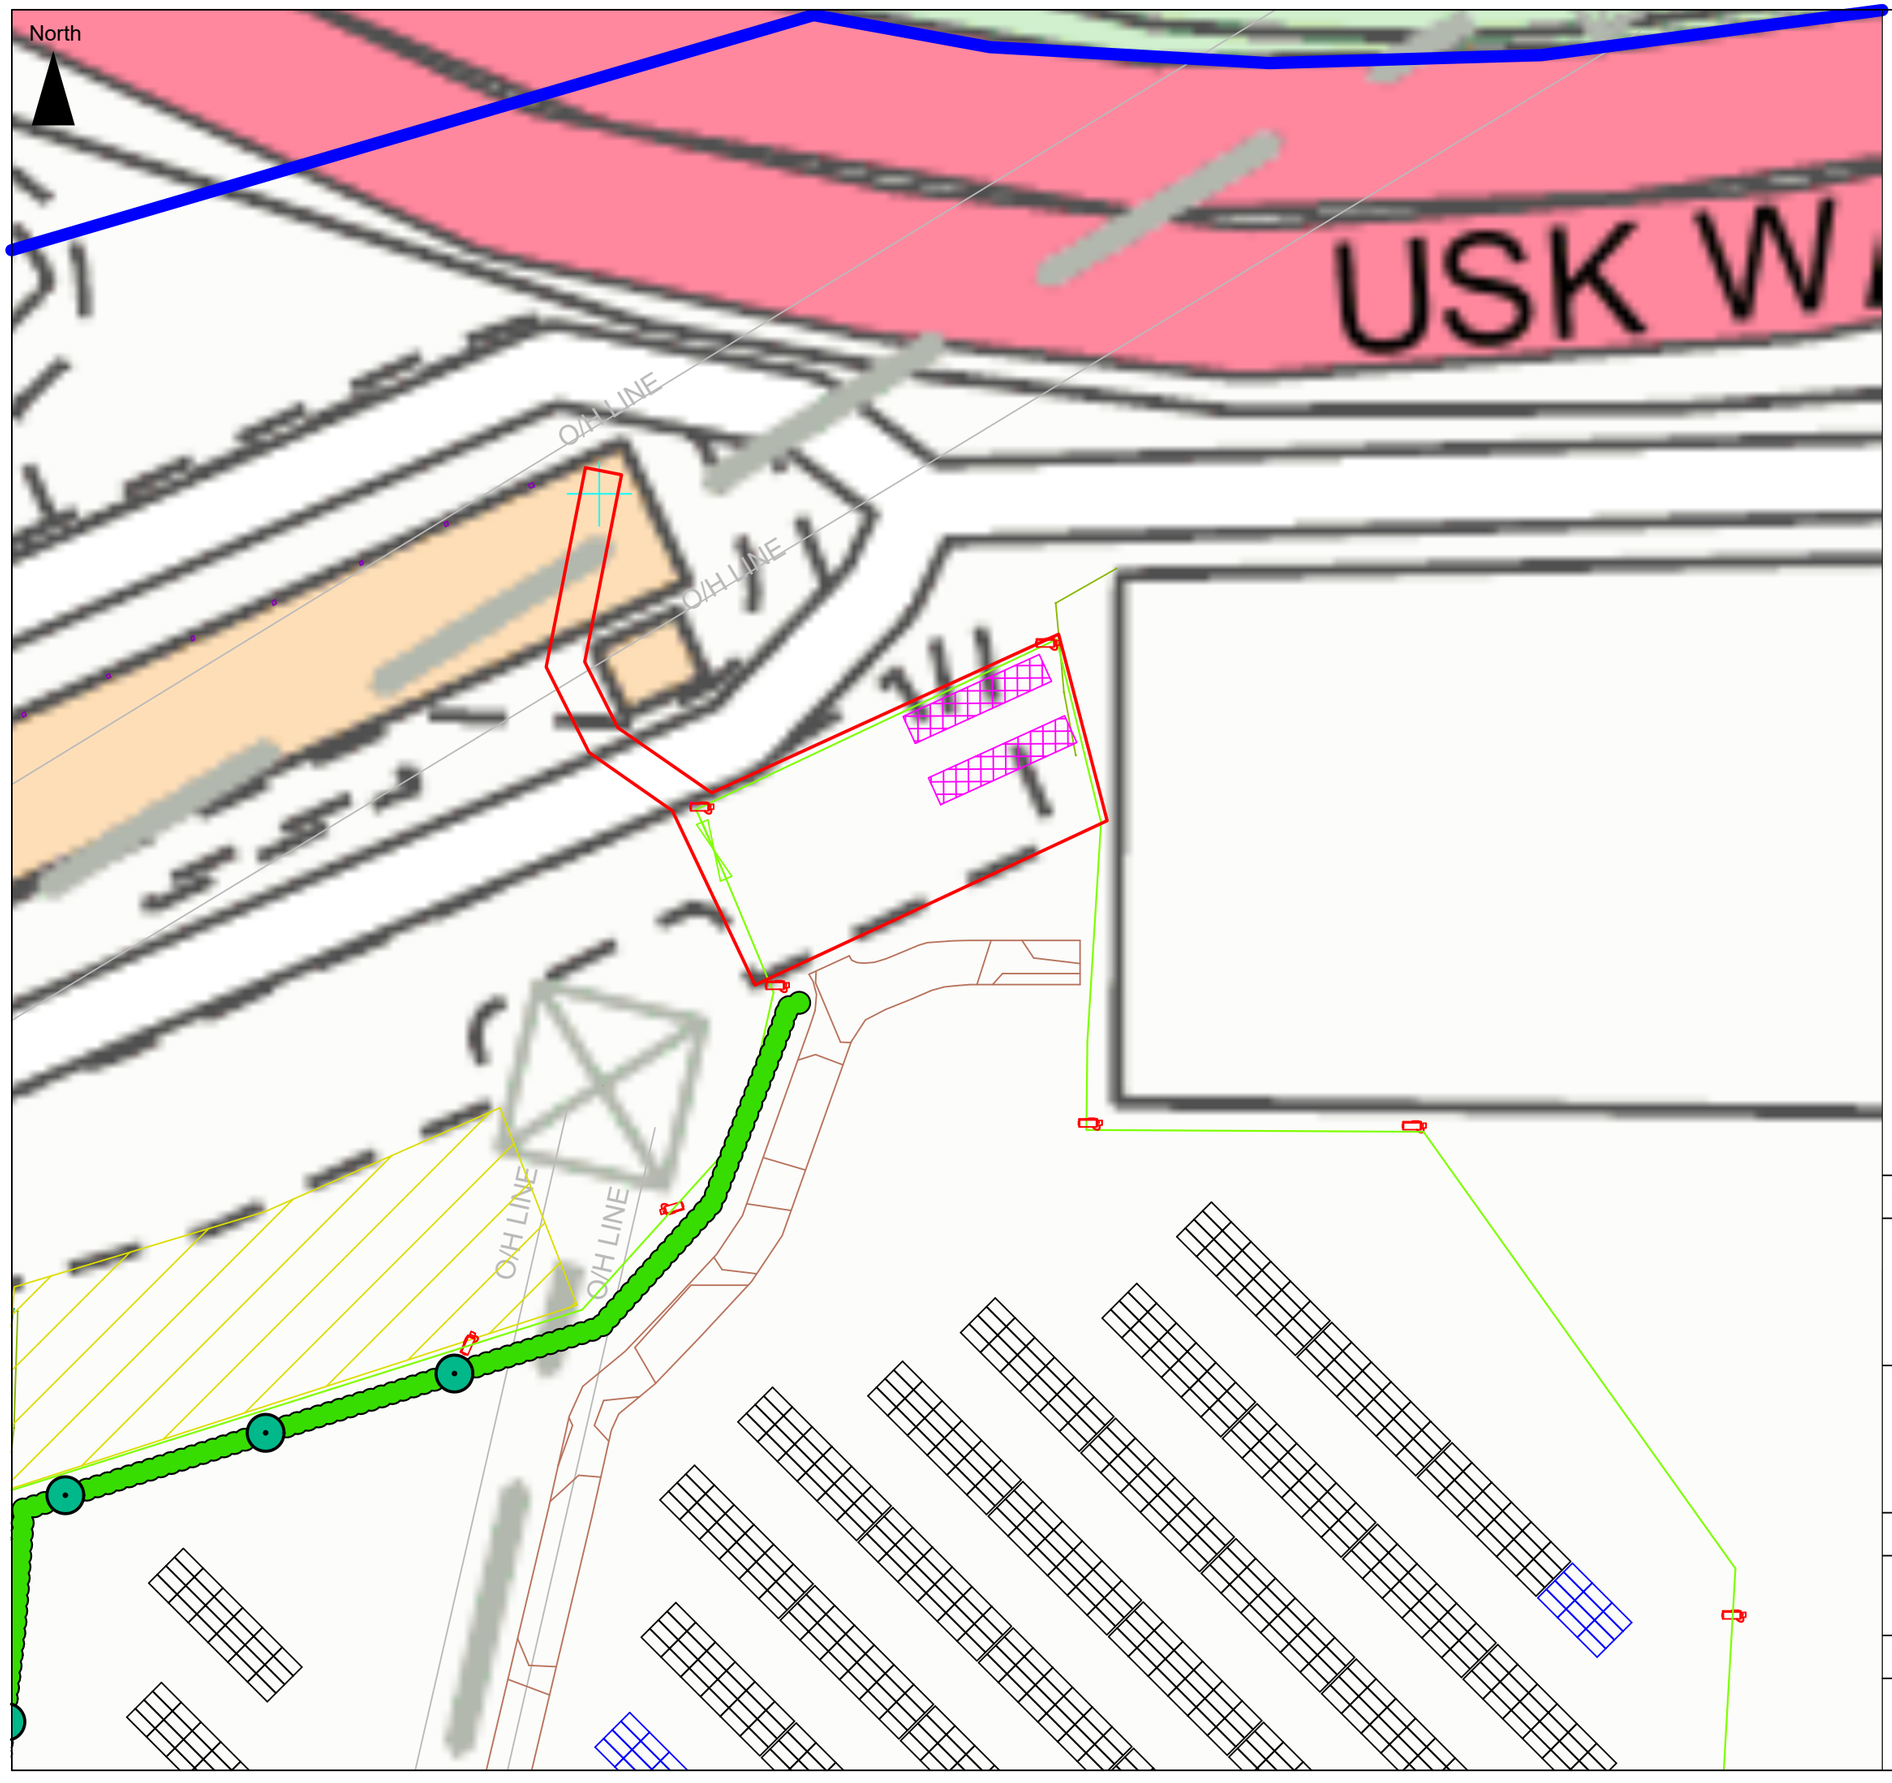


LEGEND:

- Red line site boundary
- Security fencing
- Entrance gate
- CCTV camera
- Battery Energy Sotrage System (BESS)
- Point of electrical connection

NOTES:

Planning application boundary area = 0.06 Hectares

Planning application boundary length = 160 meters

Scale (@ A3) 1:500	Date: 30 Oct 2025

Prepared by: dulas inspiring renewable energy

Client: Newport City Council

Project: Docksway Recycling Centre Solar Farm

Figure 014 - BESS Location

Drawn by: MH	Checked by: CW	Version: A darft 4

Every effort has been made to ensure the accuracy of the information provided on this figure. Dulas Ltd cannot be held responsible for any omissions or errors in the data supplied by third parties and hereby expressly disclaims any responsibility for any losses, disappointment, negligence or damage caused by reliance on the information contained on this figure.