


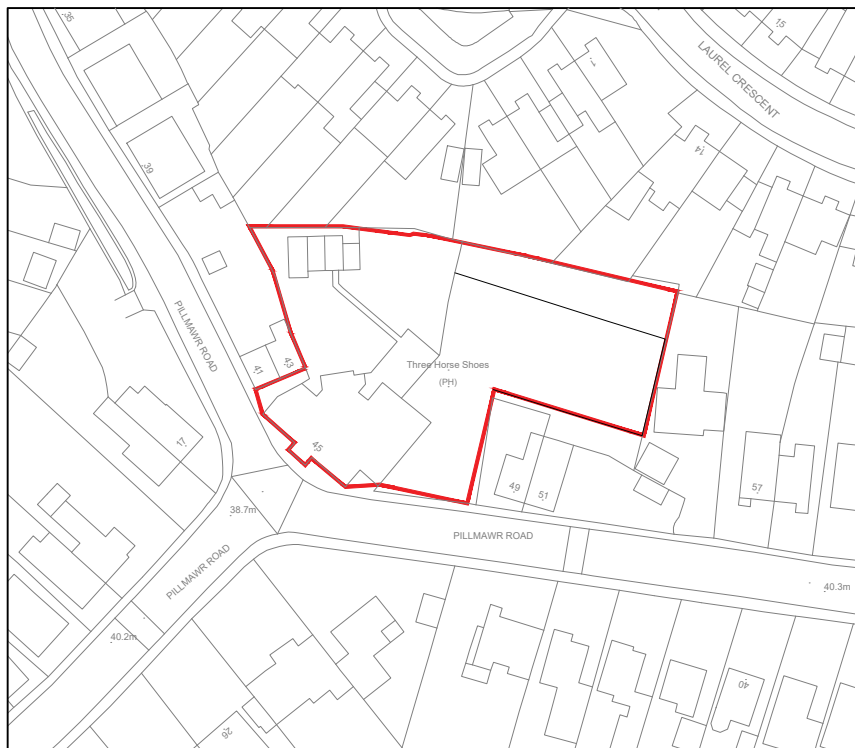

Scaled @ 1:1250



4) Any discrepancies between drawings and/or drawings and specification, should be reported to the designer prior to any work commencing.

Dote	Revisions	Inl.	



Email: office@conceptdesign.uk.net
<http://uk.conceptdesign.com>

Star Pubs and Bars

Job Title
The Three Horseshoes
45 Pillmawr Rd,
Newport
NP20 6WG

Drawing Title
LOCATION PLAN

Scale 1:1250@A4	Drawn By CB
---------------------------	-----------------------

Date FEB 26	Checked By
-----------------------	------------

Drg.no. 3858-16	Rev.
---	------