


LEGEND




Not applicable


- 1 Concrete roof tiles
Colour grey
- 2 Brickwork
Colour multired
- 3 Guttering
Colour dark grey
- 4 Composite panels
Colour dark grey
- 5 Glazing
Colour white

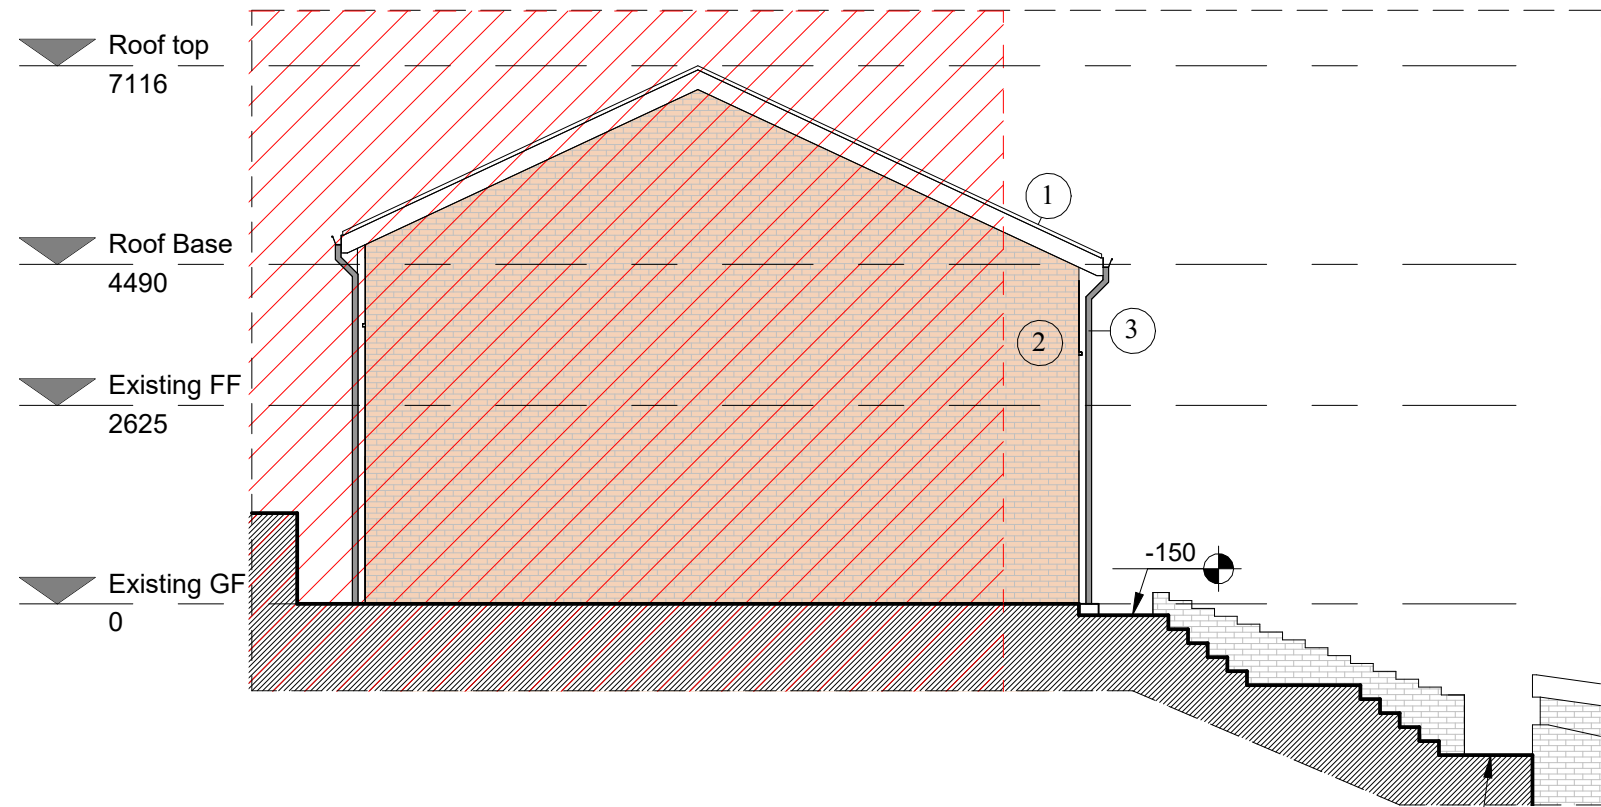


13 Existing West
1 : 100

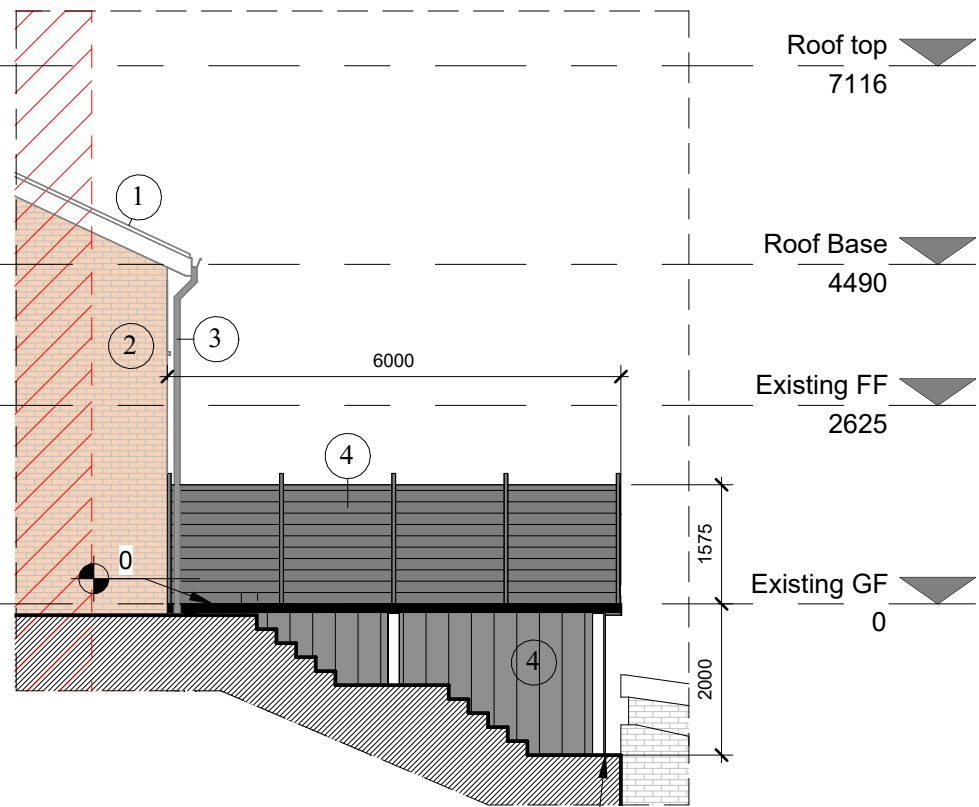

14 Proposed West
1 : 100

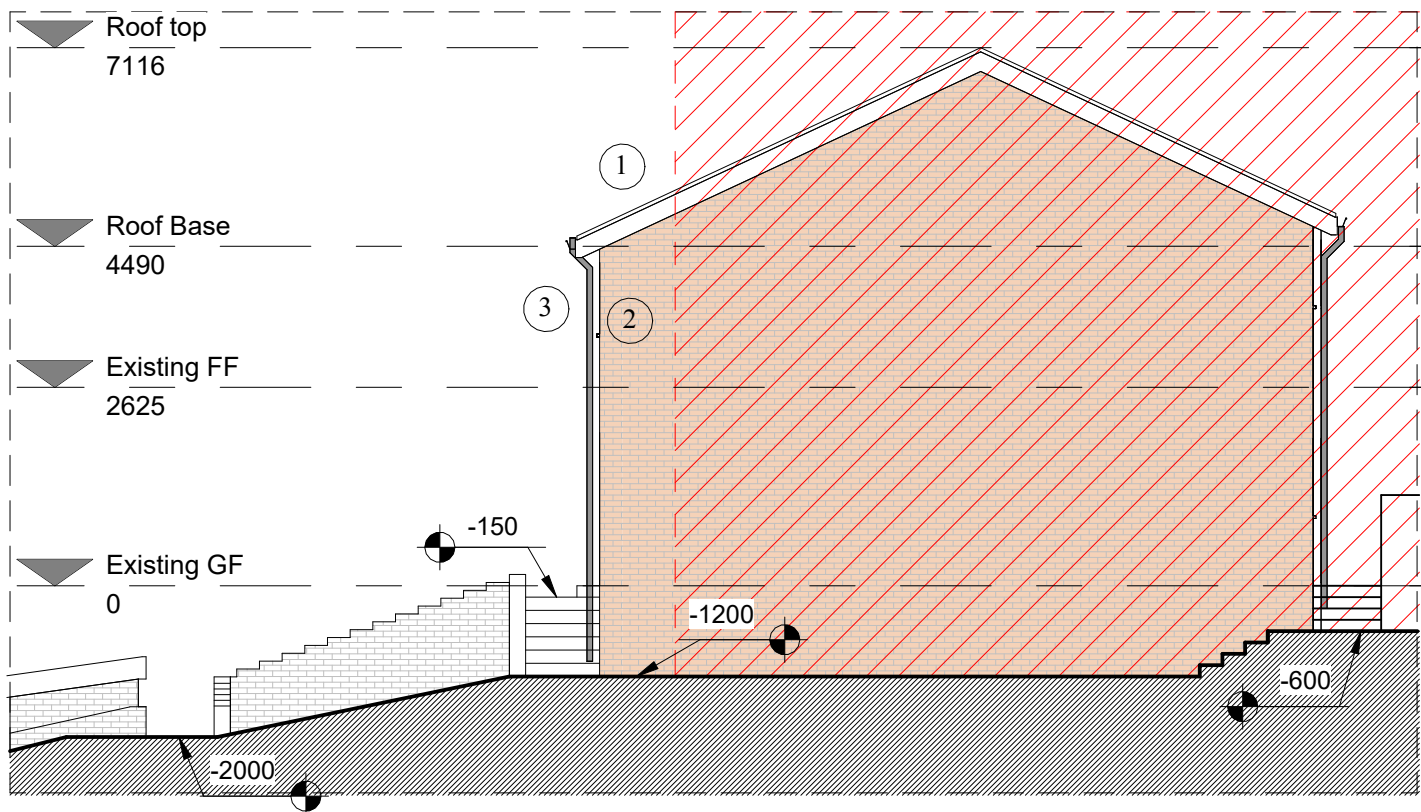

15 Existing East
1 : 100

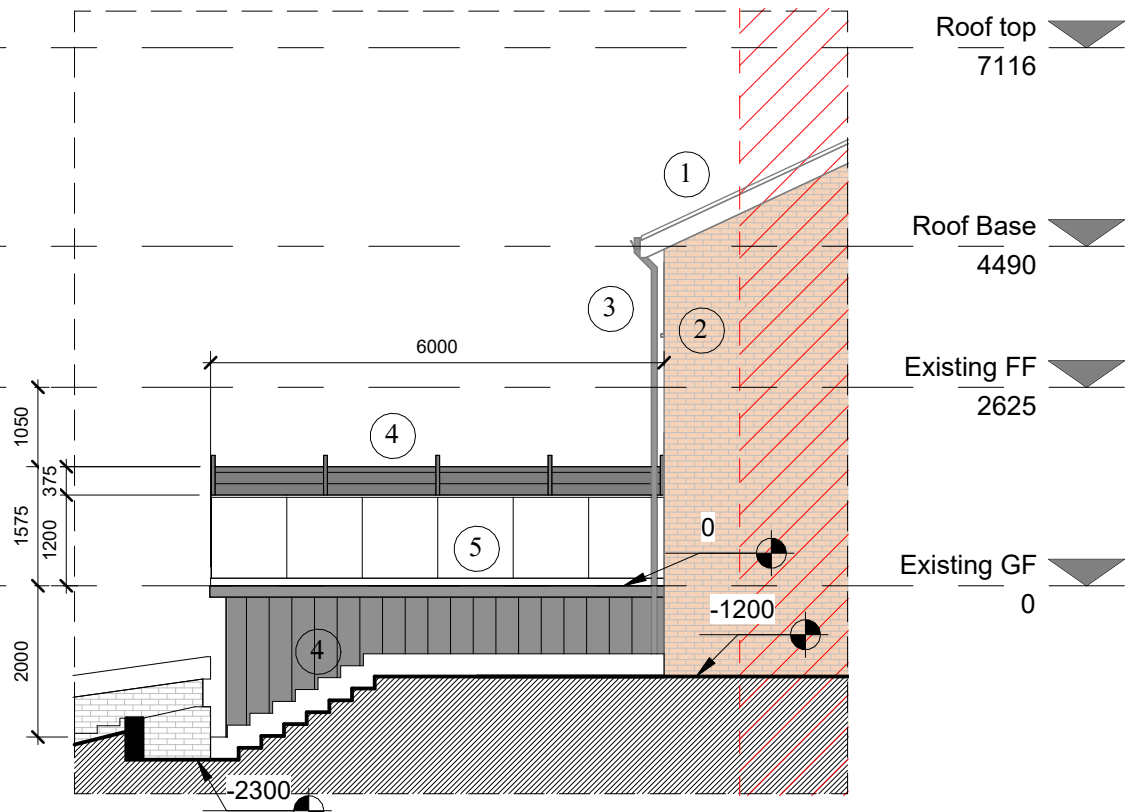

16 Proposed East
1 : 100

PROJECT

**Raised
Platform**

TITLE

**Side
Elevations**

CLIENT

**Anita &
Paweł
Szczepaniak**

SHEET NUMBER

3

SCALE A3

1:100