



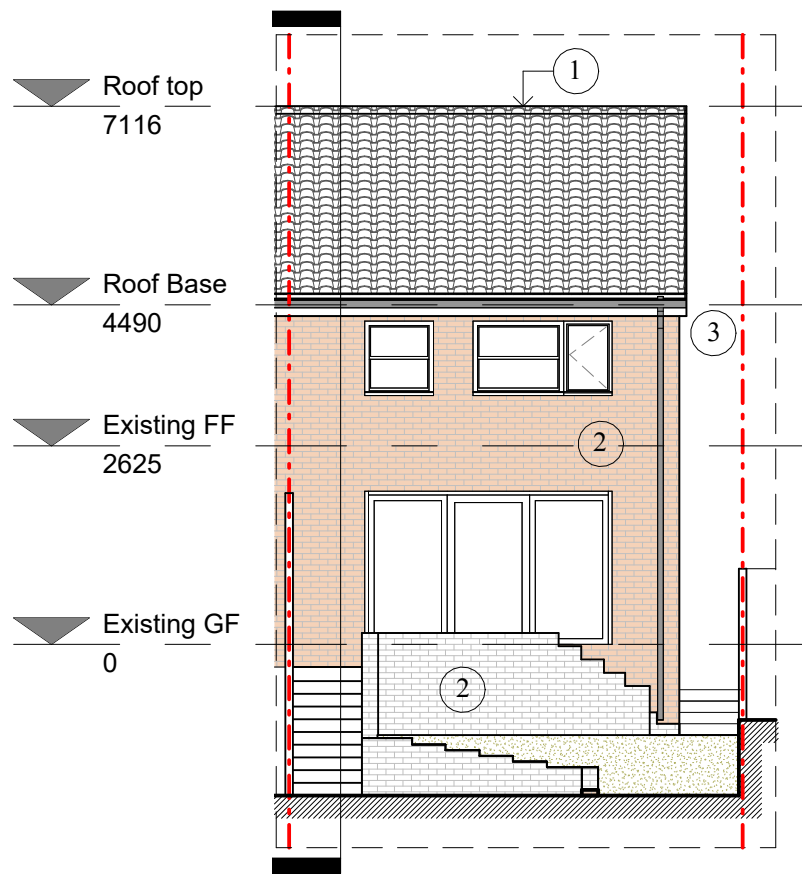

8

Existing South


1 : 100

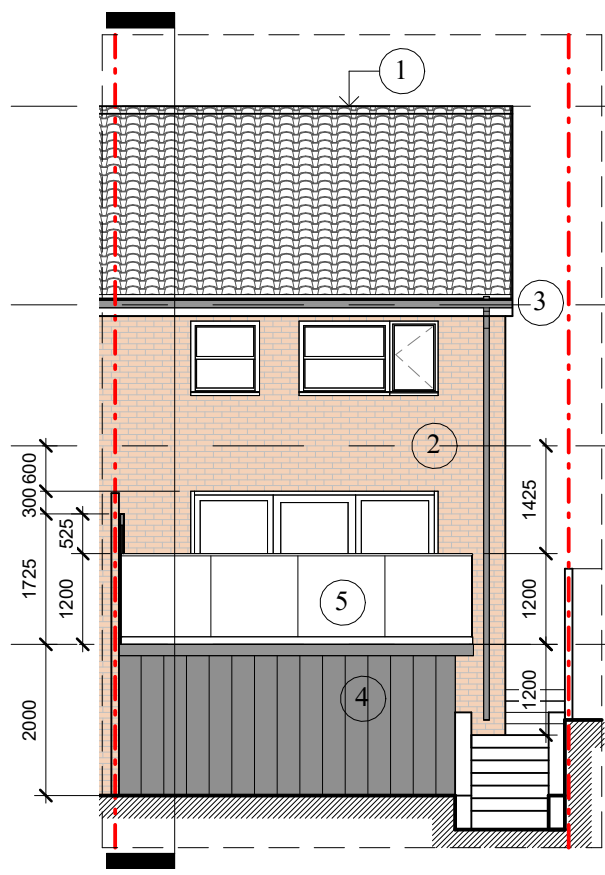

9

Proposed South

1 : 100

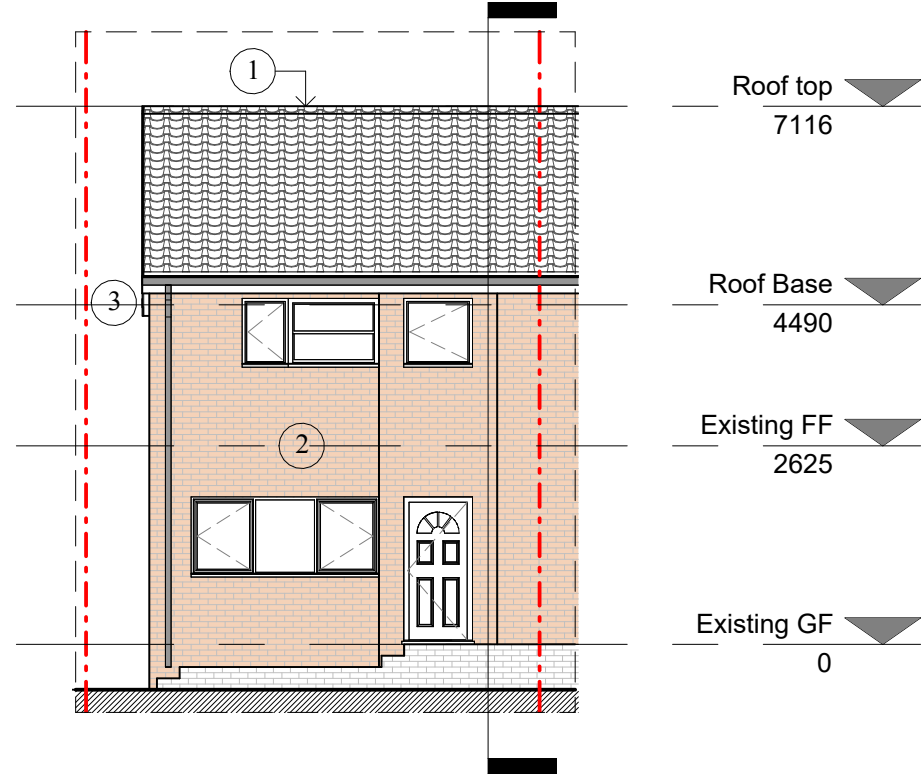

10

Existing North N/A


1 : 100

LEGEND

--- Site boundary line

Not applicable


- 1 Concrete roof tiles
Colour grey
- 2 Brickwork
Colour multired
- 3 Guttering
Colour dark grey
- 4 Composite panels
Colour dark grey
- 5 Glazing
Colour white

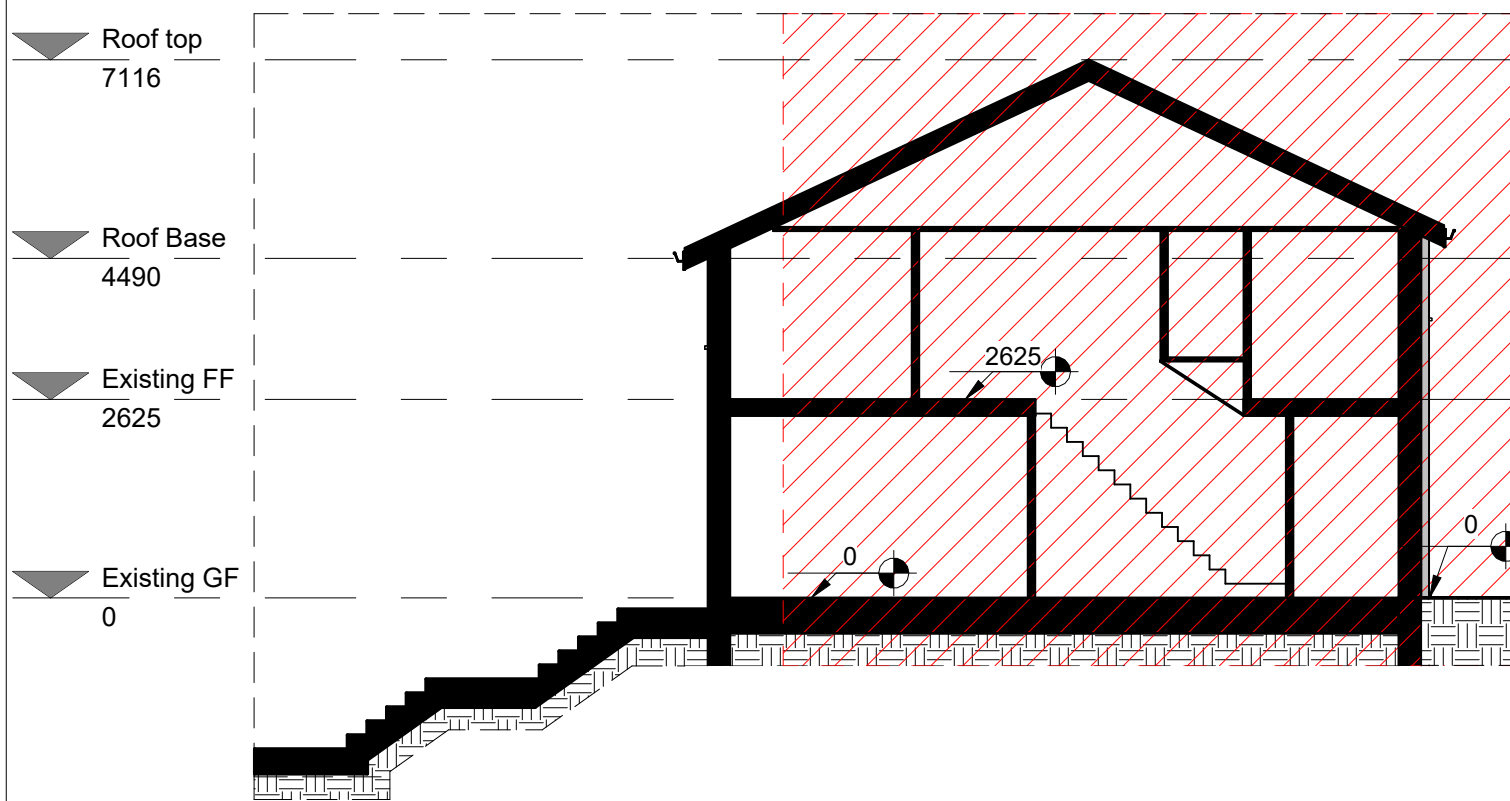

11

Existing Section

1 : 100

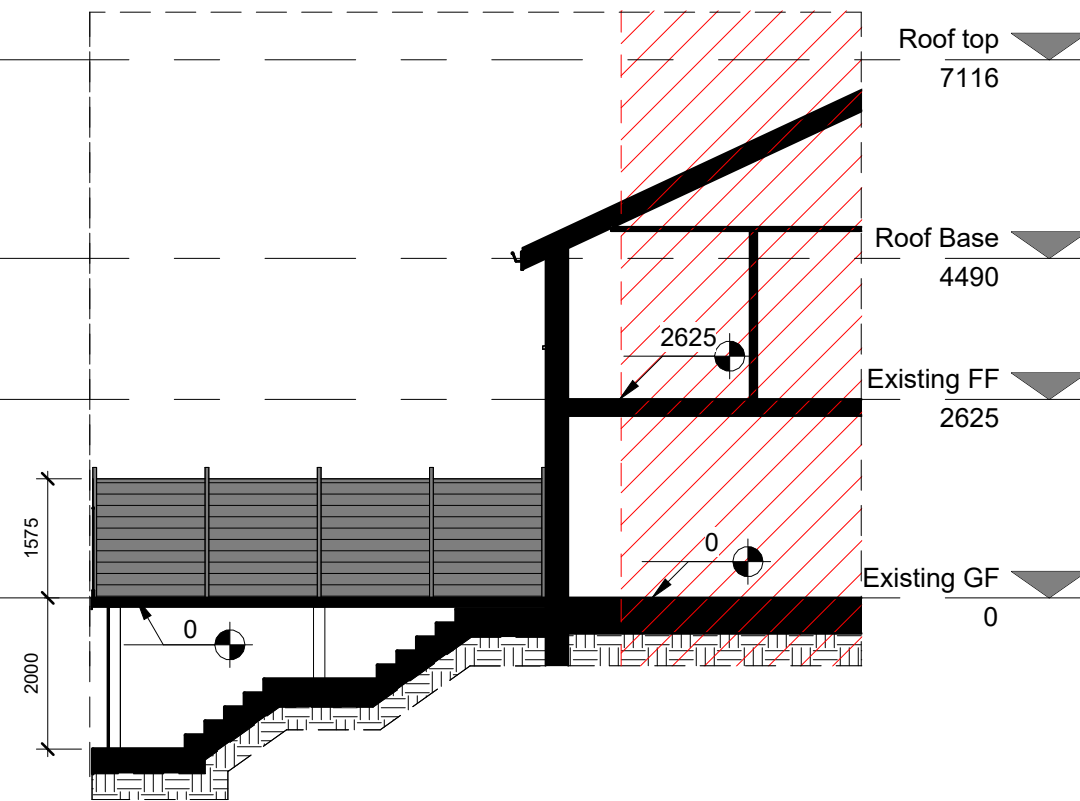

12

Proposed Section

1 : 100

PROJECT

Raised
Platform

TITLE

Front
Elevations
& Sections

CLIENT

Anita &
Paweł
Szczepaniak

SHEET NUMBER

2

SCALE A3

1:100