


LEGEND

--- Site boundary line

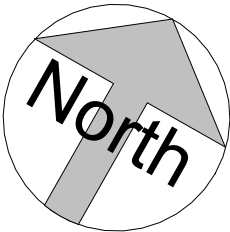

PROJECT

Raised
Platform

TITLE

Floor Layouts

CLIENT


Anita &
Paweł
Szczepaniak

SHEET NUMBER

1

SCALE A3


1:100

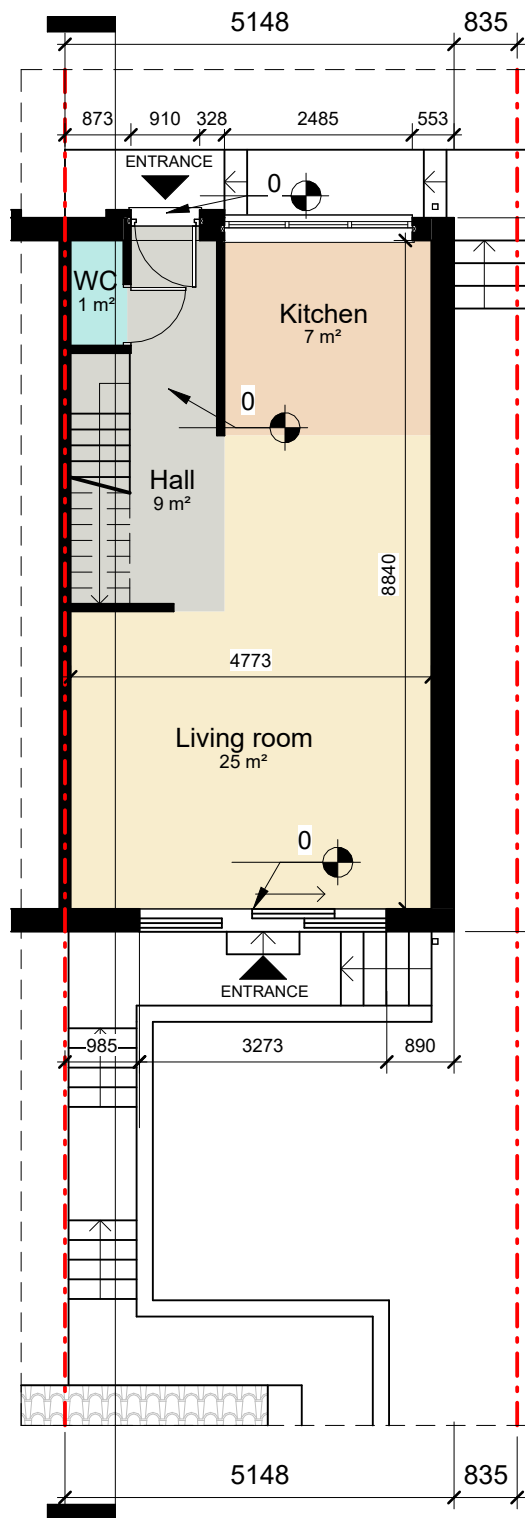

4

Existing GF


1 : 100

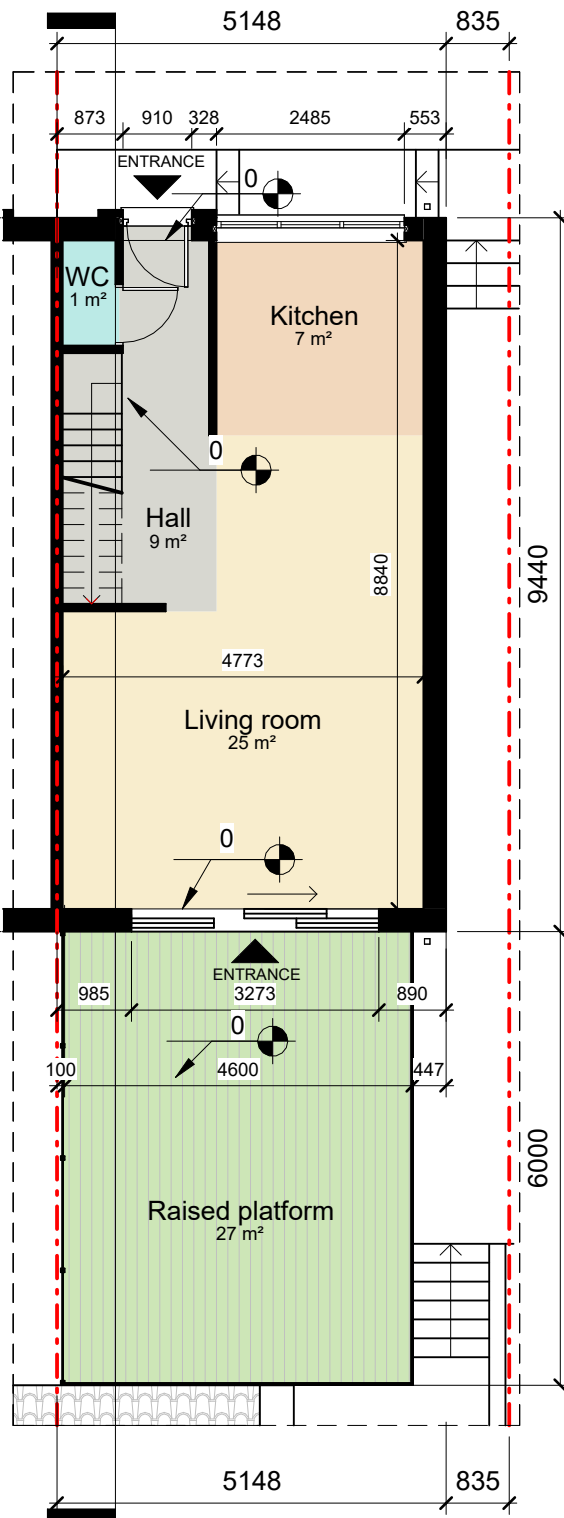

5

Proposed GF


1 : 100

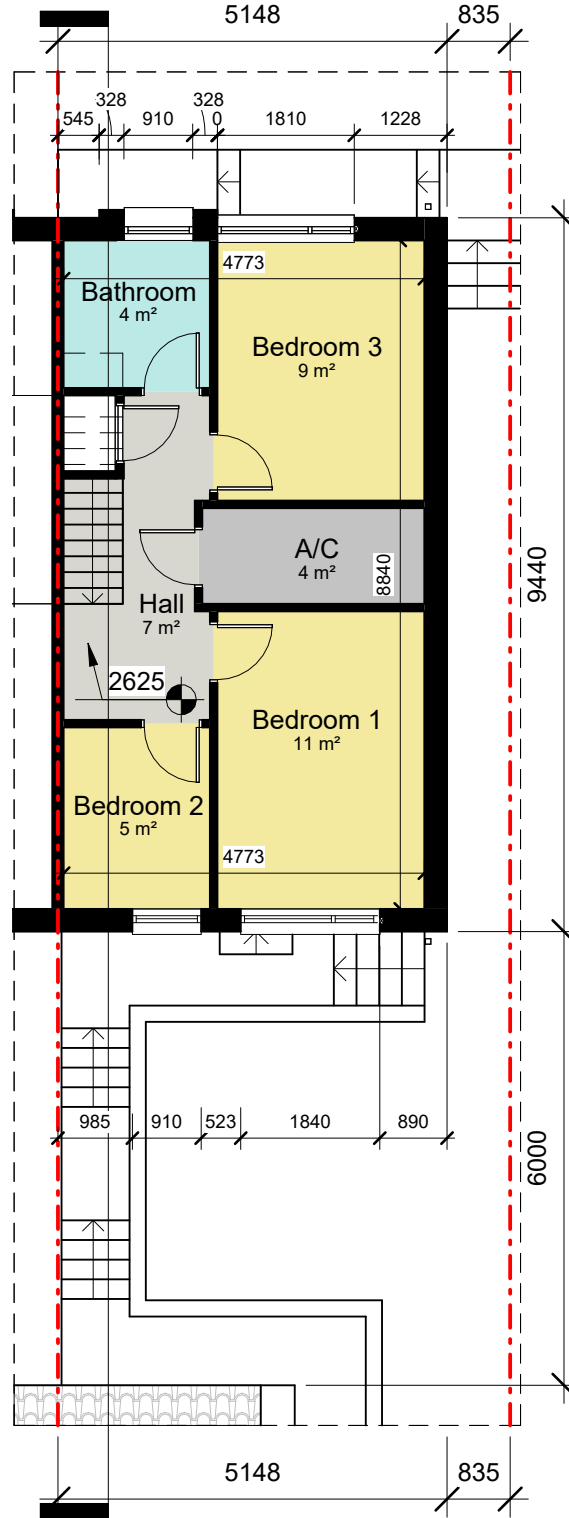

6

Existing FF

1 : 100

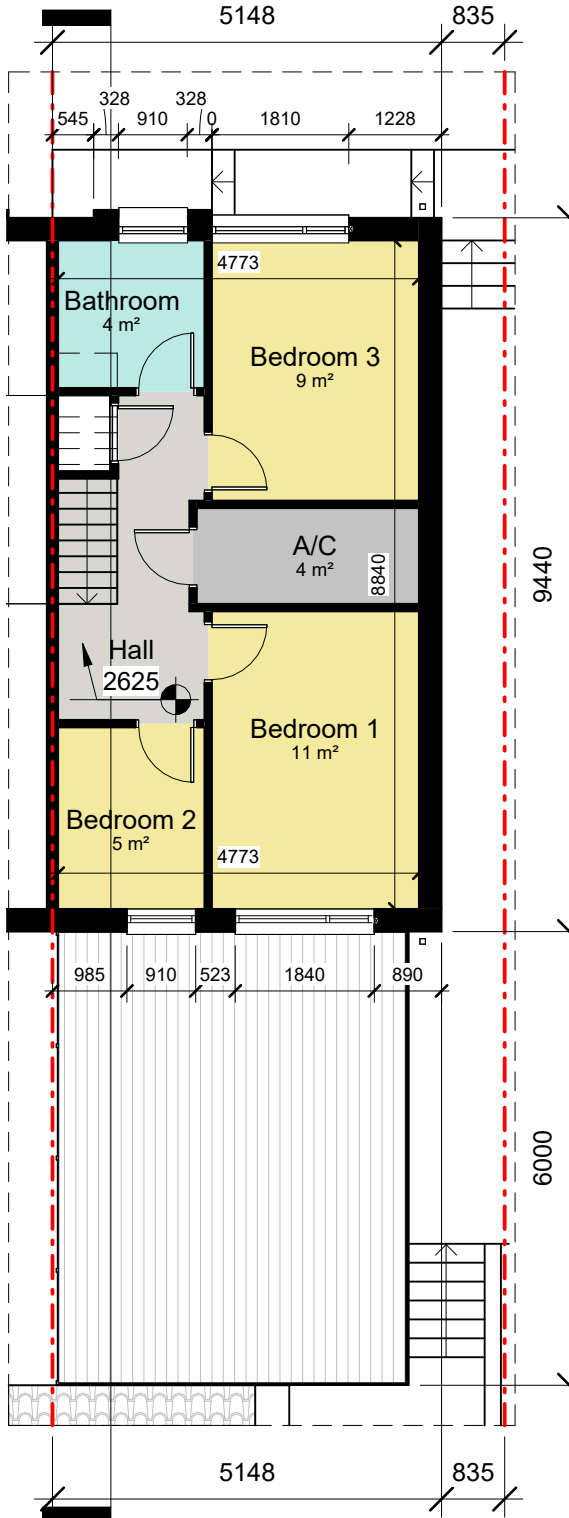

7

Proposed FF

1 : 100