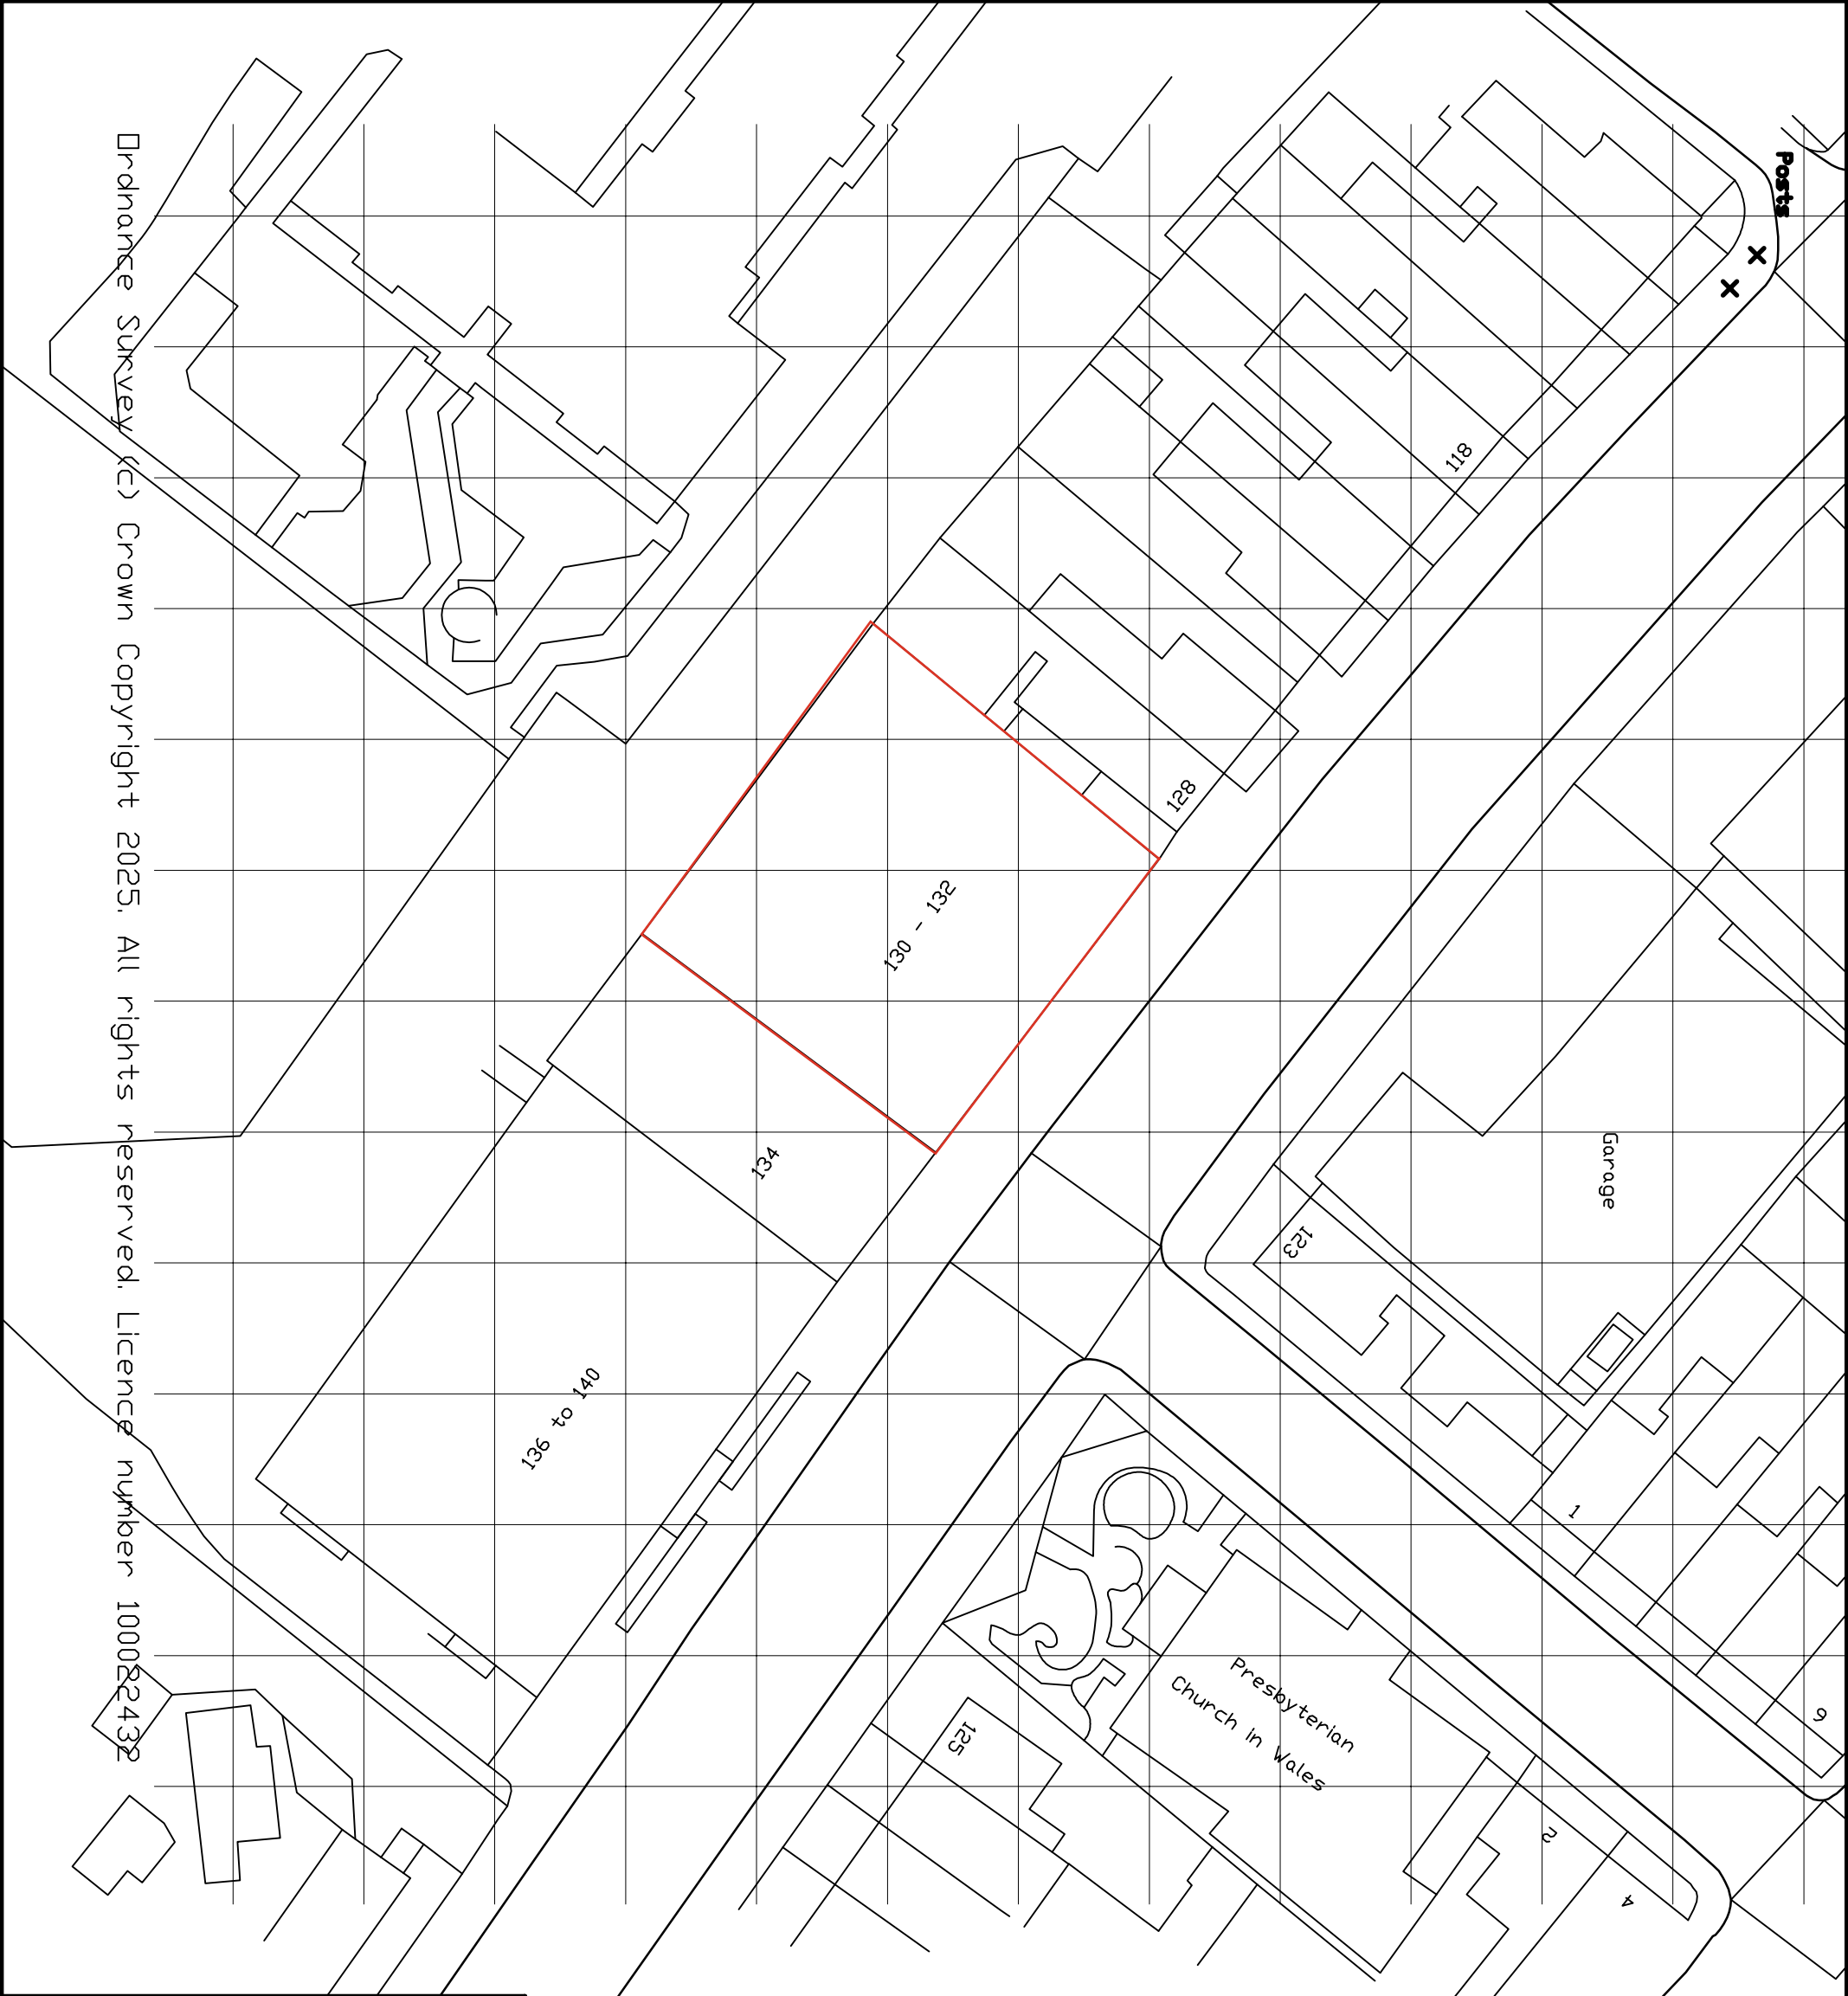


CLIENT		
MRS NASIM AHMED		
job title	PROPOSED CHANGE OF USE OF PART OF GROUND FLOOR A1 USE CLASS TO A3 USE CLASS @ 130, CORPORATION ROAD, NEWPORT, NP19 0BH.	
drawing title	LOCATION/BLOCK PLAN.	
job No:	drawing No:	scales:
25.79	01	1:1250 @A3